


File name: S:\PROJECTS\2018\18047\BIM\01\WIP\DRAWINGS\WMP-TG-SRWG1-DR-HI-0152.DWG, printed on 30 September 2021 19:44:55, by Ben Hawkins

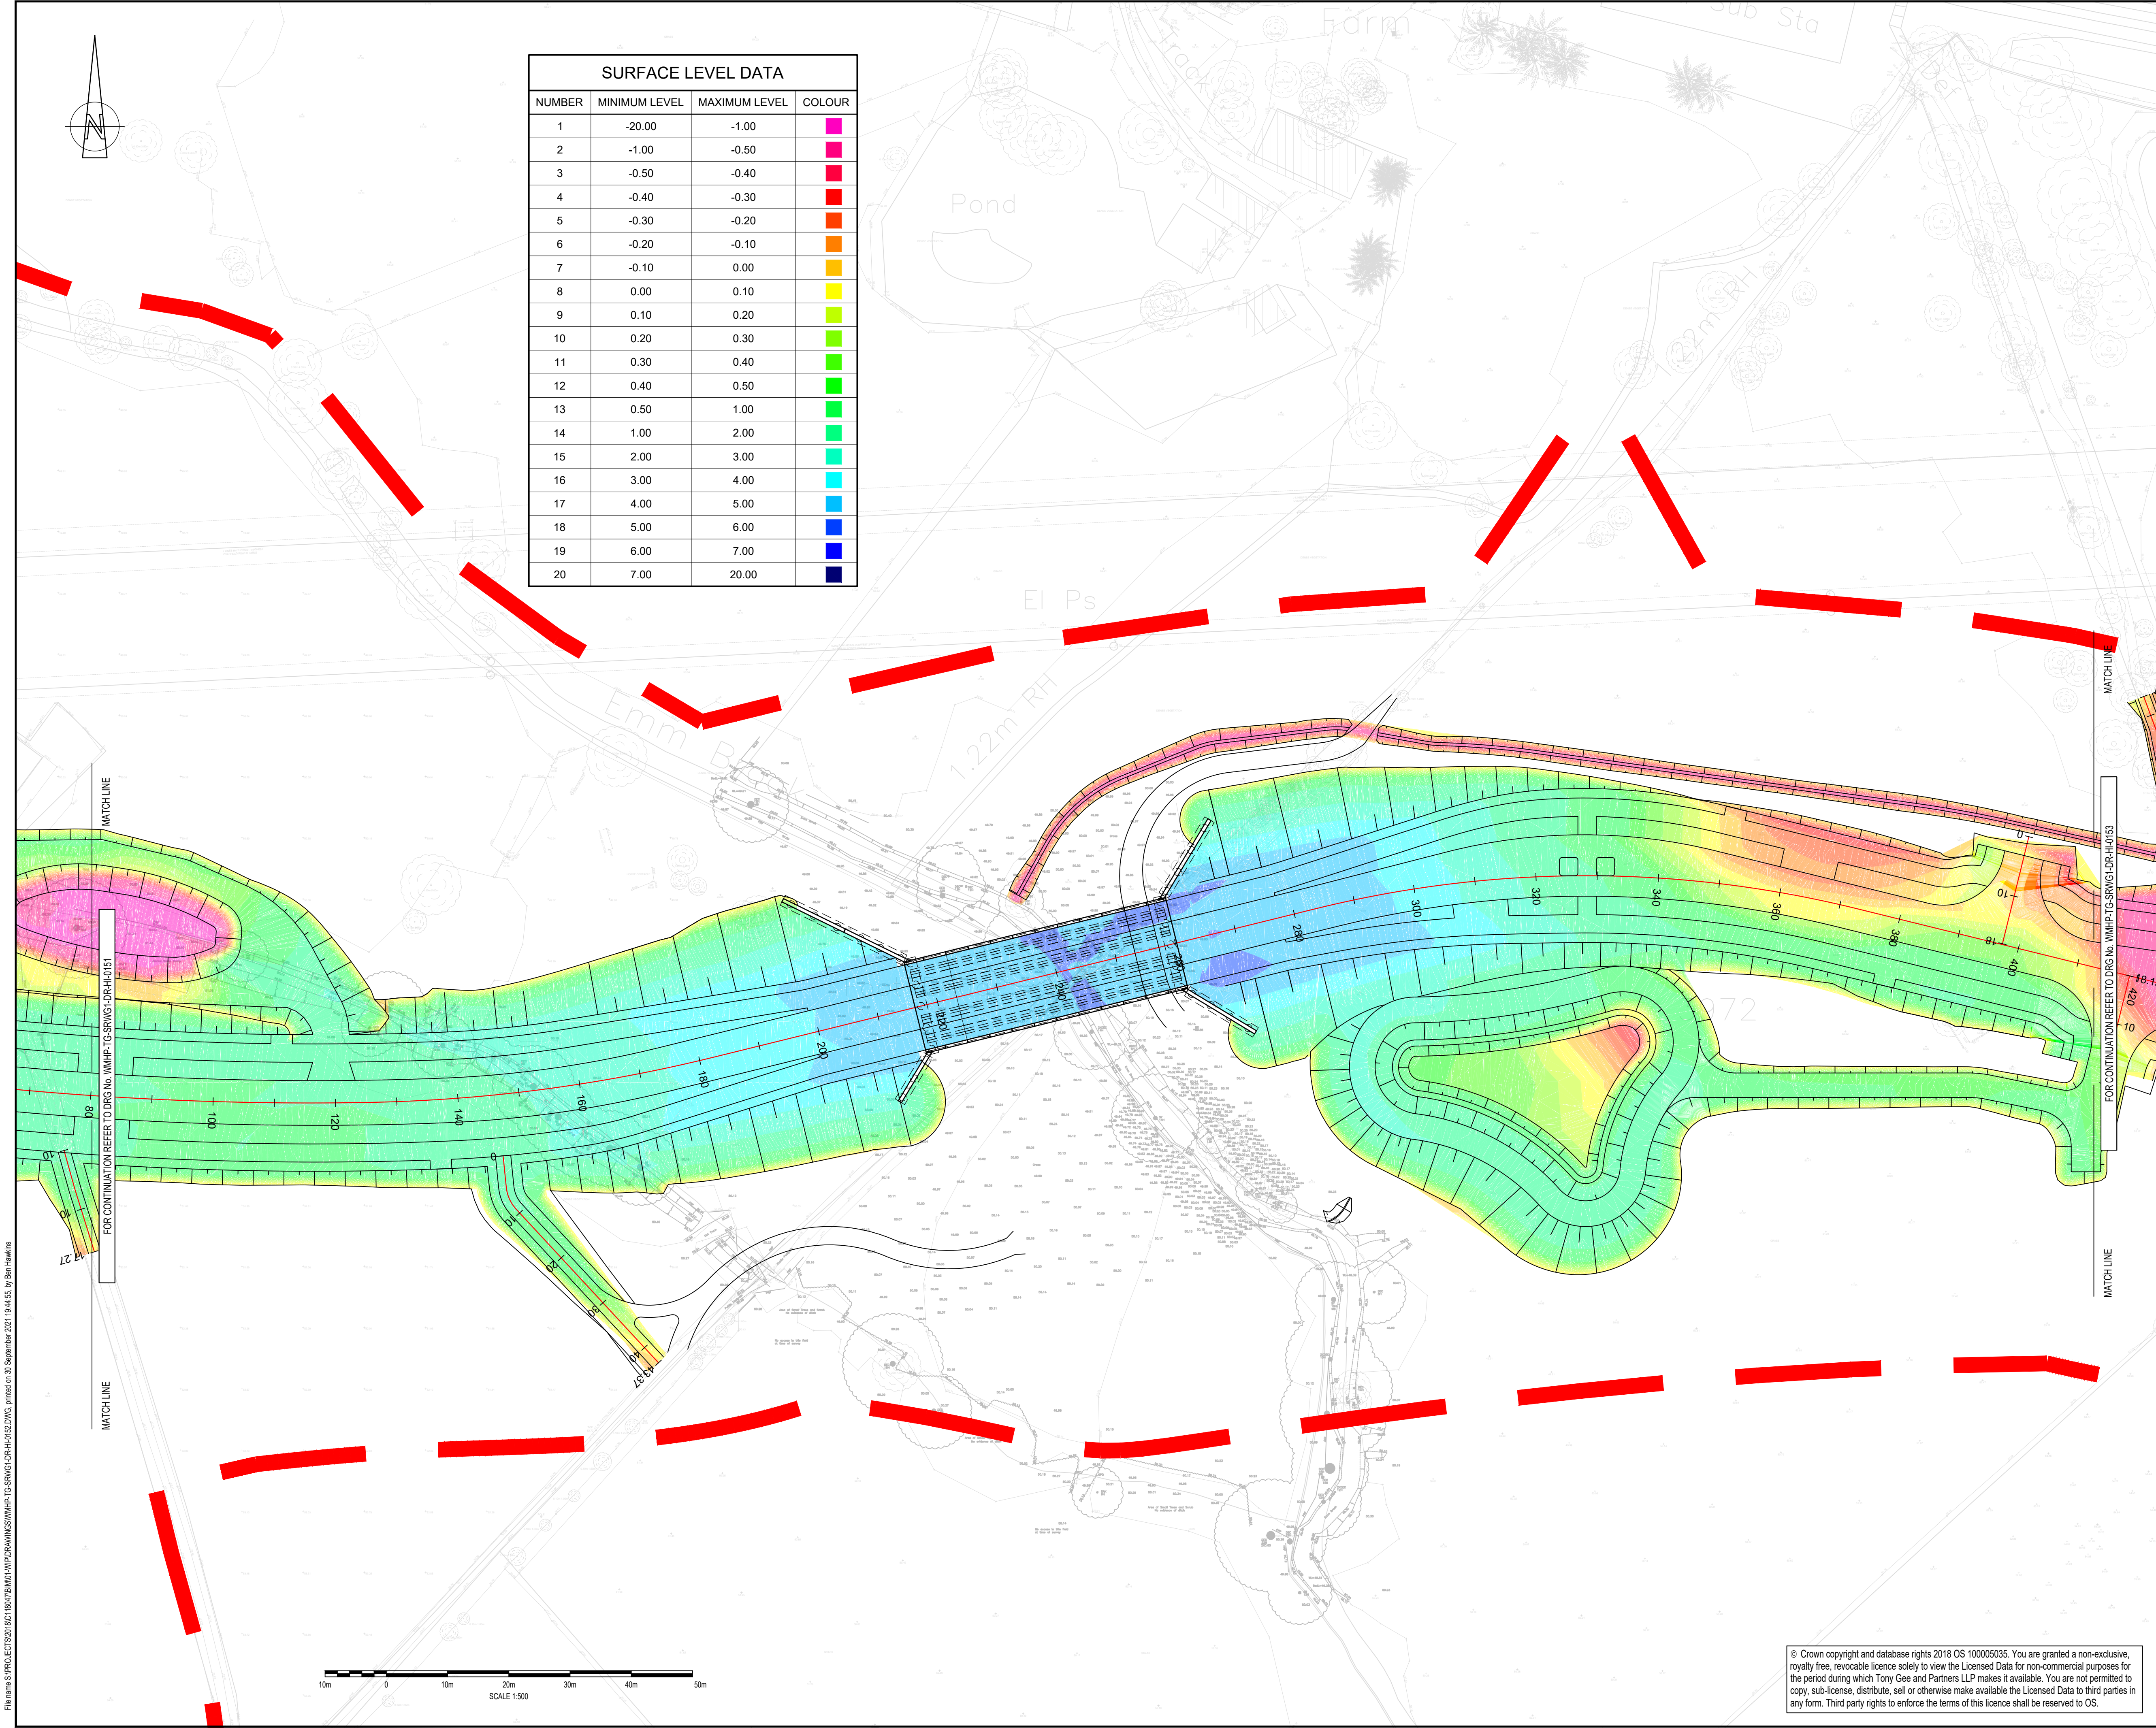

SURFACE LEVEL DATA			
NUMBER	MINIMUM LEVEL	MAXIMUM LEVEL	COLOUR
1	-20.00	-1.00	
2	-1.00	-0.50	
3	-0.50	-0.40	
4	-0.40	-0.30	
5	-0.30	-0.20	
6	-0.20	-0.10	
7	-0.10	0.00	
8	0.00	0.10	
9	0.10	0.20	
10	0.20	0.30	
11	0.30	0.40	
12	0.40	0.50	
13	0.50	1.00	
14	1.00	2.00	
15	2.00	3.00	
16	3.00	4.00	
17	4.00	5.00	
18	5.00	6.00	
19	6.00	7.00	
20	7.00	20.00	

DO NOT SCALE

NOTES:

1. ALL DIMENSIONS ARE IN MILLIMETRES UNLESS NOTED OTHERWISE.

2. ALL LEVELS ARE IN METRES AOD UNLESS NOTED OTHERWISE.

3. DRAWING TO BE READ IN CONJUNCTION WITH DRAWING NOS. WMHP-TG-SRWG1-DR-HI-0101 TO WMHP-TG-SRWG1-DR-HI-0147.

12

1

2

3

4

5

6

7

8

9

10

11

12

13

14

15

16

17

18

19

20

SHEET LOCATION PLAN

N.T.S.

KEYPLAN

SWDR - SPINE ROAD AND WESTERN GATEWAY PHASE 1

P02	28/09/2021	AMG	REVISED FOR PLANNING DISCHARGE AND SCD COMMENTS	BH	JC
P01	10/03/2021	TCH	DETAILED DESIGN ISSUE	BH	JC
REV	DATE	BY	DESCRIPTION	CHK	APP

DRAWING STATUS:

SUITABLE FOR REVIEW & COMMENT

S3

DESIGNER:

Tony Gee

Tony Gee and Partners LLP
Hardy House
140 High Street
Esher, Surrey
KT10 9QJ
Tel: 01372 461600
www.tonygee.com
Consulting Civil, Structural and Geotechnical Engineers

CONTRACTOR:

Balfour Beatty

CLIENT:

WOKINGHAM BOROUGH COUNCIL

Shute End, Wokingham, Berkshire RG40 1BN
Tel: (0118) 974 6000 Web: www.wokingham.gov.uk

PROJECT:

WOKINGHAM MAJOR HIGHWAYS PROGRAMME
SPINE ROAD AND WESTERN GATEWAY PHASE 1

TITLE:

HIGHWAYS
ALIGNMENT
ISOPACHYTES

SHEET 2

SCALE @ A1:	CHECKED:	APPROVED:
1:500	JC	ARL
PROJECT NO:	DESIGNED:	DRAWN:
C118047	JPG	JPG
DRAWING NO:	DATE:	REV:
WMHP-TG-SRWG1-DR-HI-0152	April 20	P02

© Crown copyright and database rights 2018 OS 100005035. You are granted a non-exclusive, royalty free, revocable licence solely to view the Licensed Data for non-commercial purposes for the period during which Tony Gee and Partners LLP makes it available. You are not permitted to copy, sub-licence, distribute, sell or otherwise make available the Licensed Data to third parties in any form. Third party rights to enforce the terms of this licence shall be reserved to OS.