


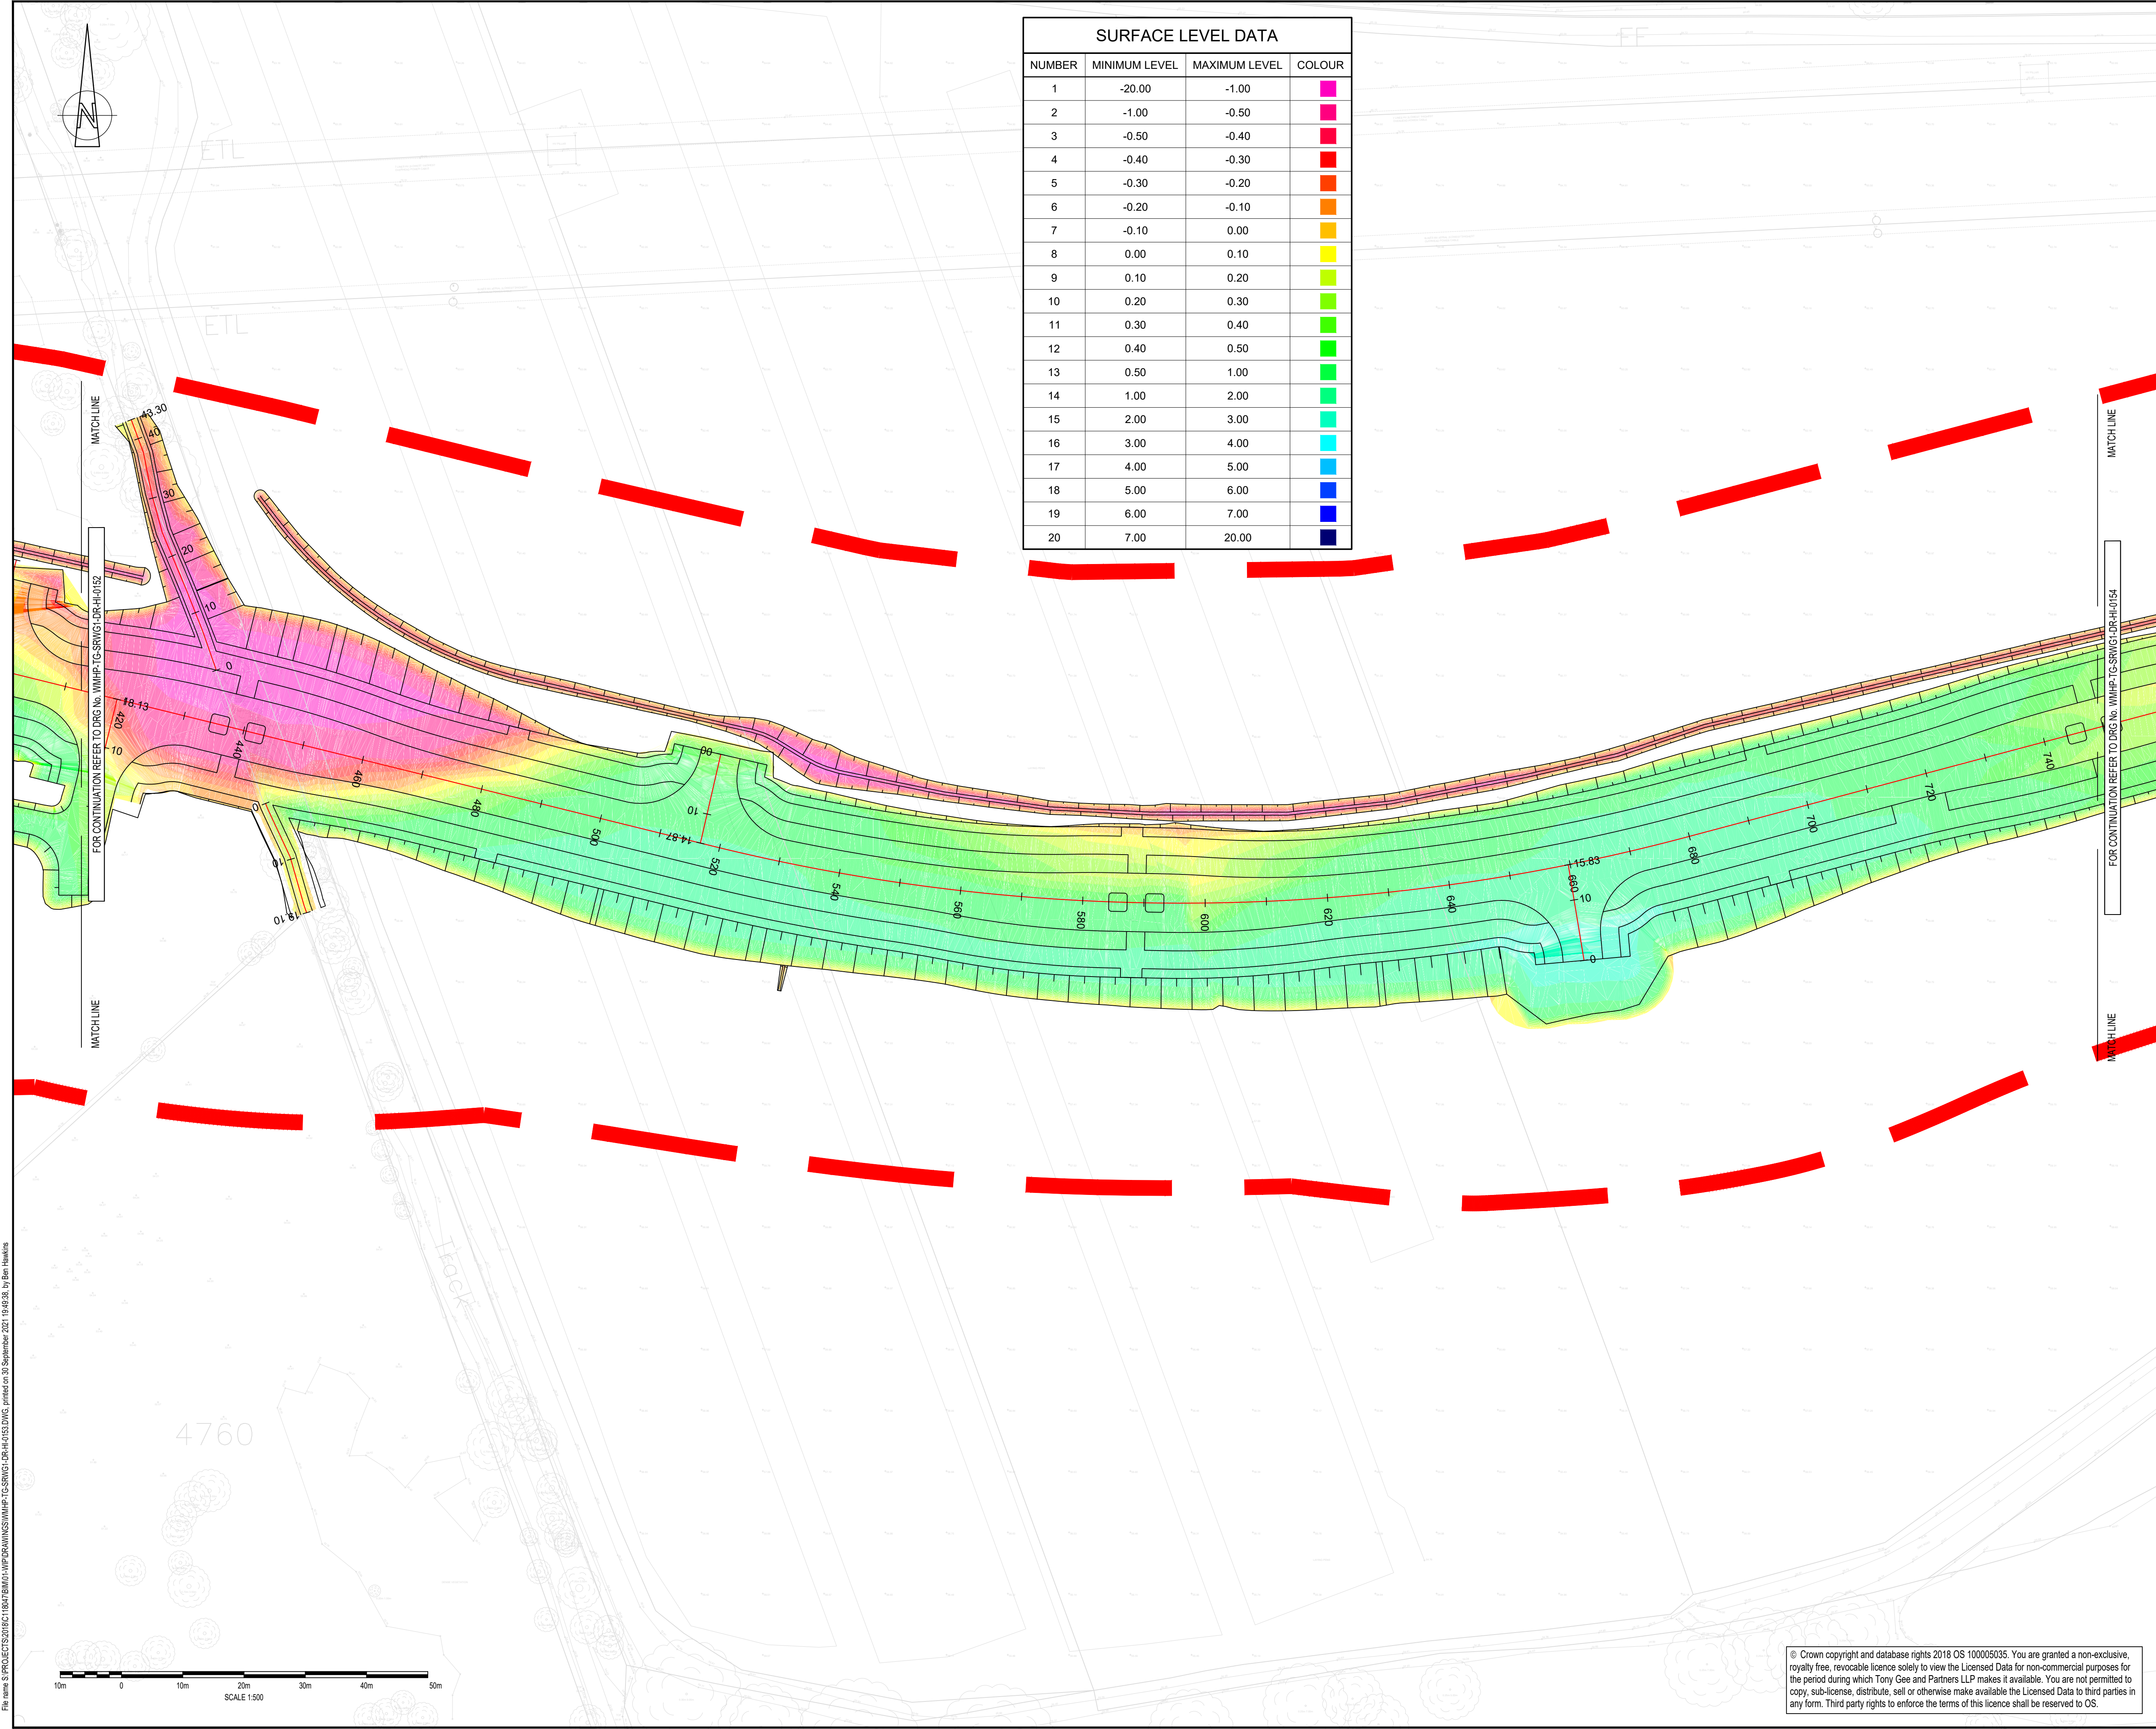

| SURFACE LEVEL DATA |               |               |              |
|--------------------|---------------|---------------|--------------|
| NUMBER             | MINIMUM LEVEL | MAXIMUM LEVEL | COLOUR       |
| 1                  | -20.00        | -1.00         | Purple       |
| 2                  | -1.00         | -0.50         | Magenta      |
| 3                  | -0.50         | -0.40         | Red          |
| 4                  | -0.40         | -0.30         | Dark Red     |
| 5                  | -0.30         | -0.20         | Orange       |
| 6                  | -0.20         | -0.10         | Light Orange |
| 7                  | -0.10         | 0.00          | Yellow       |
| 8                  | 0.00          | 0.10          | Light Yellow |
| 9                  | 0.10          | 0.20          | Light Green  |
| 10                 | 0.20          | 0.30          | Green        |
| 11                 | 0.30          | 0.40          | Light Green  |
| 12                 | 0.40          | 0.50          | Green        |
| 13                 | 0.50          | 1.00          | Light Green  |
| 14                 | 1.00          | 2.00          | Green        |
| 15                 | 2.00          | 3.00          | Light Green  |
| 16                 | 3.00          | 4.00          | Light Green  |
| 17                 | 4.00          | 5.00          | Light Green  |
| 18                 | 5.00          | 6.00          | Light Green  |
| 19                 | 6.00          | 7.00          | Light Green  |
| 20                 | 7.00          | 20.00         | Light Green  |

DO NOT SCALE

NOTES:

1. ALL DIMENSIONS ARE IN MILLIMETRES UNLESS NOTED OTHERWISE.

2. ALL LEVELS ARE IN METRES AOD UNLESS NOTED OTHERWISE.

3. DRAWING TO BE READ IN CONJUNCTION WITH DRAWING NOS. WMHP-TG-SRWG1-DR-HI-0101 TO WMHP-TG-SRWG1-DR-HI-0147.

1

2

3

4

5

6

7

8

9

INSET

SHEET LOCATION PLAN

N.T.S

KEYPLAN

SWDR - SPINE ROAD AND WESTERN GATEWAY PHASE 1

|     |            |     |                                                 |     |     |
|-----|------------|-----|-------------------------------------------------|-----|-----|
| REV | DATE       | BY  | DESCRIPTION                                     | CHK | APP |
| P02 | 29/09/2021 | AMG | REVISED FOR PLANNING DISCHARGE AND SCD COMMENTS | BH  | JC  |
| P01 | 10/03/2021 | TCH | DETAILED DESIGN ISSUE                           | BH  | JC  |

DRAWING STATUS:

SUITABLE FOR REVIEW & COMMENT

S3

DESIGNER:

Tony Gee

Consulting Civil, Structural and Geotechnical Engineers

CONTRACTOR:

CLIENT:

WOKINGHAM BOROUGH COUNCIL

Shute End, Wokingham, Berkshire RG40 1BN  
Tel: (0118) 974 6000 Web: www.wokingham.gov.uk

PROJECT:

WOKINGHAM MAJOR HIGHWAYS PROGRAMME  
SPINE ROAD AND WESTERN GATEWAY PHASE 1

TITLE:

HIGHWAYS  
ALIGNMENT  
ISOPACHYTES

SHEET 3

SCALE @ A1:

1:500

CHECKED:

JC

APPROVED:

ARL

PROJECT NO:

C118047

DESIGNED:

JPG

DRAWN:

JPG

DATE:

January 21

DRAWING NO:

WMHP-TG-SRWG1-DR-HI-0153

REV:

P02

© Crown copyright and database rights 2018 OS 100005035. You are granted a non-exclusive, royalty free, revocable licence solely to view the Licensed Data for non-commercial purposes for the period during which Tony Gee and Partners LLP makes it available. You are not permitted to copy, sub-license, distribute, sell or otherwise make available the Licensed Data to third parties in any form. Third party rights to enforce the terms of this licence shall be reserved to OS.