


File name: S:\PROJECTS\2018\1807\BIM\01-IMPROVING\WMHP-TG-SRWG1-DR-HI-0154.DWG, printed on 30 September 2021 19:52:51 by Ben Hawkins

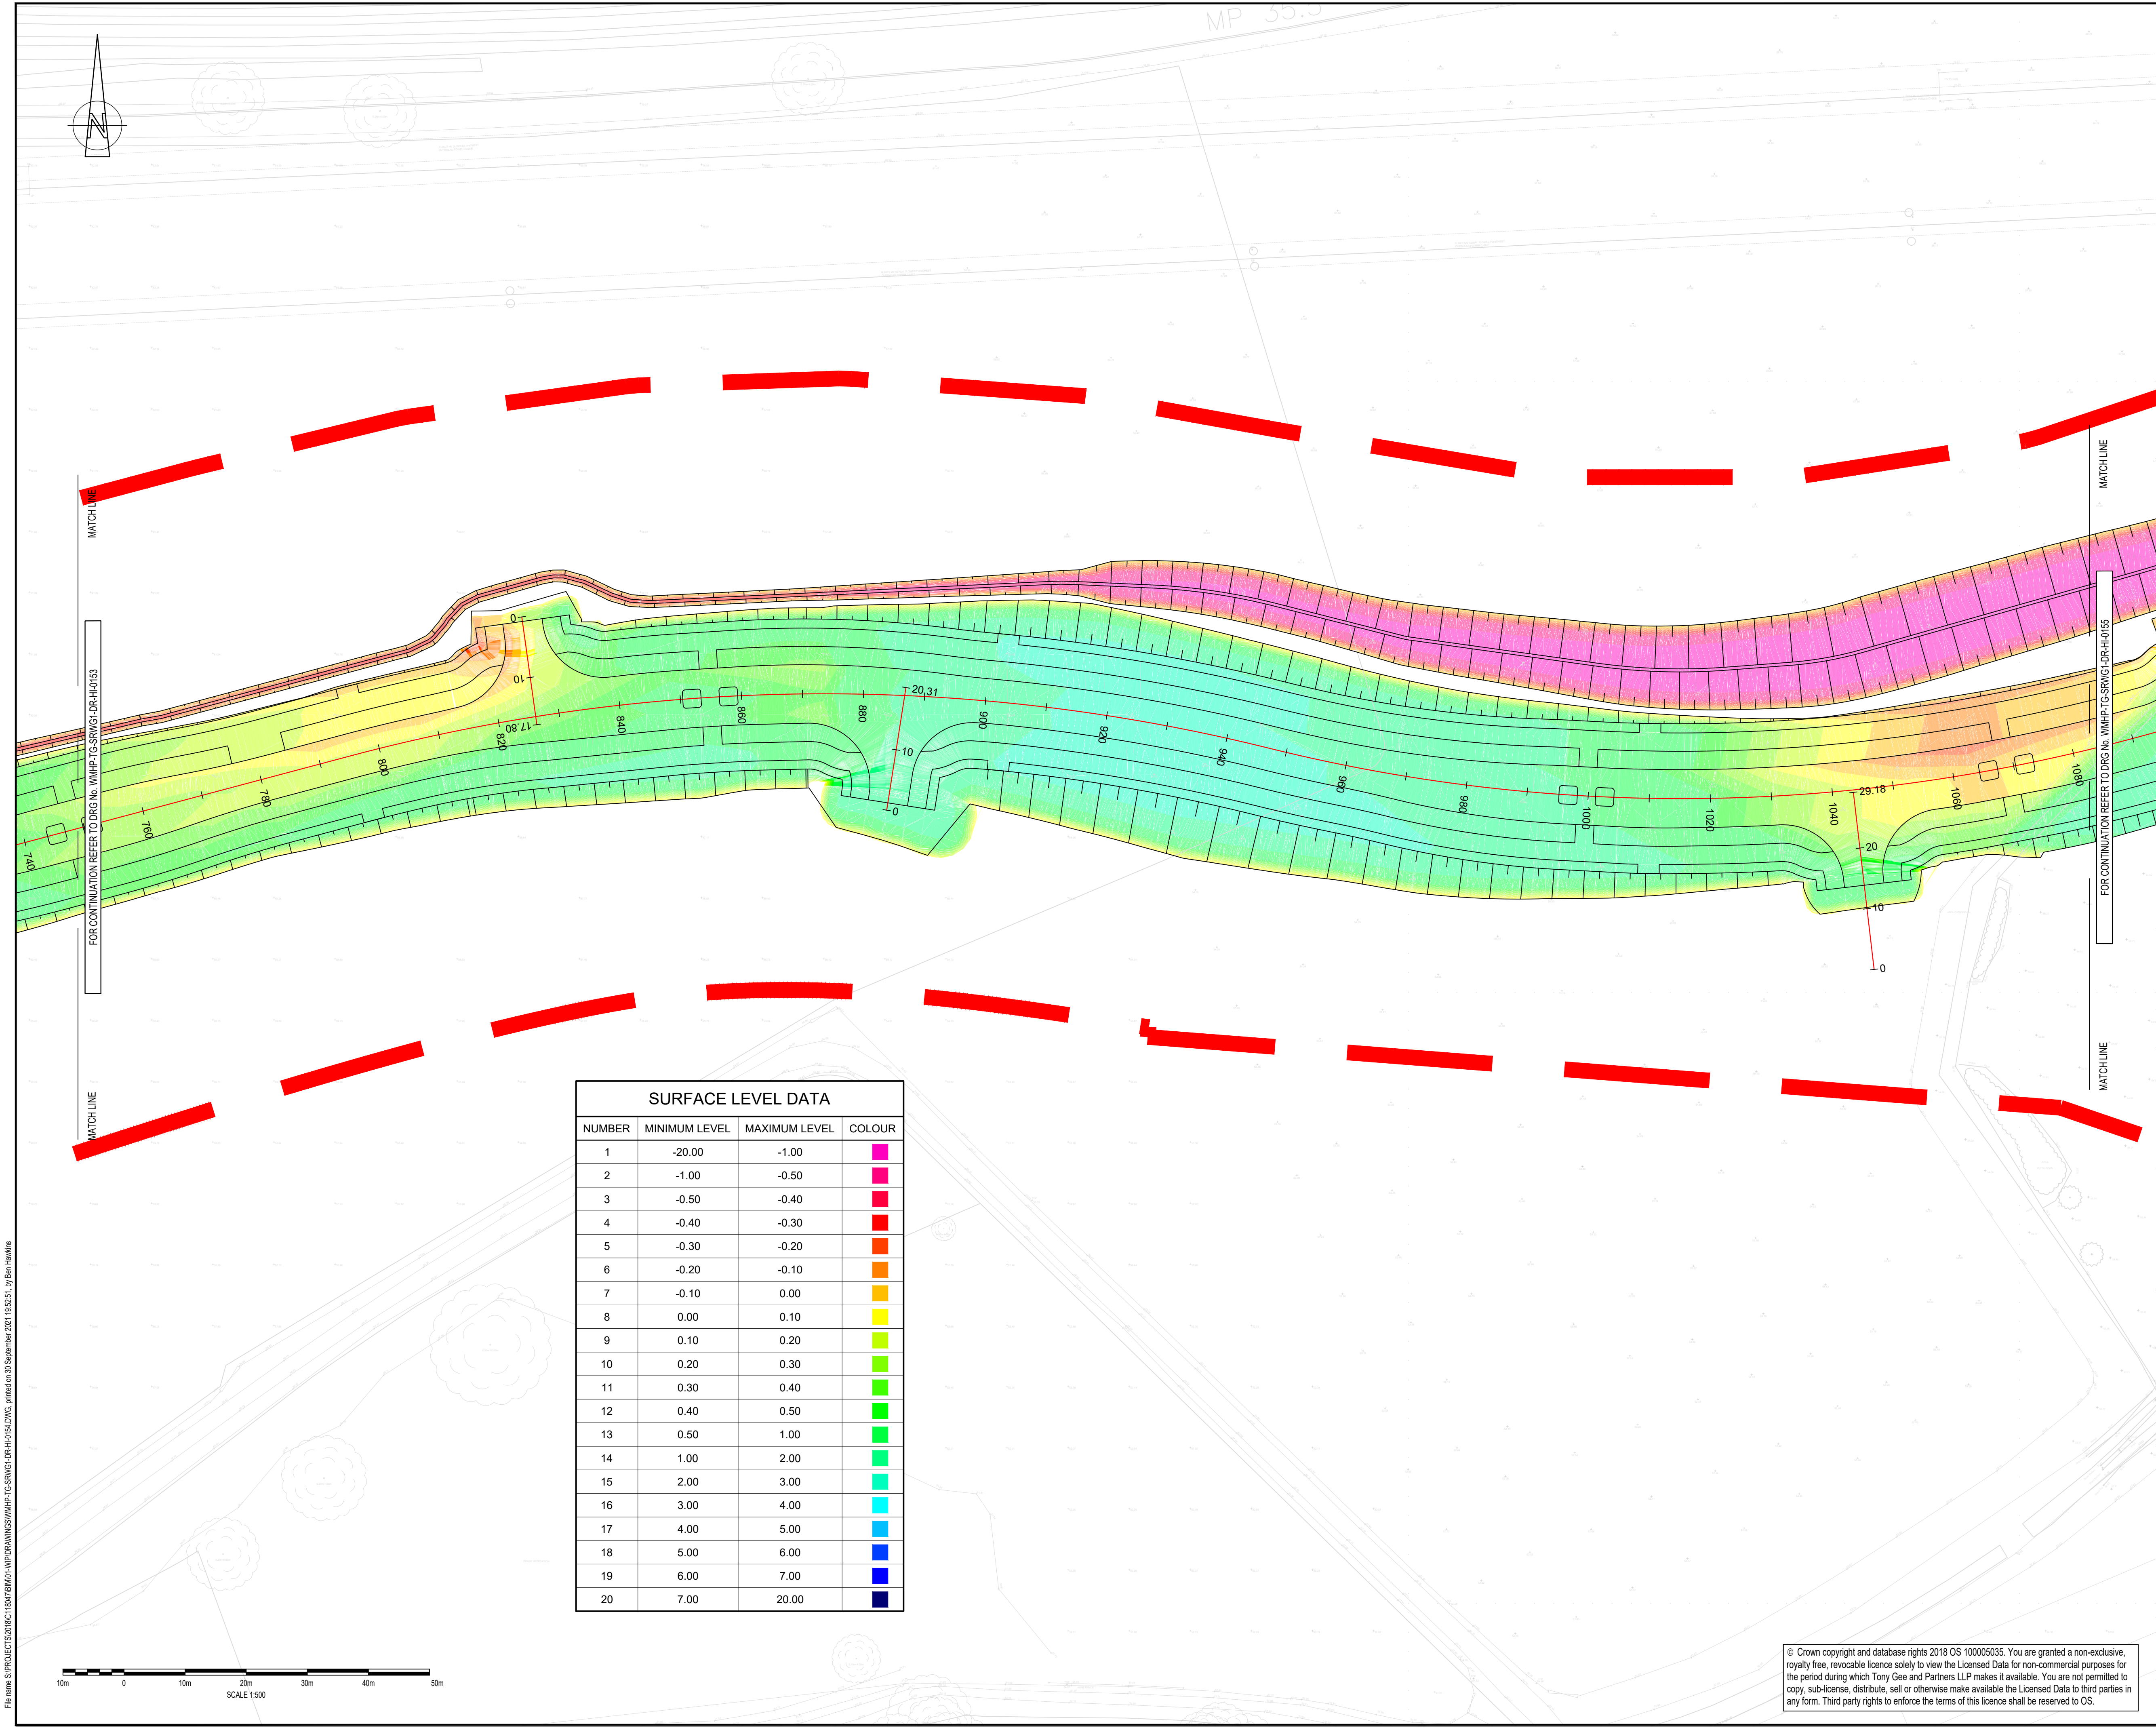


SURFACE LEVEL DATA			
NUMBER	MINIMUM LEVEL	MAXIMUM LEVEL	COLOUR
1	-20.00	-1.00	
2	-1.00	-0.50	
3	-0.50	-0.40	
4	-0.40	-0.30	
5	-0.30	-0.20	
6	-0.20	-0.10	
7	-0.10	0.00	
8	0.00	0.10	
9	0.10	0.20	
10	0.20	0.30	
11	0.30	0.40	
12	0.40	0.50	
13	0.50	1.00	
14	1.00	2.00	
15	2.00	3.00	
16	3.00	4.00	
17	4.00	5.00	
18	5.00	6.00	
19	6.00	7.00	
20	7.00	20.00	


© Crown copyright and database rights 2018 OS 100005035. You are granted a non-exclusive, royalty free, revocable licence solely to view the Licensed Data for non-commercial purposes for the period during which Tony Gee and Partners LLP makes it available. You are not permitted to copy, sub-license, distribute, sell or otherwise make available the Licensed Data to third parties in any form. Third party rights to enforce the terms of this licence shall be reserved to OS.

DO NOT SCALE

- NOTES:
1. ALL DIMENSIONS ARE IN MILLIMETRES UNLESS NOTED OTHERWISE.
 2. ALL LEVELS ARE IN METRES AOD UNLESS NOTED OTHERWISE.
 3. DRAWING TO BE READ IN CONJUNCTION WITH DRAWING NOS. WMHP-TG-SRWG1-DR-HI-0101 TO WMHP-TG-SRWG1-DR-HI-0147.

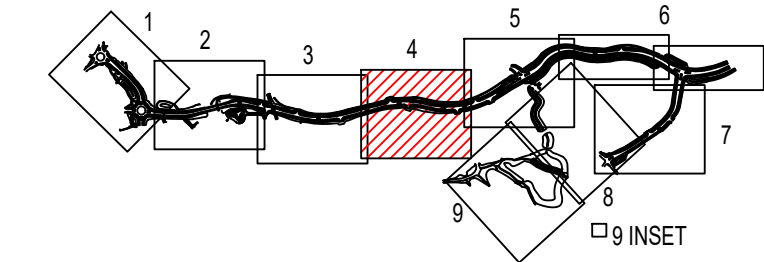

SHEET LOCATION PLAN
N.T.S.

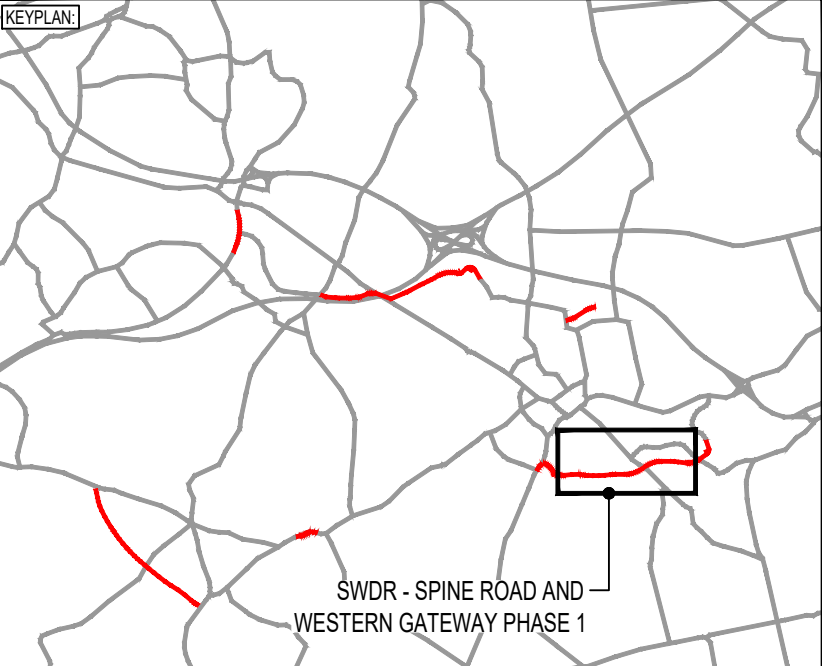

P02	29/09/2021	AMG	REVISED FOR PLANNING DISCHARGE AND SCD COMMENTS	BH	JC
P01	10/03/2021	TCH	DETAILED DESIGN ISSUE	BH	JC
REV	DATE	BY	DESCRIPTION	CHK	APP

DRAWING STATUS: **SUITABLE FOR REVIEW & COMMENT** **S3**

DESIGNER: **Tony Gee** **Tony Gee and Partners LLP**
Hardy House
140 High Street
Esher, Surrey
KT10 9QJ
Tel: 01372 461600
www.tonygee.com
Consulting Civil, Structural and Geotechnical Engineers

CONTRACTOR: **Balfour Beatty**

CLIENT: **WOKINGHAM BOROUGH COUNCIL**
Shute End, Wokingham, Berkshire RG40 1BN
Tel: (0118) 974 6000 Web: www.wokingham.gov.uk

PROJECT: **WOKINGHAM MAJOR HIGHWAYS PROGRAMME
SPINE ROAD AND WESTERN GATEWAY PHASE 1**

TITLE: **HIGHWAYS
ALIGNMENT
ISOPACHYTES** **SHEET 4**

SCALE @ A1: 1:500	CHECKED: JC	APPROVED: ARL
PROJECT NO: C118047	DESIGNED: JPG	DRAWN: JPG
DRAWING NO: WMHP-TG-SRWG1-DR-HI-0154	DATE: April 20	REV: P02