


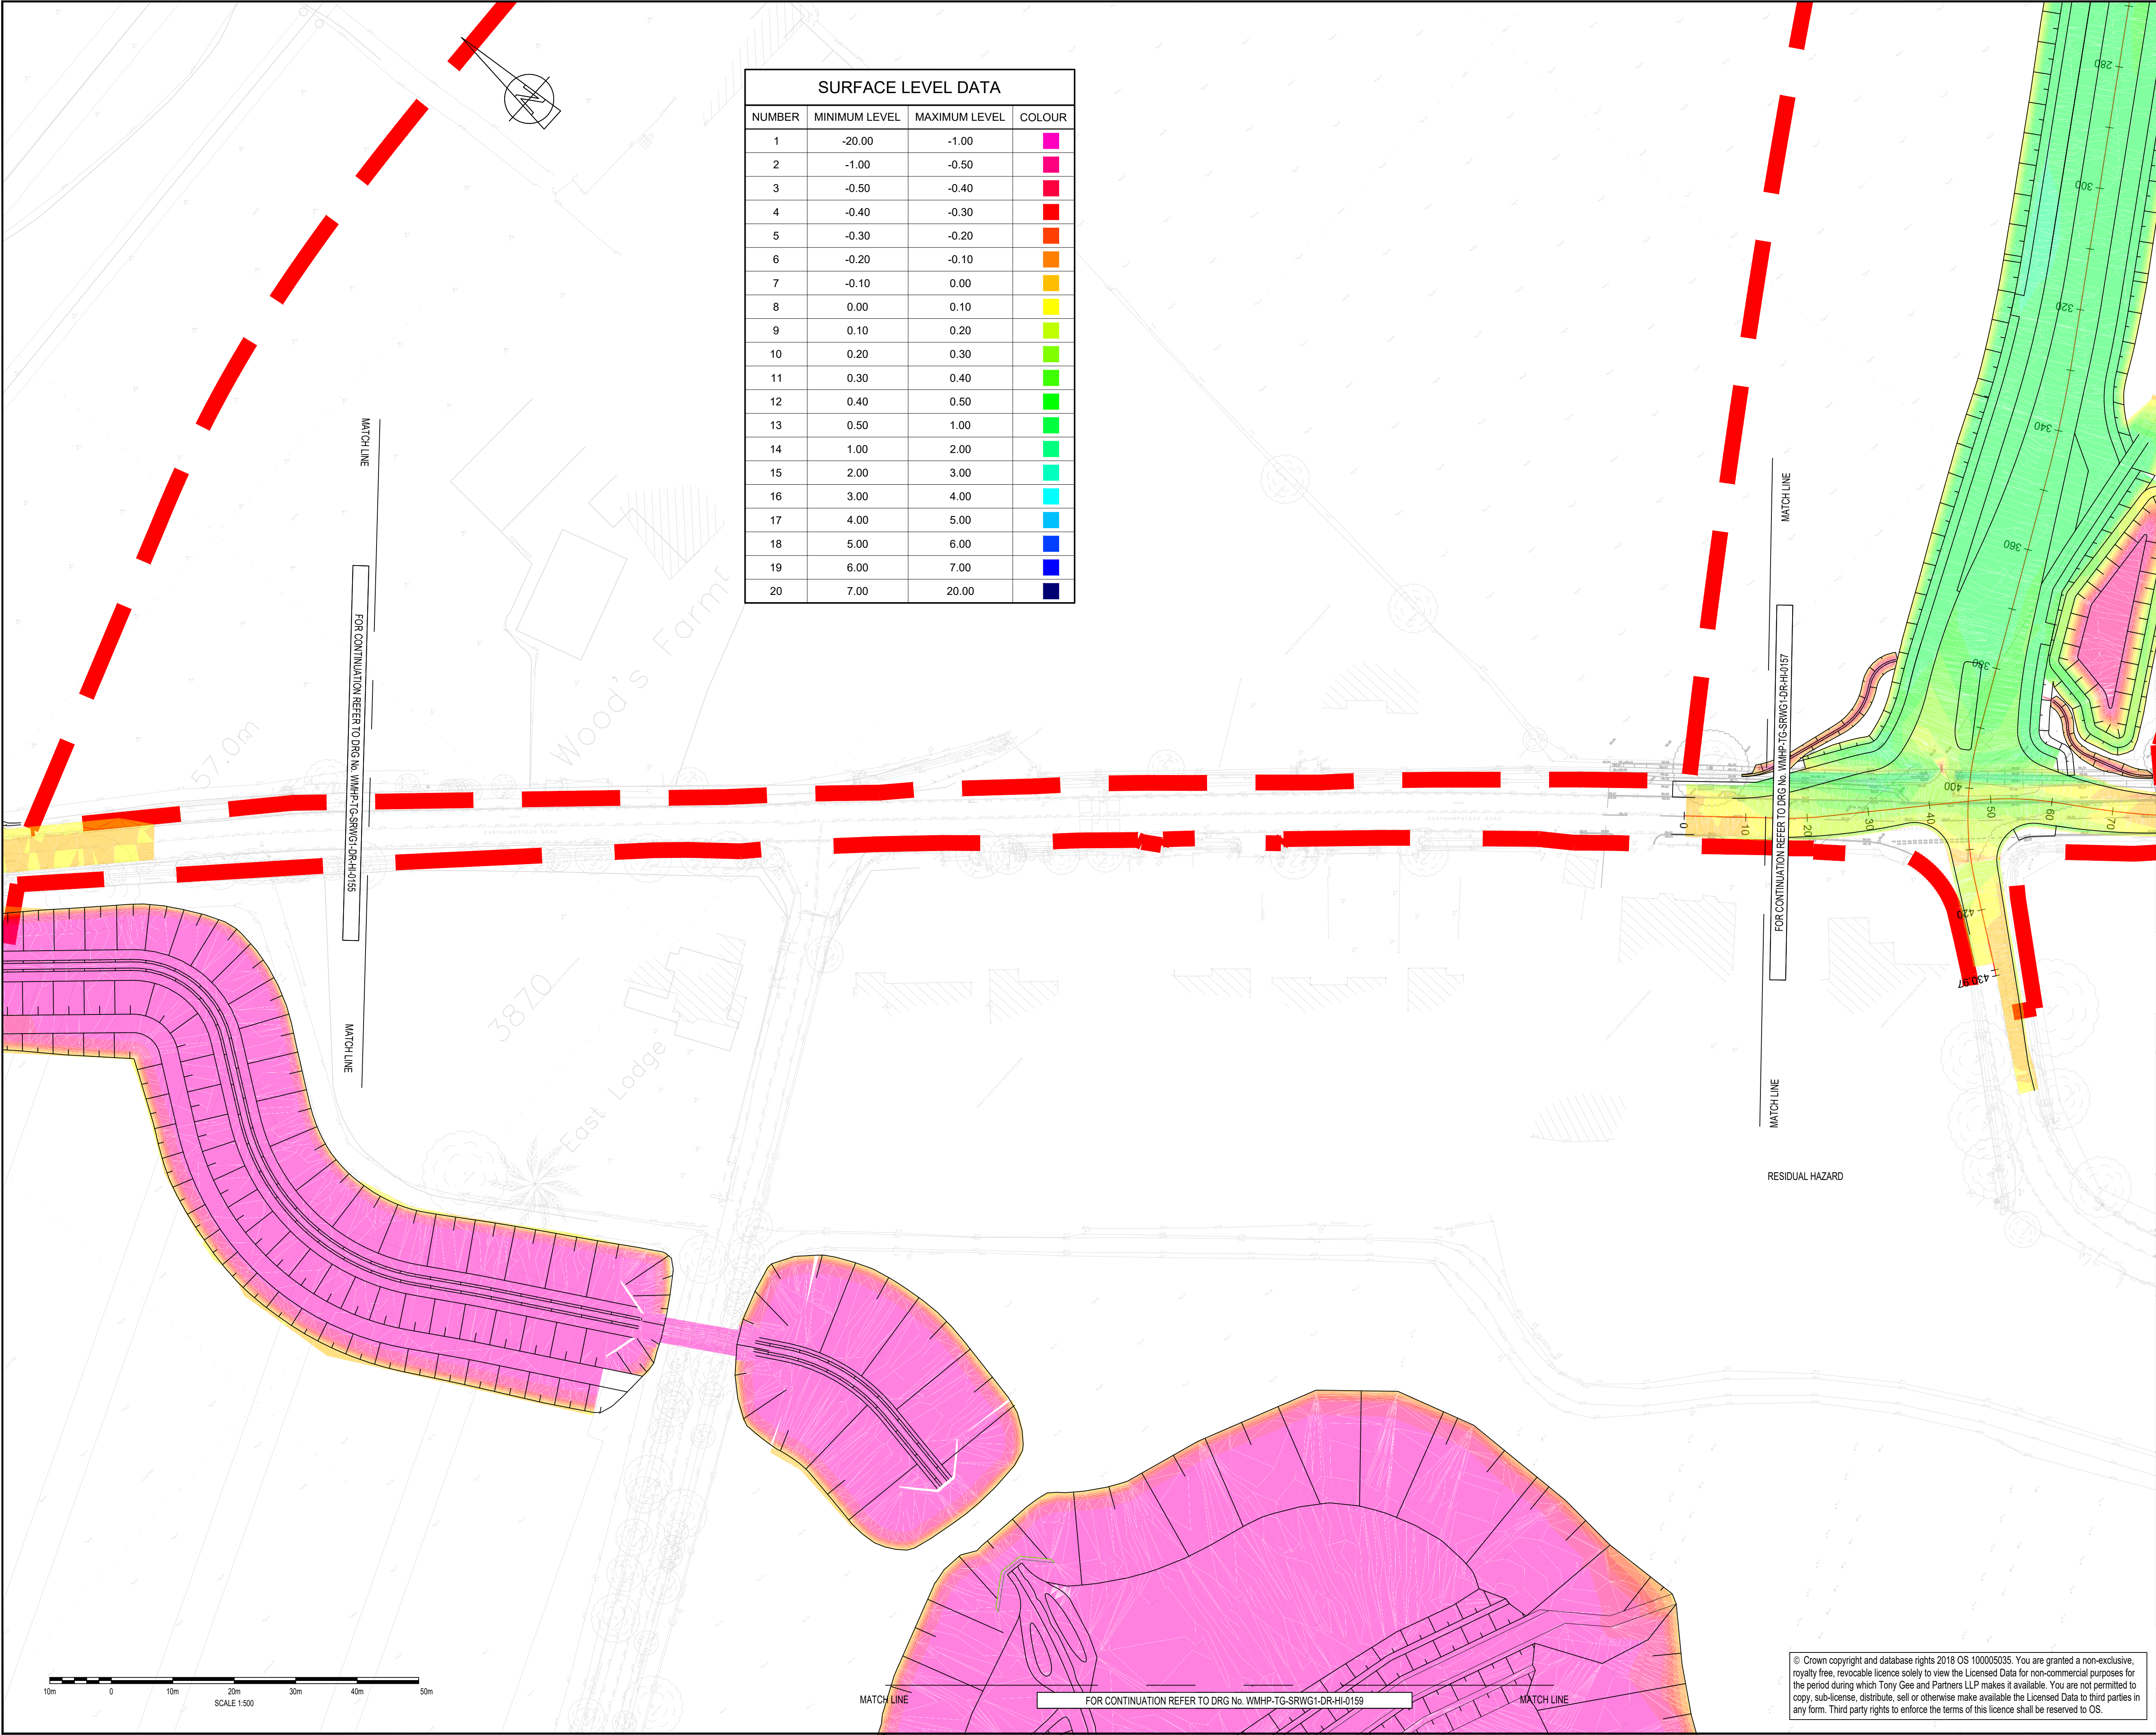

SURFACE LEVEL DATA			
NUMBER	MINIMUM LEVEL	MAXIMUM LEVEL	COLOUR
1	-20.00	-1.00	
2	-1.00	-0.50	
3	-0.50	-0.40	
4	-0.40	-0.30	
5	-0.30	-0.20	
6	-0.20	-0.10	
7	-0.10	0.00	
8	0.00	0.10	
9	0.10	0.20	
10	0.20	0.30	
11	0.30	0.40	
12	0.40	0.50	
13	0.50	1.00	
14	1.00	2.00	
15	2.00	3.00	
16	3.00	4.00	
17	4.00	5.00	
18	5.00	6.00	
19	6.00	7.00	
20	7.00	20.00	

DO NOT SCALE

NOTES:

1. ALL DIMENSIONS ARE IN MILLIMETRES UNLESS NOTED OTHERWISE.

2. ALL LEVELS ARE IN METRES AOD UNLESS NOTED OTHERWISE.

3. DRAWING TO BE READ IN CONJUNCTION WITH DRAWING NOS. WMHP-TG-SRWG1-DR-HI-0101 TO WMHP-TG-SRWG1-DR-HI-0147.

1

2

3

4

5

6

7

8

9

INSET

SHEET LOCATION PLAN

N.T.S.

KEY PLAN

SWDR - SPINE ROAD AND WESTERN GATEWAY PHASE 1

P01	29/09/2021	AMG	DETAILED DESIGN ISSUE	BH	JC
REV	DATE	BY	DESCRIPTION	CHK	APP

DRAWING STATUS:

SUITABLE FOR REVIEW & COMMENT

S3

DESIGNER:

Tony Gee

Tony Gee and Partners LLP

Hardy House

140 High Street

Esher, Surrey

KT10 9QJ

Tel: 01372 461600

www.tonygee.com

Consulting Civil, Structural and Geotechnical Engineers

CONTRACTOR:

Balfour Beatty

CLIENT:

WOKINGHAM BOROUGH COUNCIL

Shute End, Wokingham, Berkshire RG40 1BN

Tel: (0118) 974 6000 Web: www.wokingham.gov.uk

PROJECT:

WOKINGHAM MAJOR HIGHWAYS PROGRAMME

SPINE ROAD AND WESTERN GATEWAY PHASE 1

TITLE:

HIGHWAYS

ALIGNMENT

ISOPACHYTES

SHEET 8

SCALE @ A1:

1:500

CHECKED:

JC

APPROVED:

ARL

PROJECT NO:

C118047

DESIGNED:

AMG

DRAWN:

AMG

DATE:

September 21

DRAWING No:

WMHP-TG-SRWG1-DR-HI-0158

REV:

© Crown copyright and database rights 2018 OS 100005035. You are granted a non-exclusive, royalty free, revocable licence solely to view the Licensed Data for non-commercial purposes for the period during which Tony Gee and Partners LLP makes it available. You are not permitted to copy, sub-license, distribute, sell or otherwise make available the Licensed Data to third parties in any form. Third party rights to enforce the terms of this licence shall be reserved to OS.