
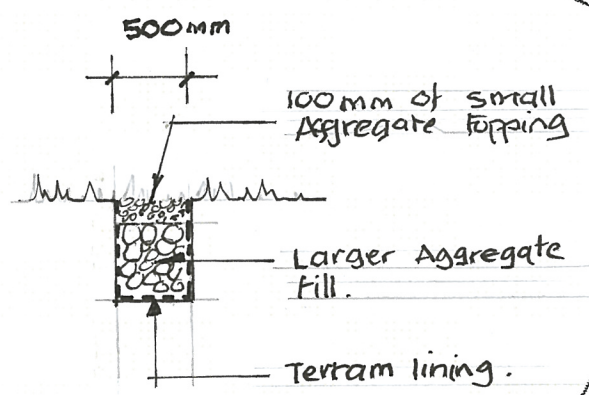
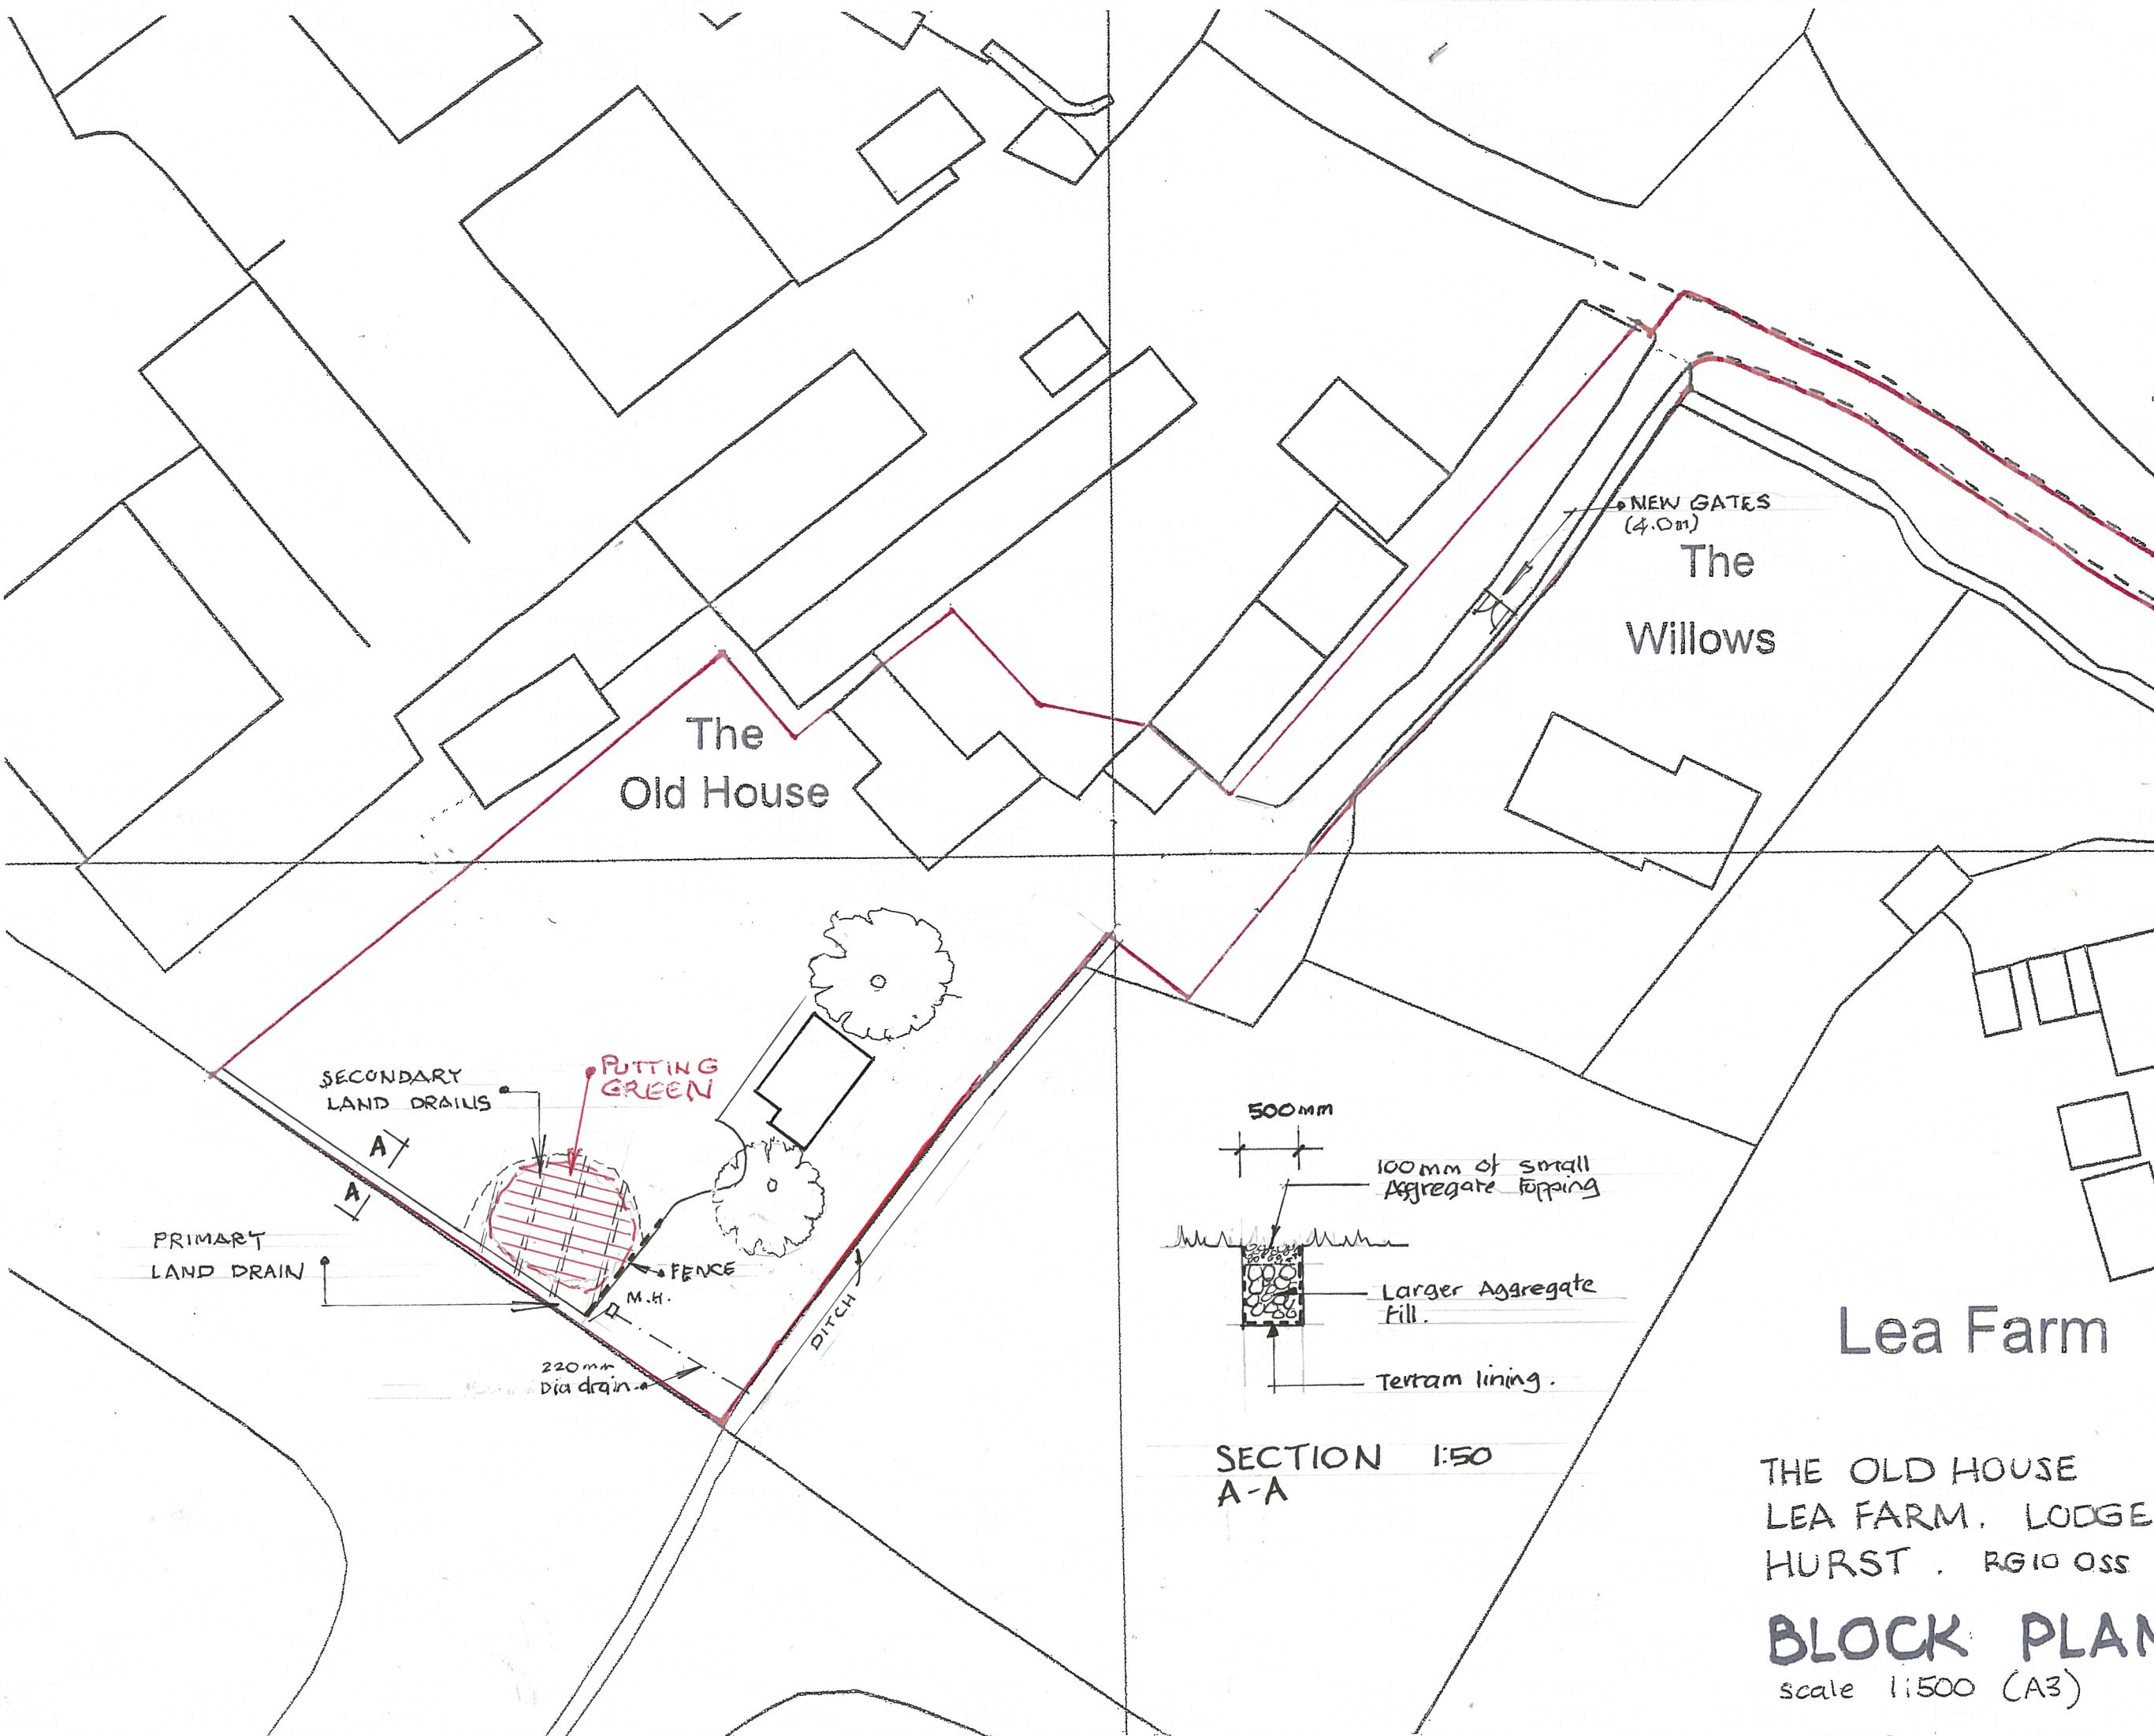


173000m

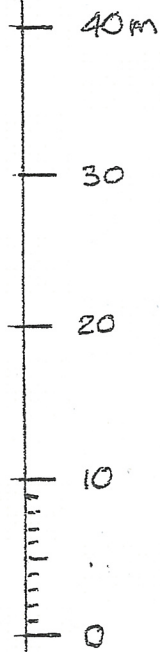

SECTION 1:50
A-A

Lea Farm

THE OLD HOUSE
LEA FARM, LODGE ROAD
HURST, RG10 0SS

BLOCK PLAN
scale 1:500 (A3)