
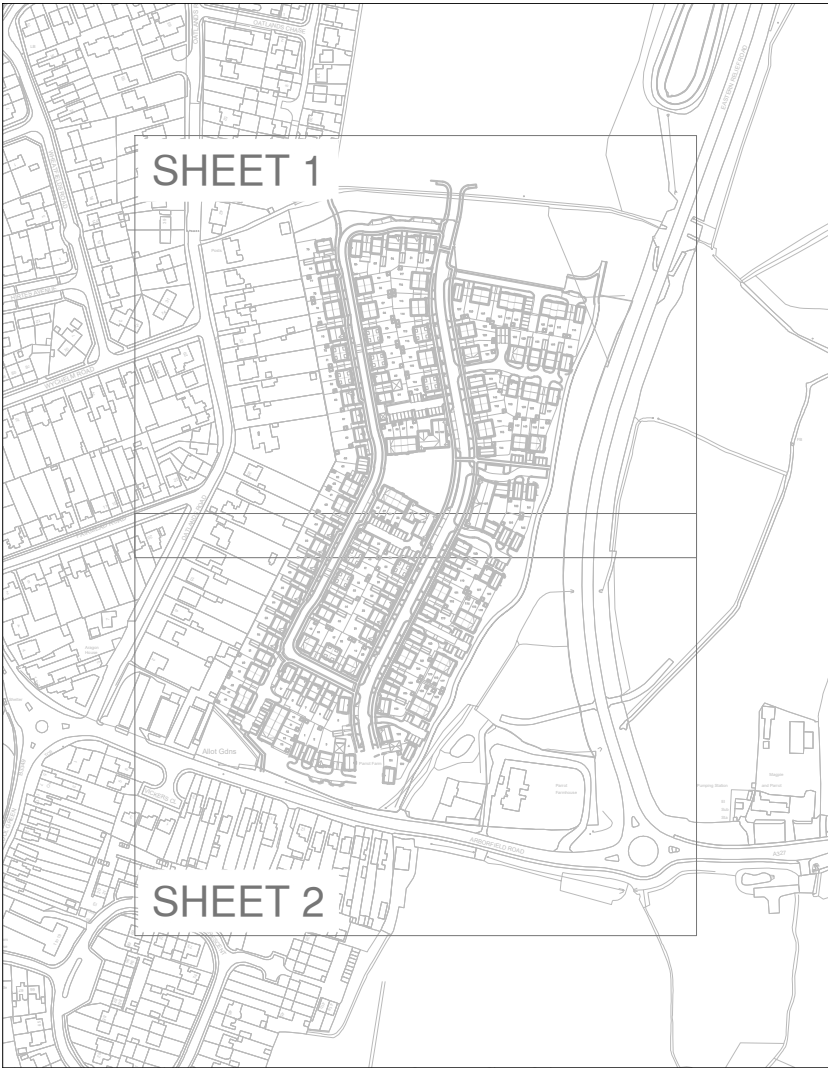


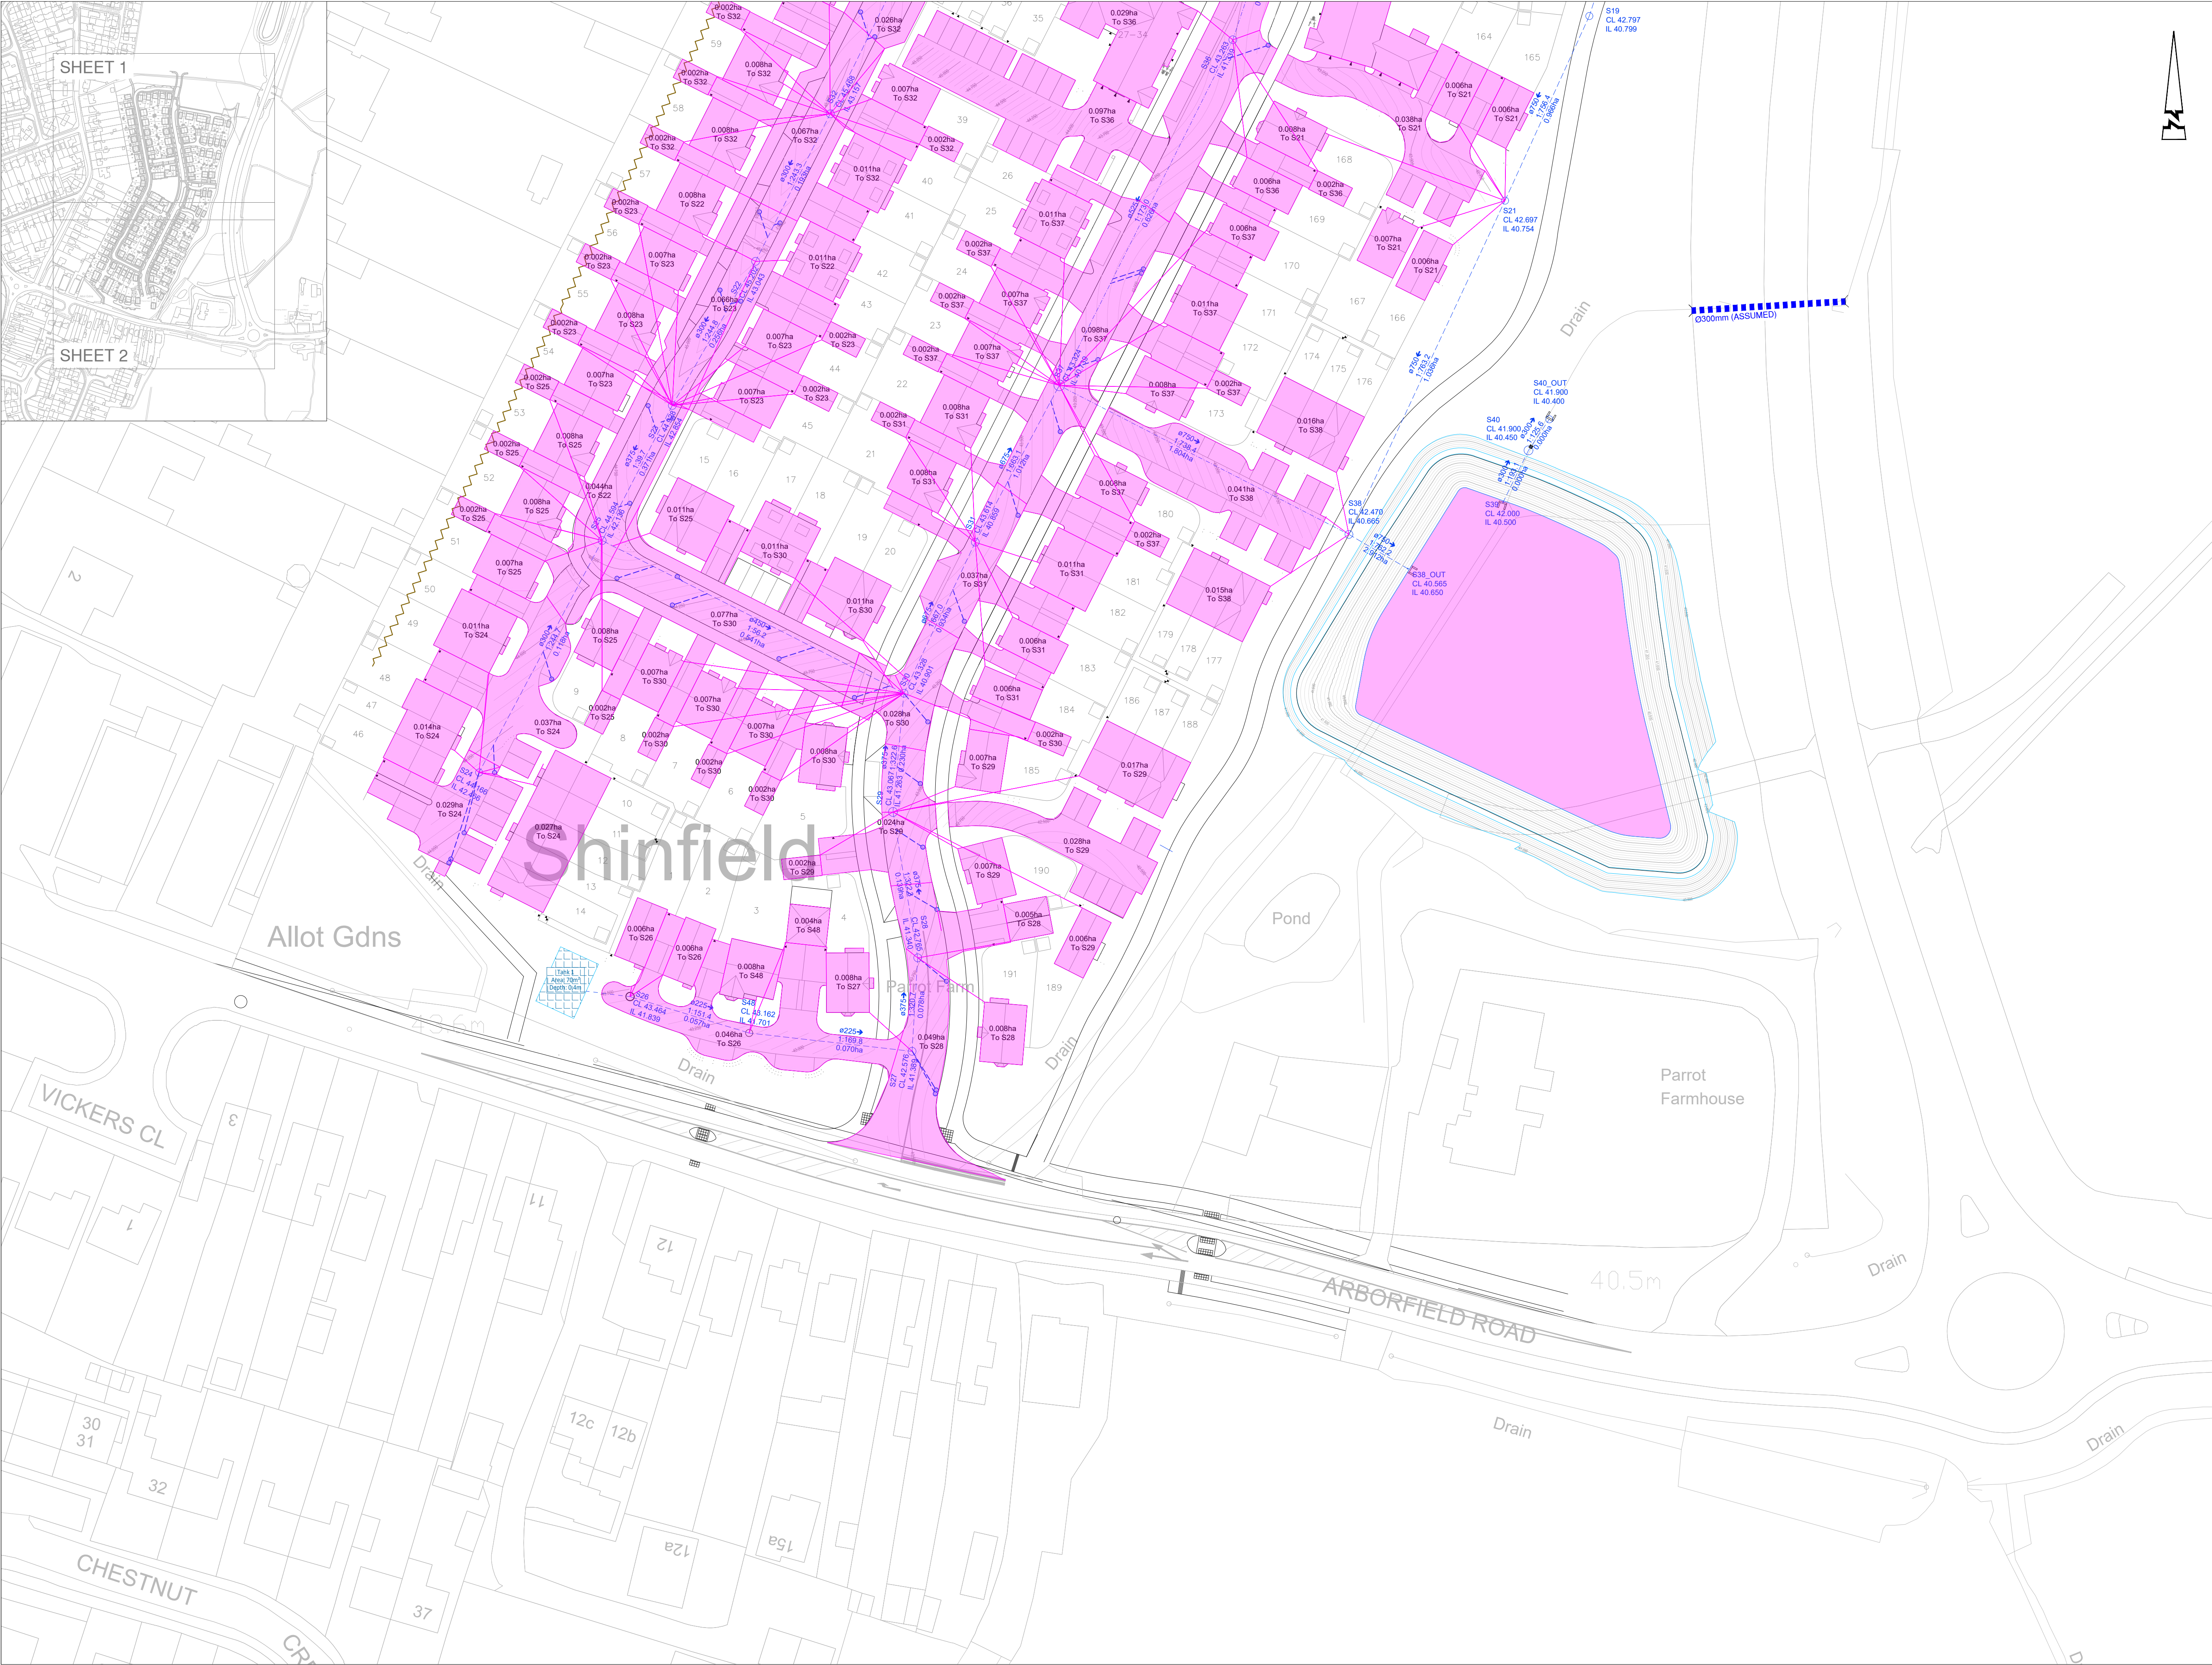

© ABLEY LETCHFORD PARTNERSHIP LTD.
This drawing should not be reproduced without consent.

SURFACE WATER CATCHMENT NOTES:

- Do not scale.
- This drawing is to be read in conjunction with and checked against all other drawings, Engineering details, Specification and any structural, Geotechnical or other specialist document provided.
- Total catchment areas shown do not include urban creep. Refer to drainage calculations.
- Catchment areas refer only to parcels under current RM application.
- Coefficient of discharge (Cv) has been modelled at 1.0 for robustness.

KEY

- Existing Adopted Sewer
- Proposed adoptable sewer & MH
- Adoptable manholes Type 4
- Highway gully and 150mmØ connection
- Headwall
- Drainage Area

Scale 1:500

0 5 10 15 20 25m

E	03.25	Updated drainage design to suit latest layout & comments.	LC	DS
D	08.24	Catchments updated	TC	DS
C	08.24	Updated Layout	TC	EP
B	07.24	Updated Drainage Design	AS	DS
A	06.24	First Issue	LC	DS
Rev	Date	Description	Drawn	Checked

AL ABLEY LETCHFORD PARTNERSHIP
Consulting Engineers

3 Tealgate, Charnham Park
Hungerford, Berkshire RG17 0YT
www.alpce.co.uk Tel: 01488 684390

Client

BELLWAY HOMES

Project

LAND NORTH OF ARBORFIELD ROAD, SHINFIELD

Title

FULL APPLICATION SW CATCHMENT PLAN SHEET 2

Status

Scale	Date	Drawn	Checked
1:500 @ A1	JUNE 2024	LC	DS
Drawing No.	Revision		
HD008-FA-512	E		