
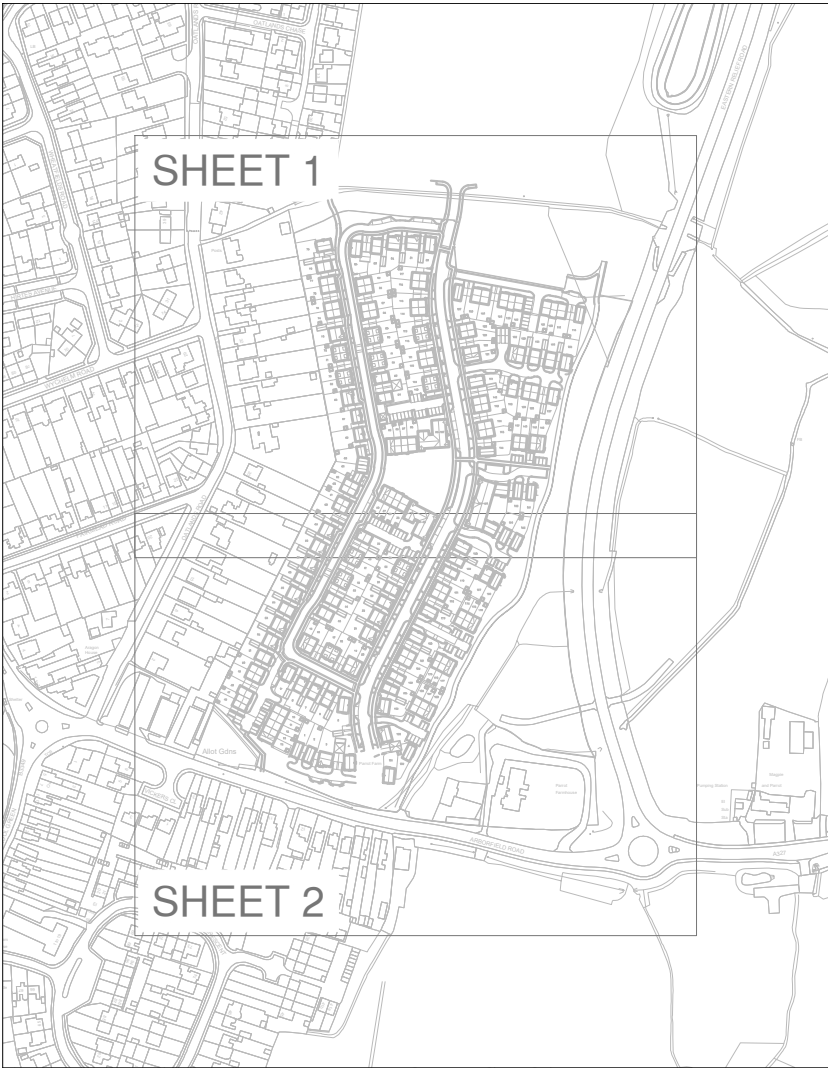


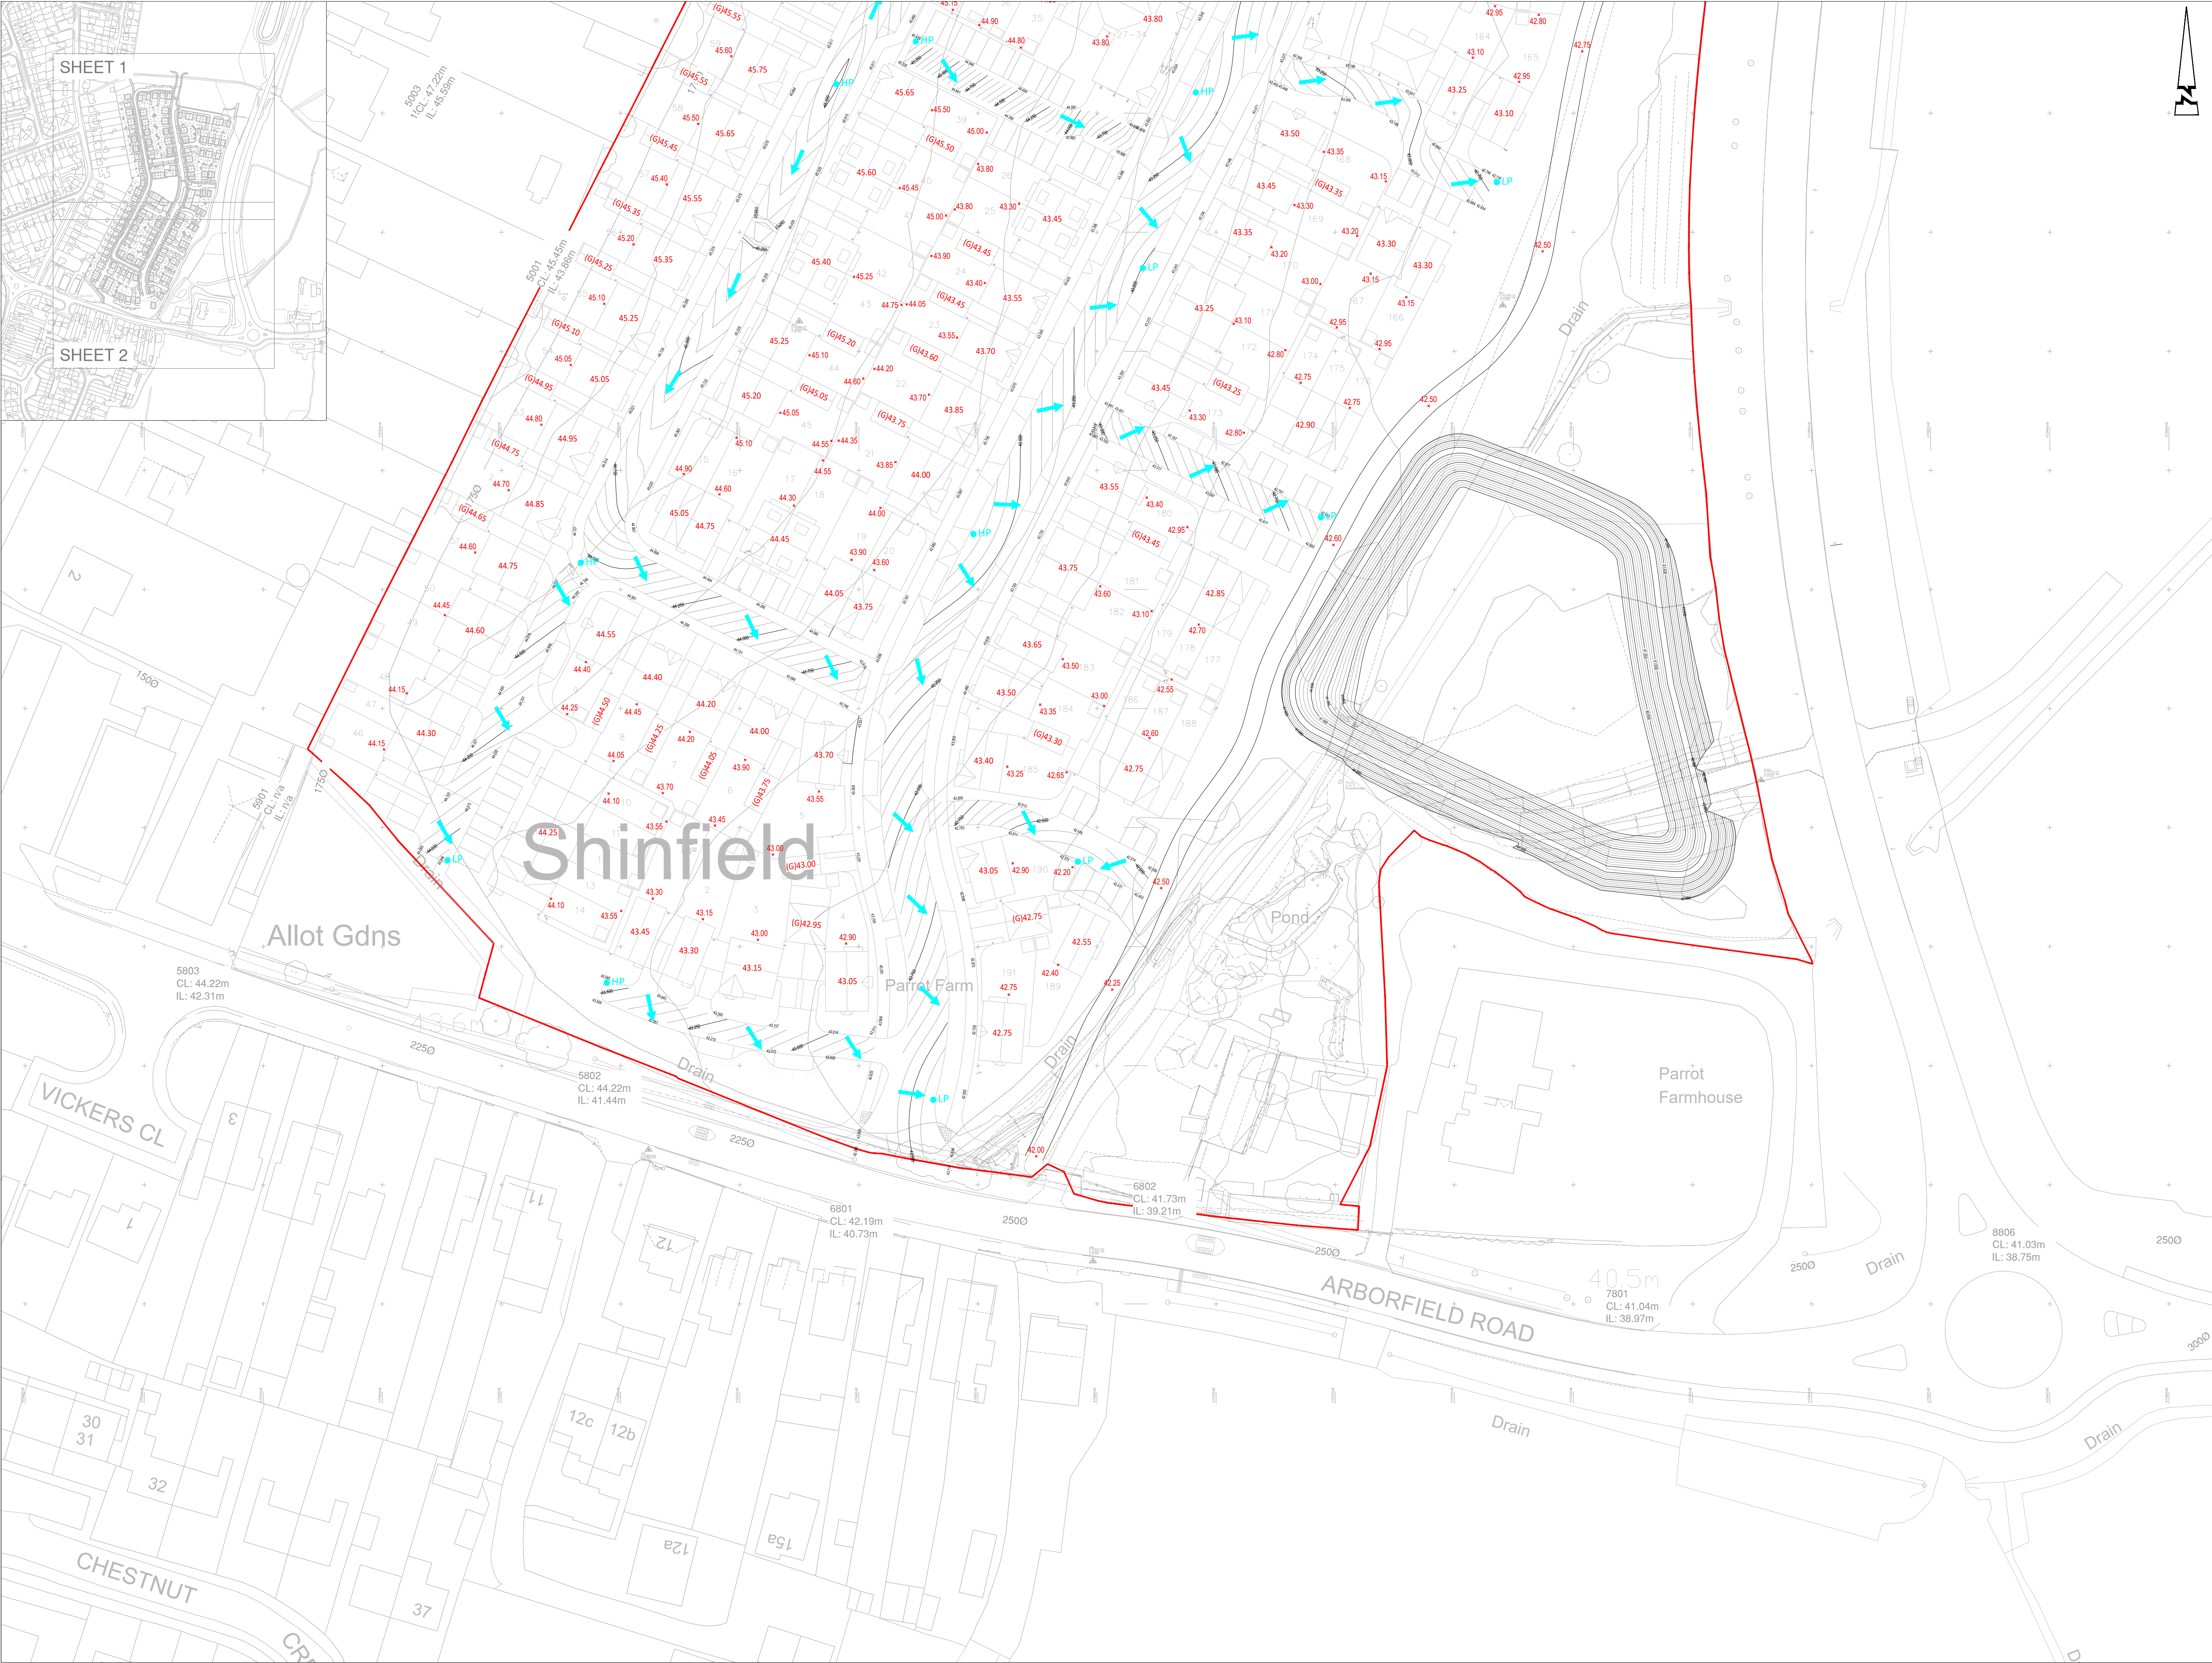

© ABLEY LETCHFORD PARTNERSHIP LTD.
This drawing should not be reproduced without consent.

KEY	
	Proposed Highway Contours
	Exceedance Flow Route Arrow
	Exceedance Flow Route High Point
	Exceedance Flow Route Low Point
	Proposed finished Floor Level
	Proposed Garage Slab Level
	Proposed External Level
	Back of Footway

B	02.25	Updated to suit latest site layout	LC	DS
A	11.24	First Issue	LC	KLW
Rev	Date	Description	Drawn	Checked

3 Tealgate, Charnham Park
Hungerford, Berkshire RG17 0YT
www.alpce.co.uk Tel: 01488 684390

Client

BELLWAY HOMES

Project

LAND NORTH OF ARBORFIELD ROAD, SHINFIELD

Title

FULL APPLICATION EXCEEDANCE PLAN SHEET 2

Status

Scale	Date	Drawn	Checked
1:500 @ A1	NOV 2024	LC	DS
Drawing No.	HD008-FA-506		Revision
			B