



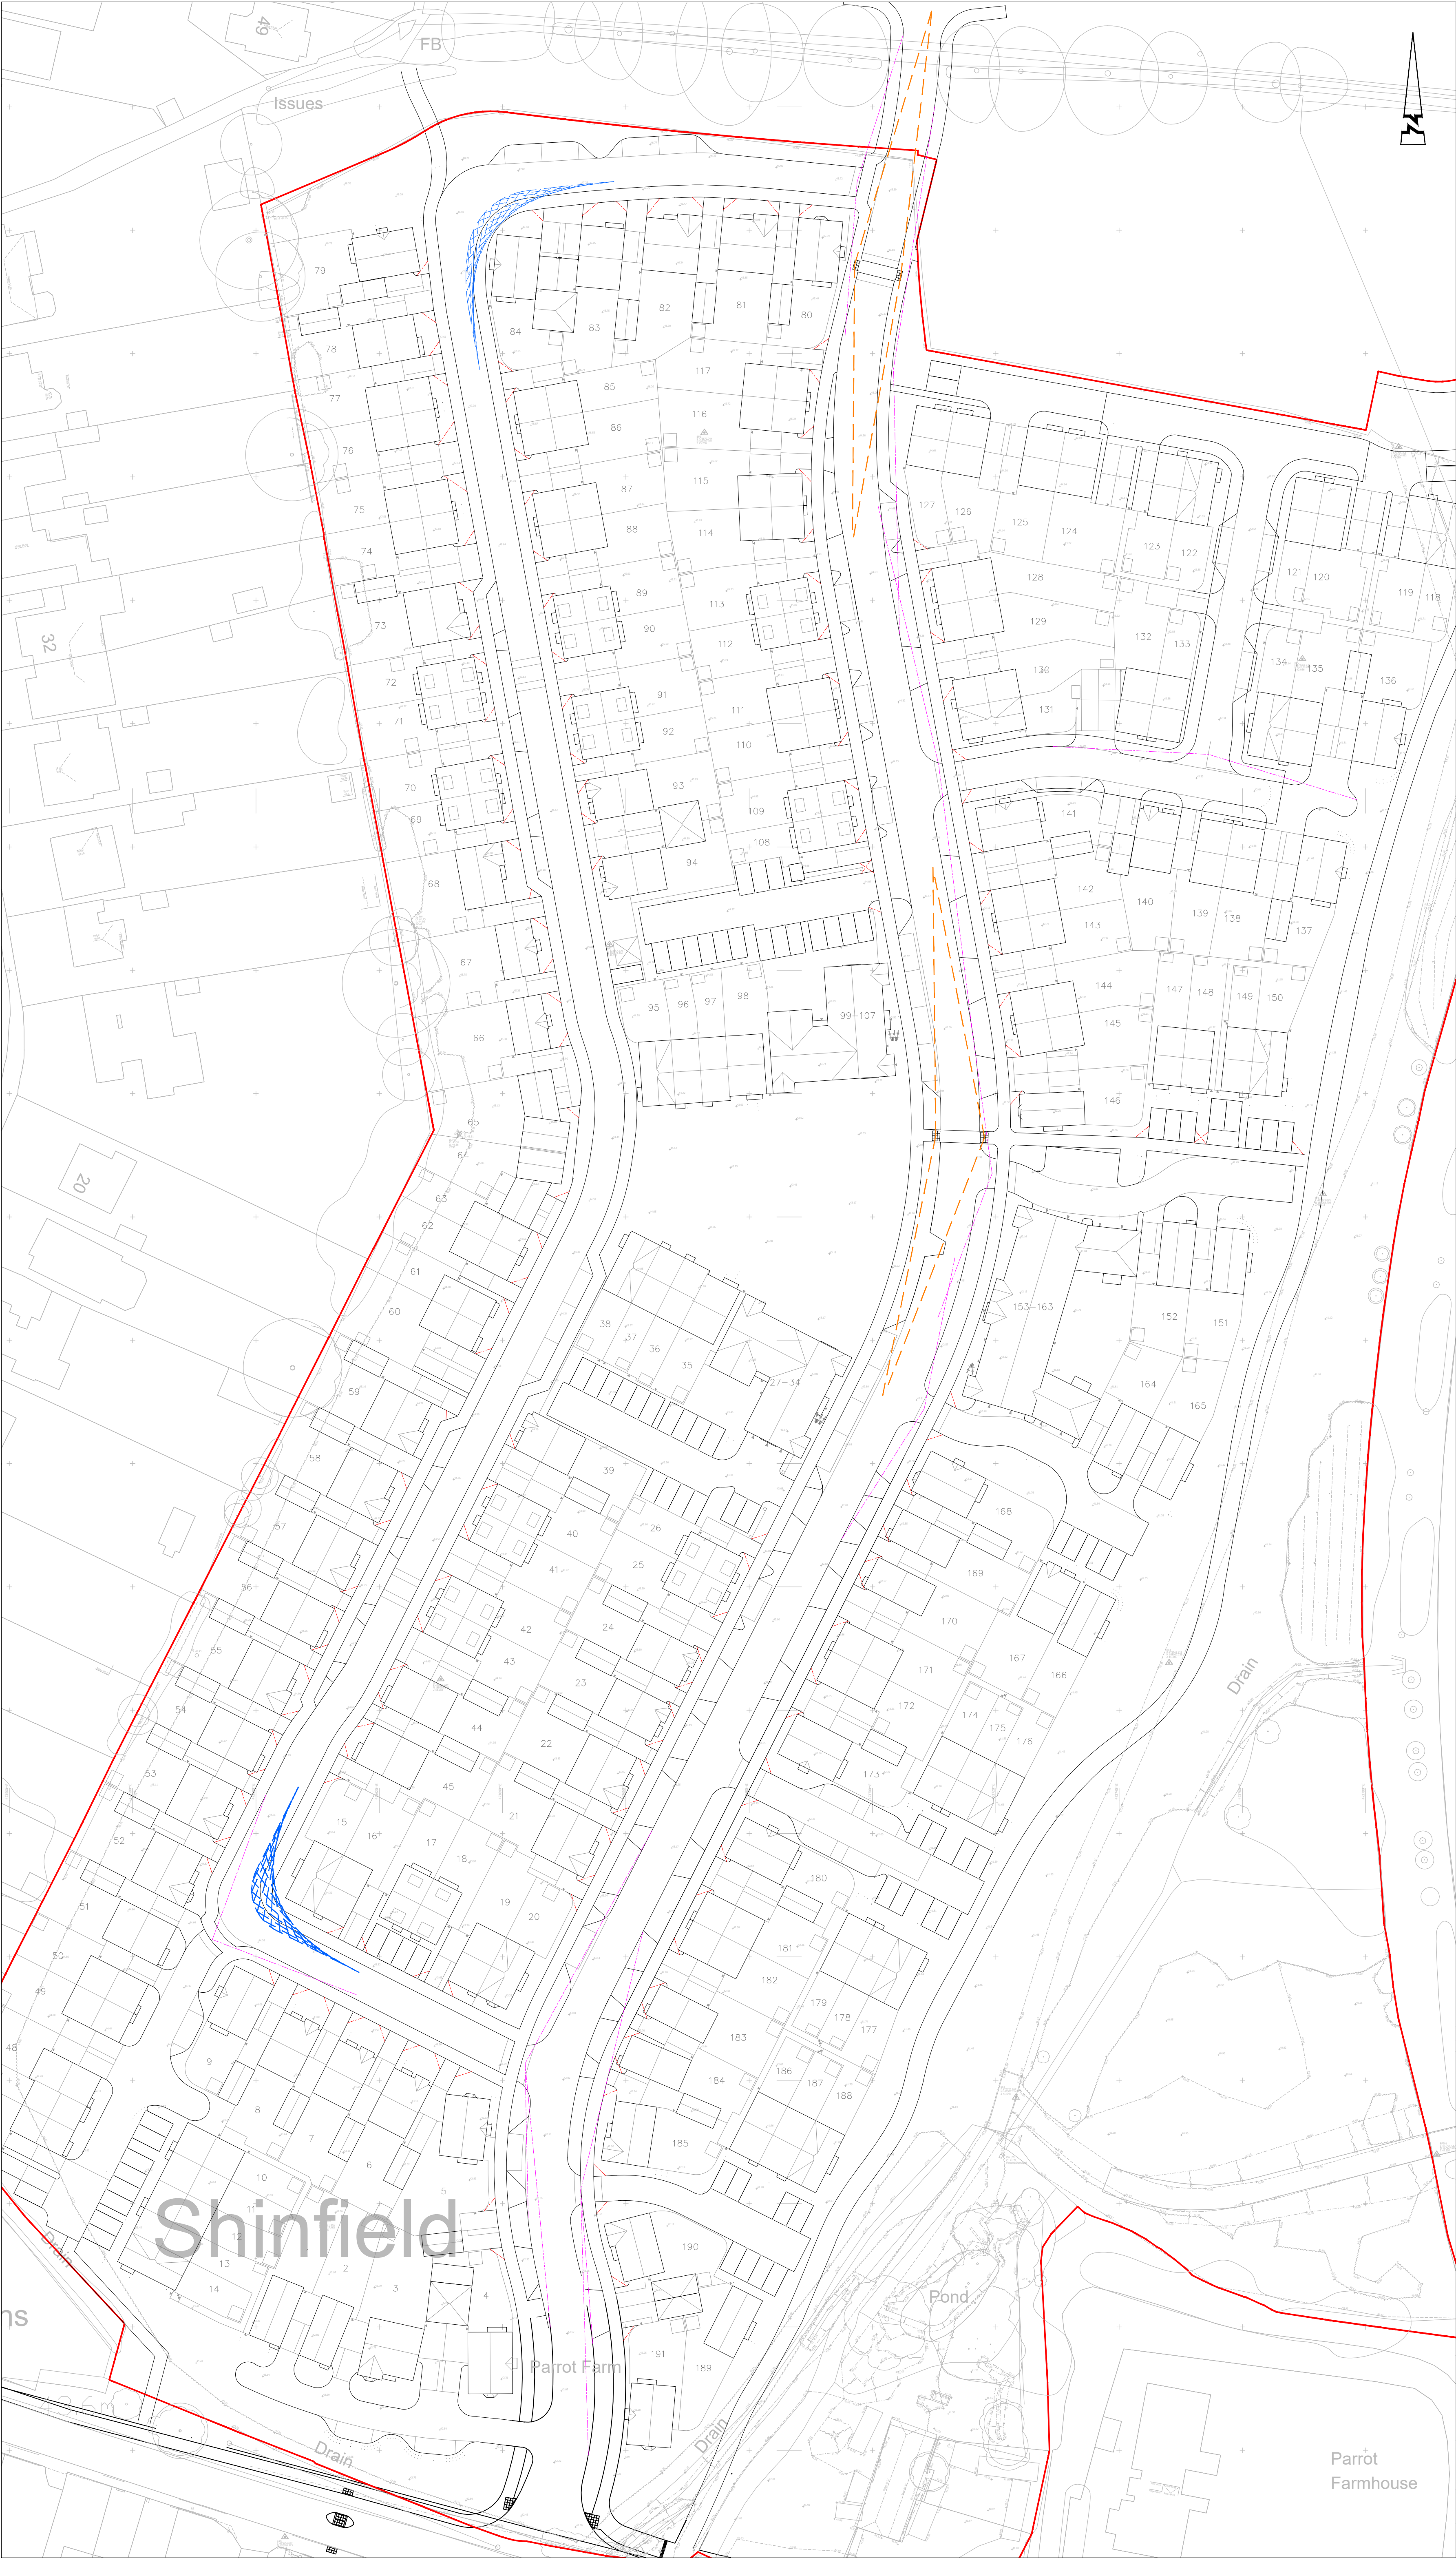

© ABLE LETCHFORD PARTNERSHIP LTD.
This drawing should not be reproduced without consent.

- GENERAL NOTES:
1. Do not scale.
2. Refer to all other Project Drawings and supporting notes.

- KEY
- Application boundary
 - 20mph Junction visibility splay (2.4 x 43m)
 - 15 mph forward visibility splay (17m on Speed reduction bend)
 - Pedestrian Crossing Visibility Splay (0.9 x 43m)
 - Pedestrian Visibility Splay (2.0 x 2.0m)
 - Tactile paving at dropped crossing

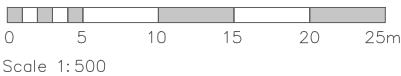

A	03.25	First Issue	LC	DS
Rev	Date	Description	Drawn	Checked

AL ABLE LETCHFORD
P PARTNERSHIP
Consulting Engineers

3 Tealgate, Charnham Park
Hungerford, Berkshire RG17 0YT
www.alpce.co.uk Tel: 01488 684390

Client

BELLWAY HOMES

Project

**LAND NORTH OF
ARBORFIELD ROAD,
SHINFIELD**

Title

**FULL APPLICATION
VISIBILITY SPLAYS**

Status

Scale	Date	Drawn	Checked
1:500 @ A1	MAR 2025	LC	DS
Drawing No	Revision		
HD008-FA-111	A		