


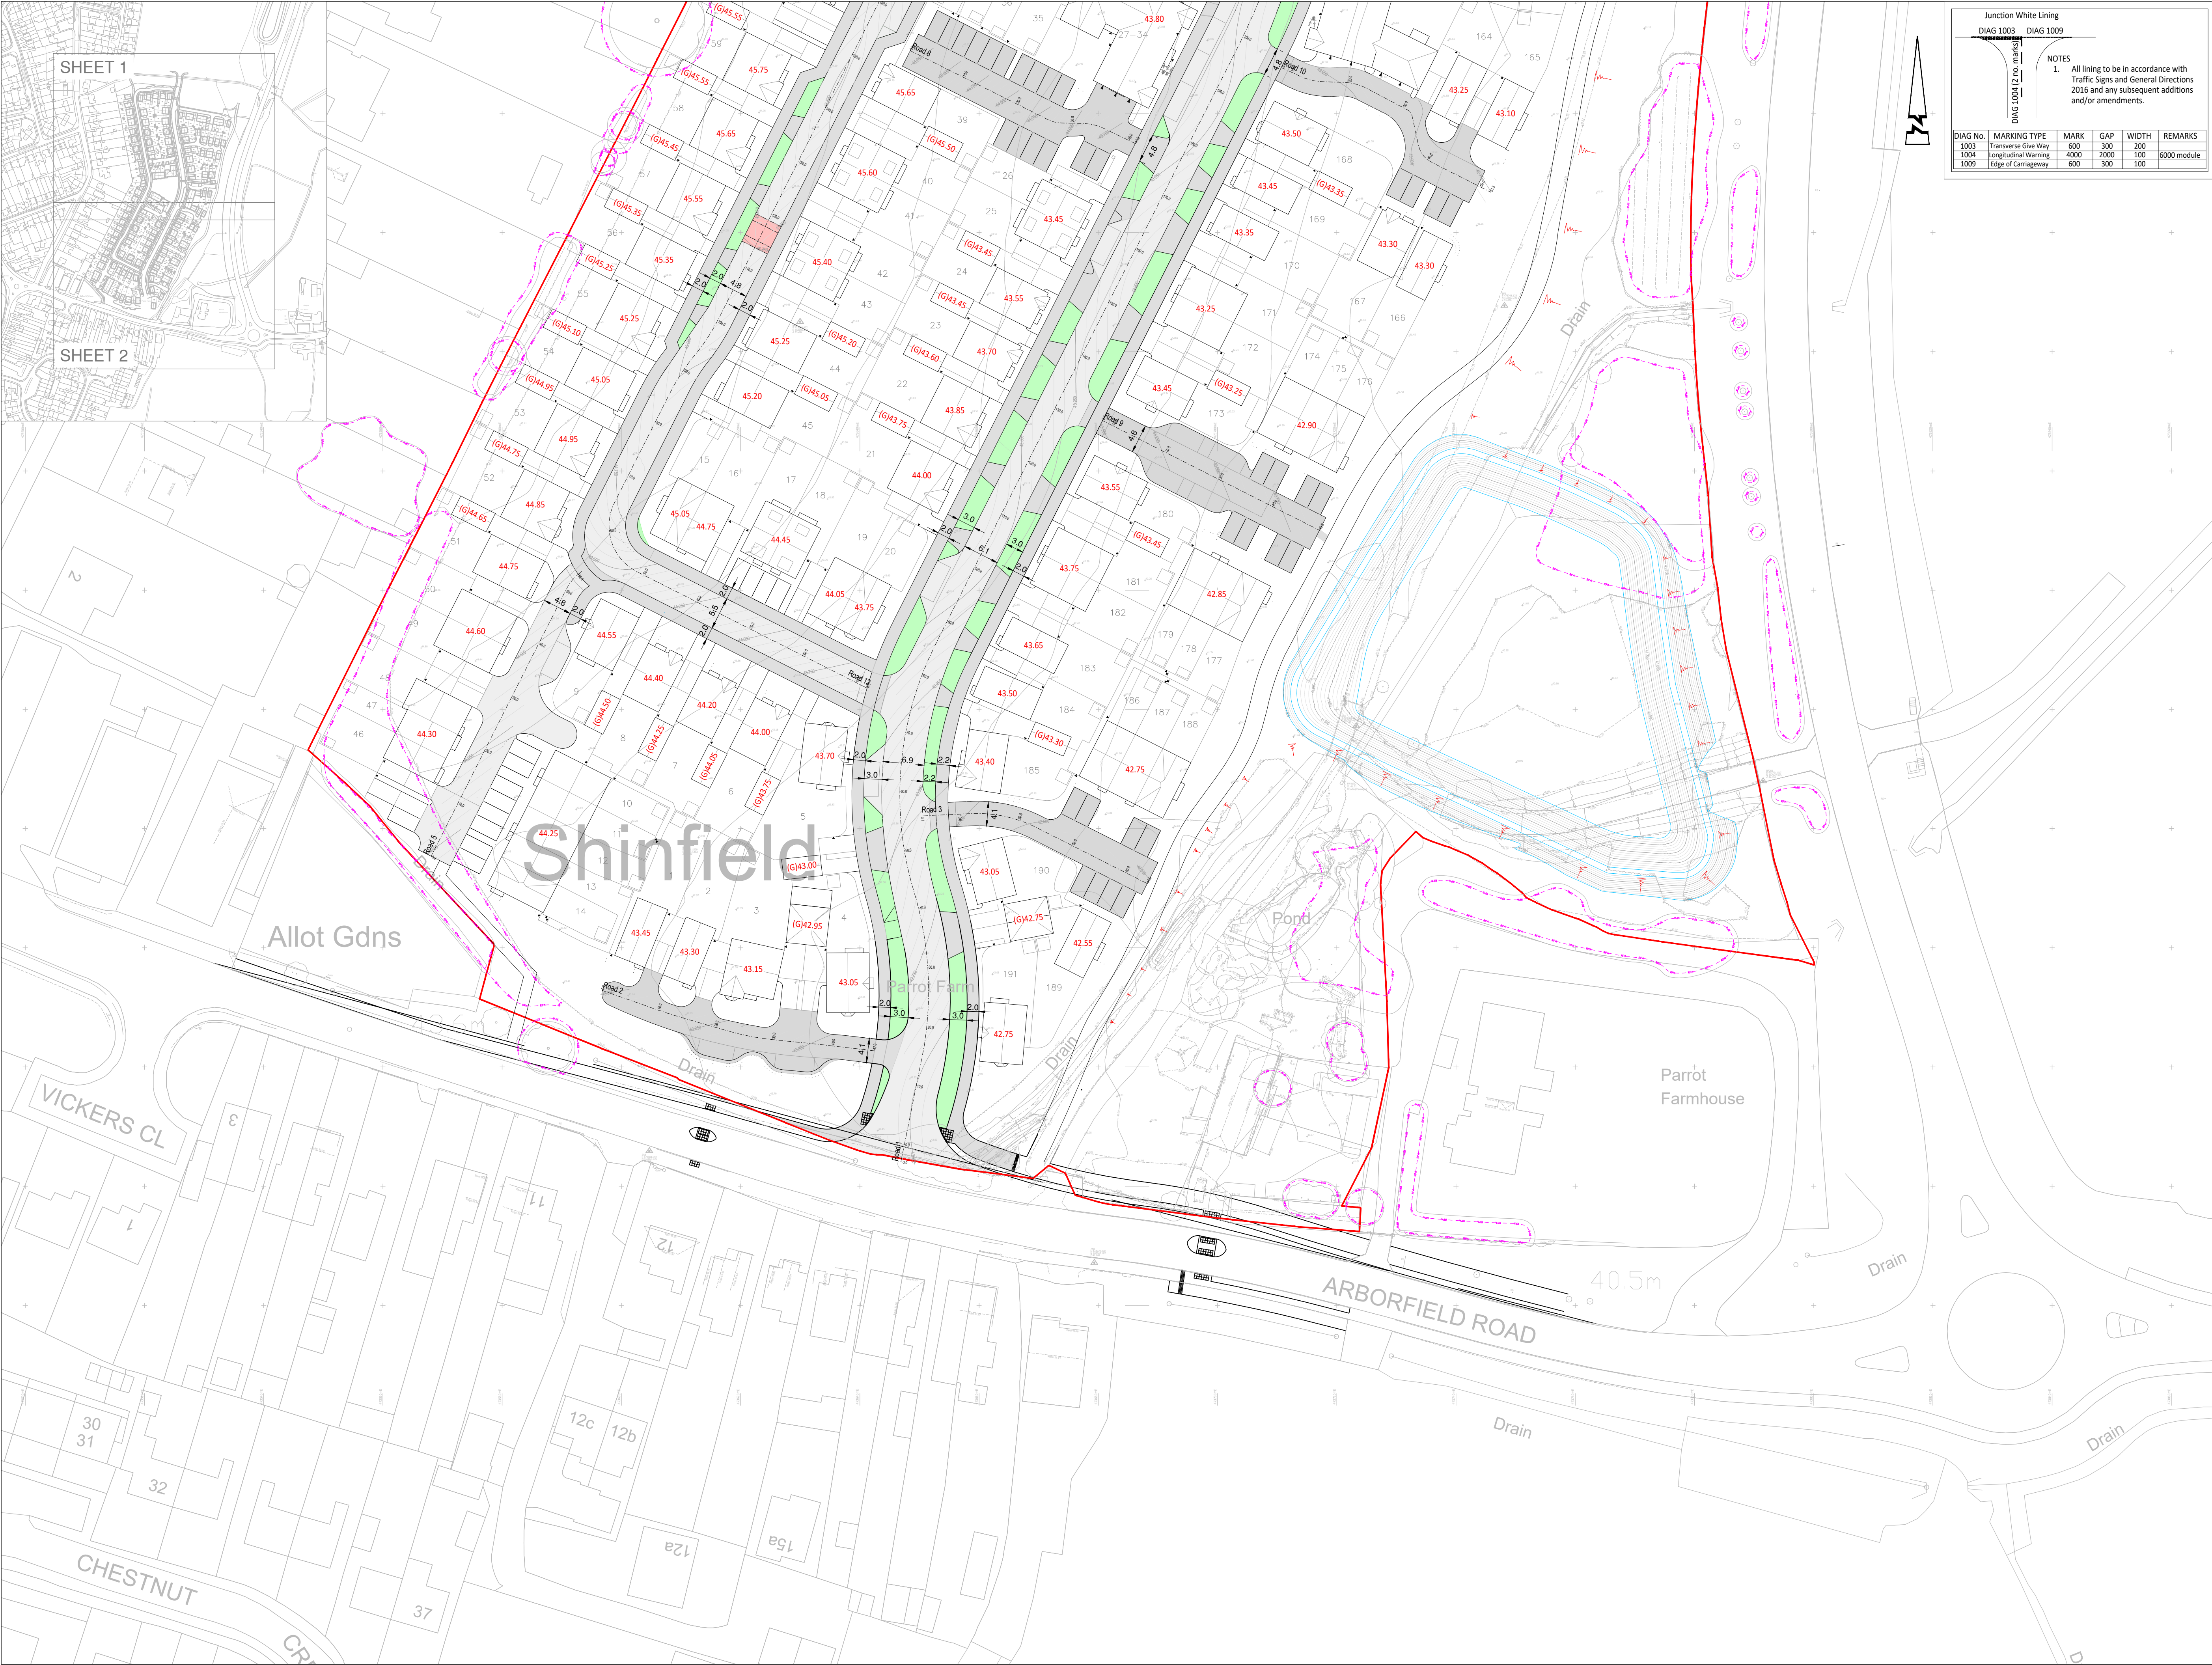

Junction White Lining
DIAG 1003
DIAG 1009

DIAG 1004 (2 no. marks)
DIAG 1009

NOTES

1. All lining to be in accordance with Traffic Signs and General Directions 2016 and any subsequent additions and/or amendments.

DIAG No.	MARKING TYPE	MARK	GAP	WIDTH	REMARKS
1003	Transverse Give Way	600	300	200	
1004	Longitudinal Warning	4000	2000	100	6000 module
1009	Edge of Carriageway	600	300	100	

© ABLEY LETCHFORD PARTNERSHIP LTD.
This drawing should not be reproduced without consent.

GENERAL ARRANGEMENT NOTES:
1. Do not scale.
2. Refer to all other Project Drawings and supporting notes.

KEY

Application boundary

42.50 Proposed finished floor level

(G)42.50 Proposed garage slab level

Tactile paving at dropped crossing


Root protection area

Road chaineage and marker

Pedestrian Visibility Splay (0.9 x 43m)

Embankment typically 1in3, no steeper than 1in2

Proposed fencing

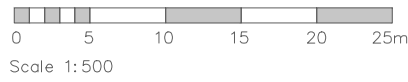

E	02.25	Updated to suit latest site layout	LC	DS
D	08.24	Updated contour design & vis-plays to suit latest site layout	LC	DS
C	08.24	Updated Layout	TC	EP
B	07.24	Splay Amendments	LC	DS
A	06.24	First Issue	LC	DS
Rev	Date	Description	Drawn	Checked

AL

ABLEY LETCHFORD
PARTNERSHIP
Consulting Engineers

3 Tealgate, Charnham Park
Hungerford, Berkshire RG17 0YT
www.alpce.co.uk Tel: 01488 684390

Client

BELLWAY HOMES

Project

LAND NORTH OF
ARBORFIELD ROAD,
SHINFIELD

Title

FULL APPLICATION
GENERAL ARRANGEMENT
SHEET 2

Status

Scale	Date	Drawn	Checked
1:500 @ A1	JUNE 2024	LC	DS

Drawing No.

HD008-FA-102

Revision

E