


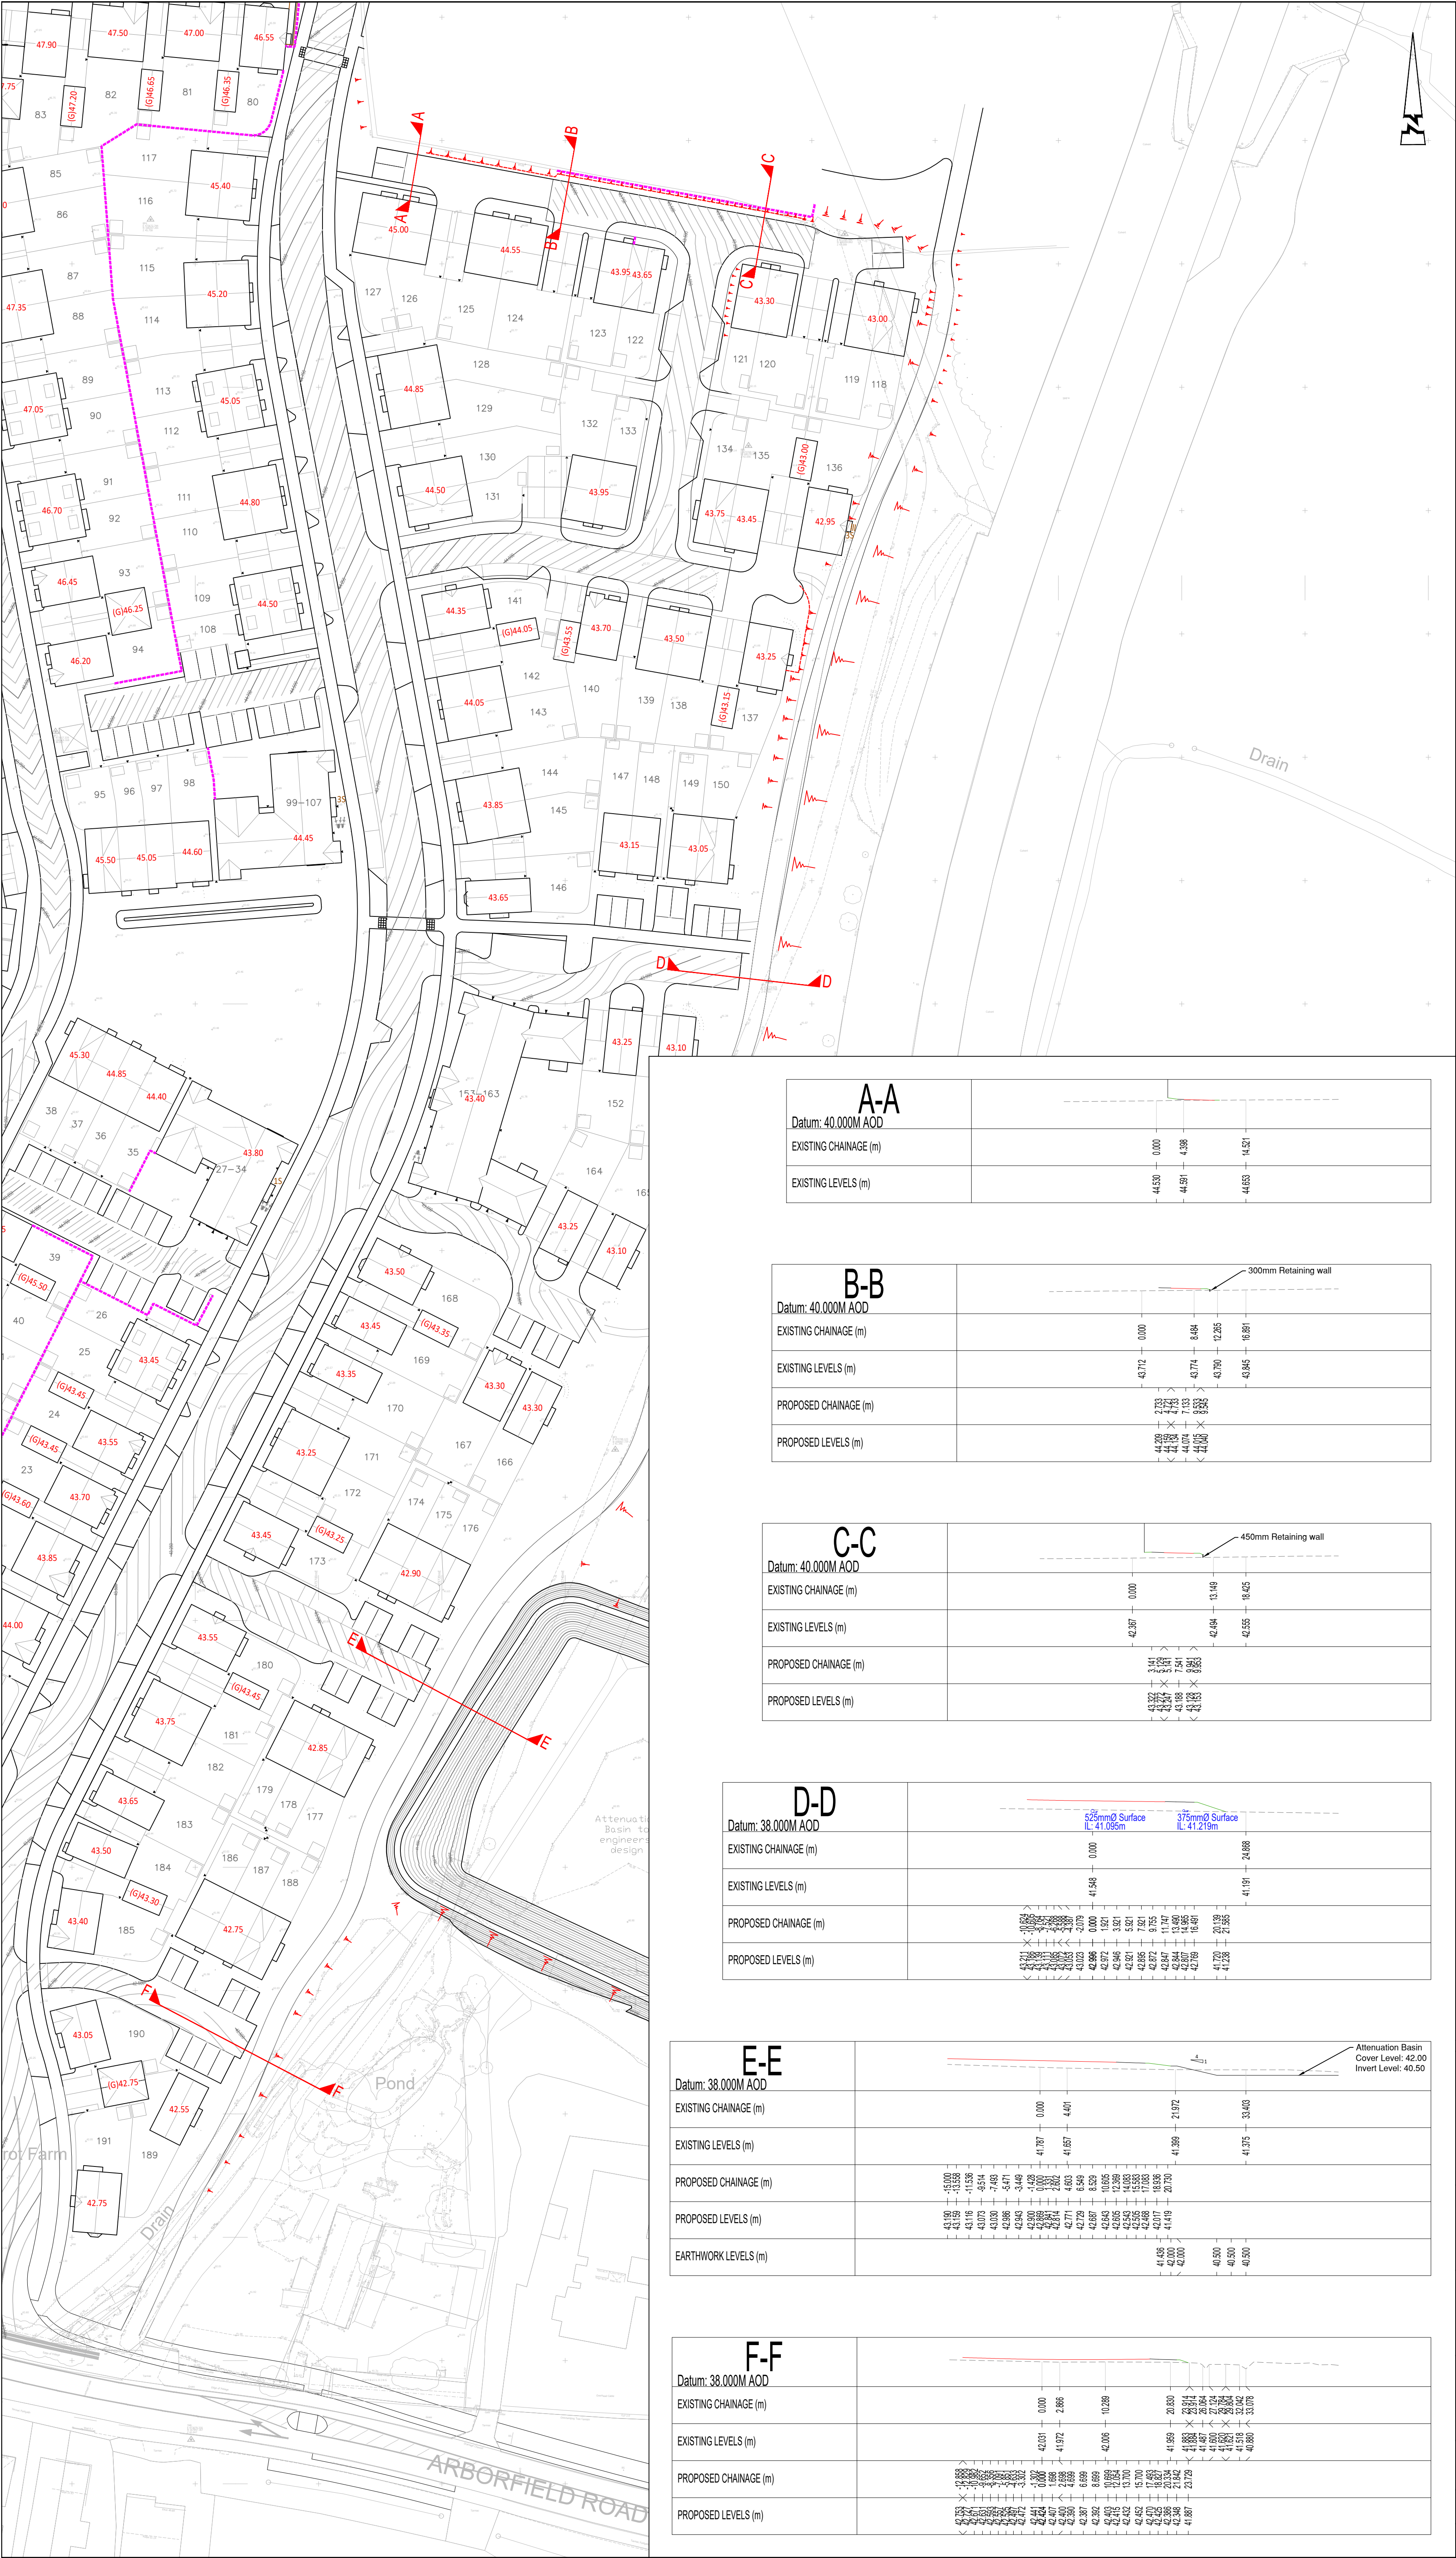

© ABLE LETCHFORD PARTNERSHIP LTD.
This drawing should not be reproduced without consent.

GENERAL NOTES:
1. Do not scale.
2. Refer to all other Project Drawings and supporting notes.

KEY:

- EXISTING GROUND PROFILE
- PROPOSED SURFACE WATER
- PROPOSED FOUL SEWER
- CONCRETE PROTECTION
- PROPOSED FOOTWAY
- PROPOSED CARRIAGEWAY
- PROPOSED VERGE

Scale: 1:500

0 5 10 15 20 25m

Scale 1:500

Rev	Date	Description	Drawn	Checked
A	03.25	First Issue	LC	DS

Client

BELLWAY HOMES

Project

LAND NORTH OF ARBORFIELD ROAD, SHINFIELD

Title

FULL APPLICATION SITE CROSS SECTIONS

Status

Scale	Date	Drawn	Checked
1:500 @ A1	MAR 2025	LC	DS

Drawing No	Revision
HD008-FA-851	A