



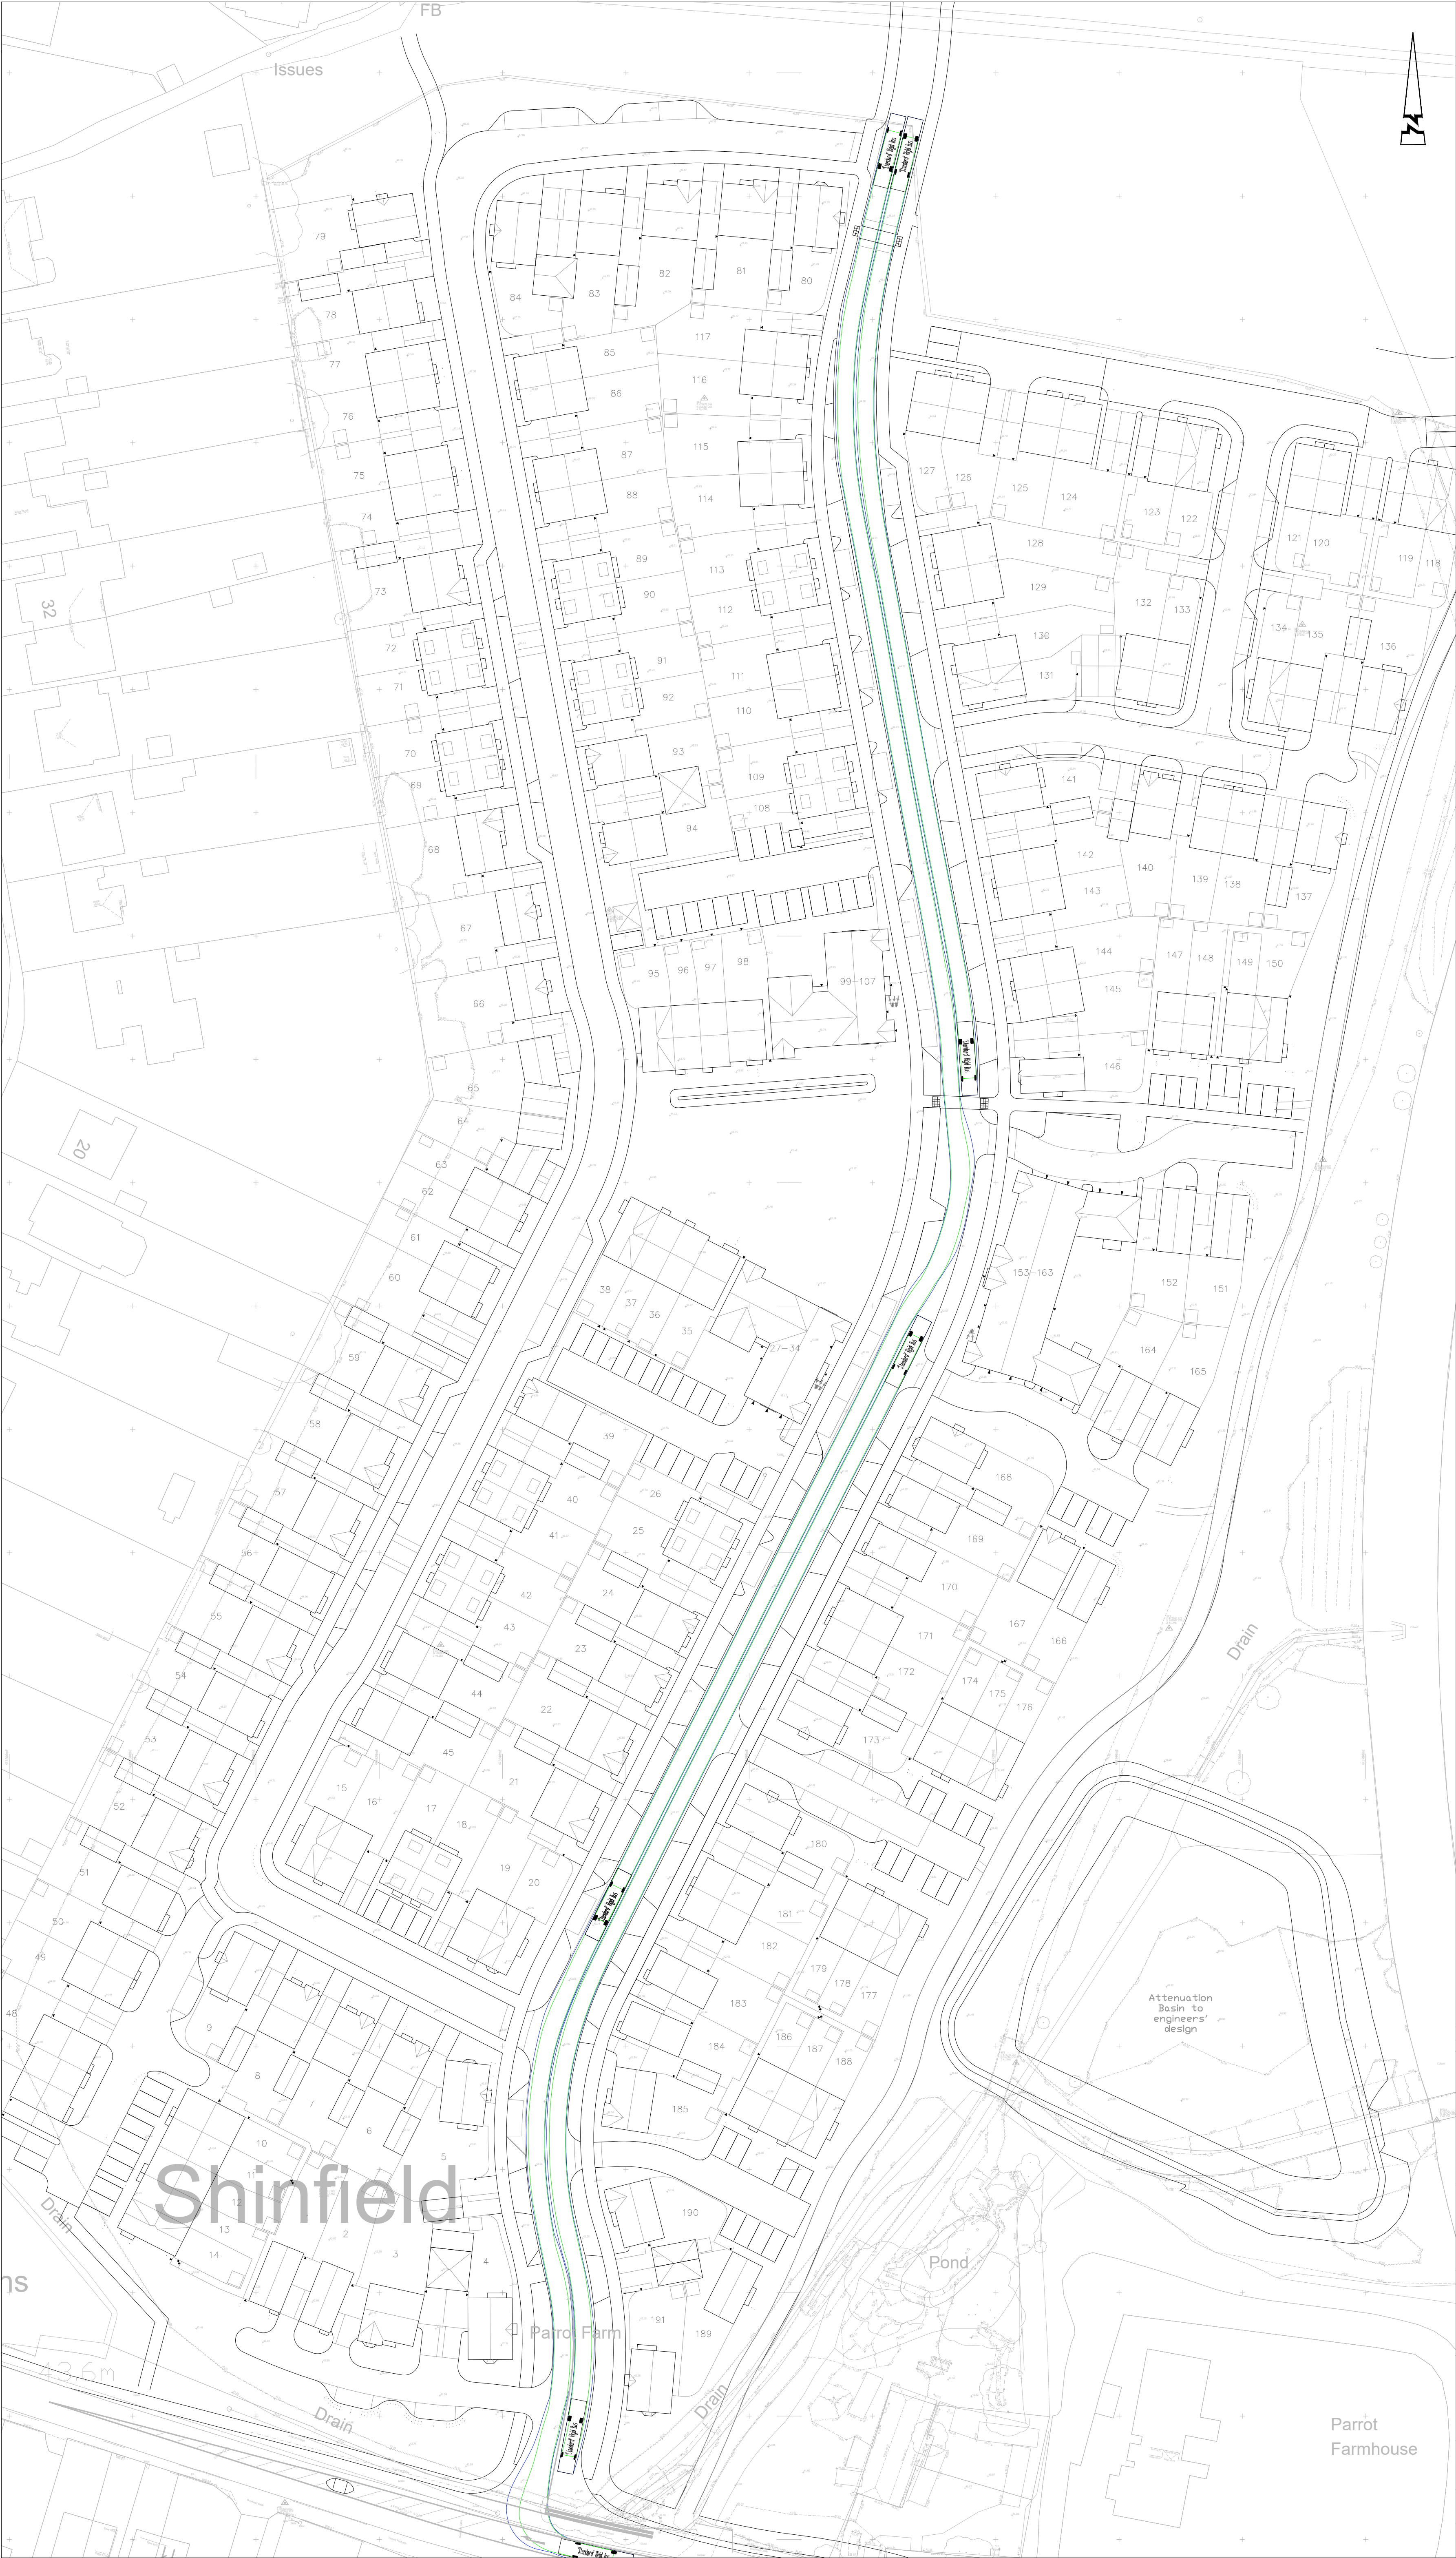


© ABLE LETCHFORD PARTNERSHIP LTD.
This drawing should not be reproduced without consent.

- GENERAL NOTES:
1. Do not scale.
 2. Refer to all other Project Drawings and supporting notes.

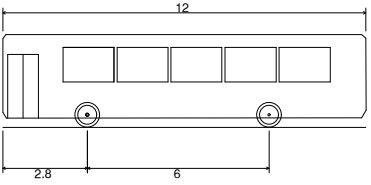

'Standard' Rigid Bus	12,000mm
Overall Length	2,550mm
Overall Width	3,069mm
Overall Body Height	3,359mm
Min Body Ground Clearance	2,350mm
Track Width	4,000mm
Lock to lock time	10,771mm
Wall to Wall Turning Radius	

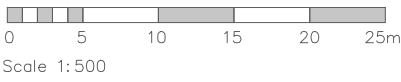

A		03/25	First Issue	LC	DS
Rev	Date	Description	Drawn	Checked	
A L P P ABLEY LETCHFORD PARTNERSHIP Consulting Engineers					
3 Tealgate, Charnham Park Hungerford, Berkshire RG17 0YT www.alpce.co.uk Tel: 01488 684390					
Client					
BELLWAY HOMES					
Project LAND NORTH OF ARBORFIELD ROAD, SHINFIELD					
Title FULL APPLICATION BUSES PASSING VEHICULAR TRACKING					
Status					
Scale	Date	Drawn	Checked		
1:500 @ A1	MAR 2025	LC	DS		
Drawing No				Revision	
HD008-FA-809				A	