



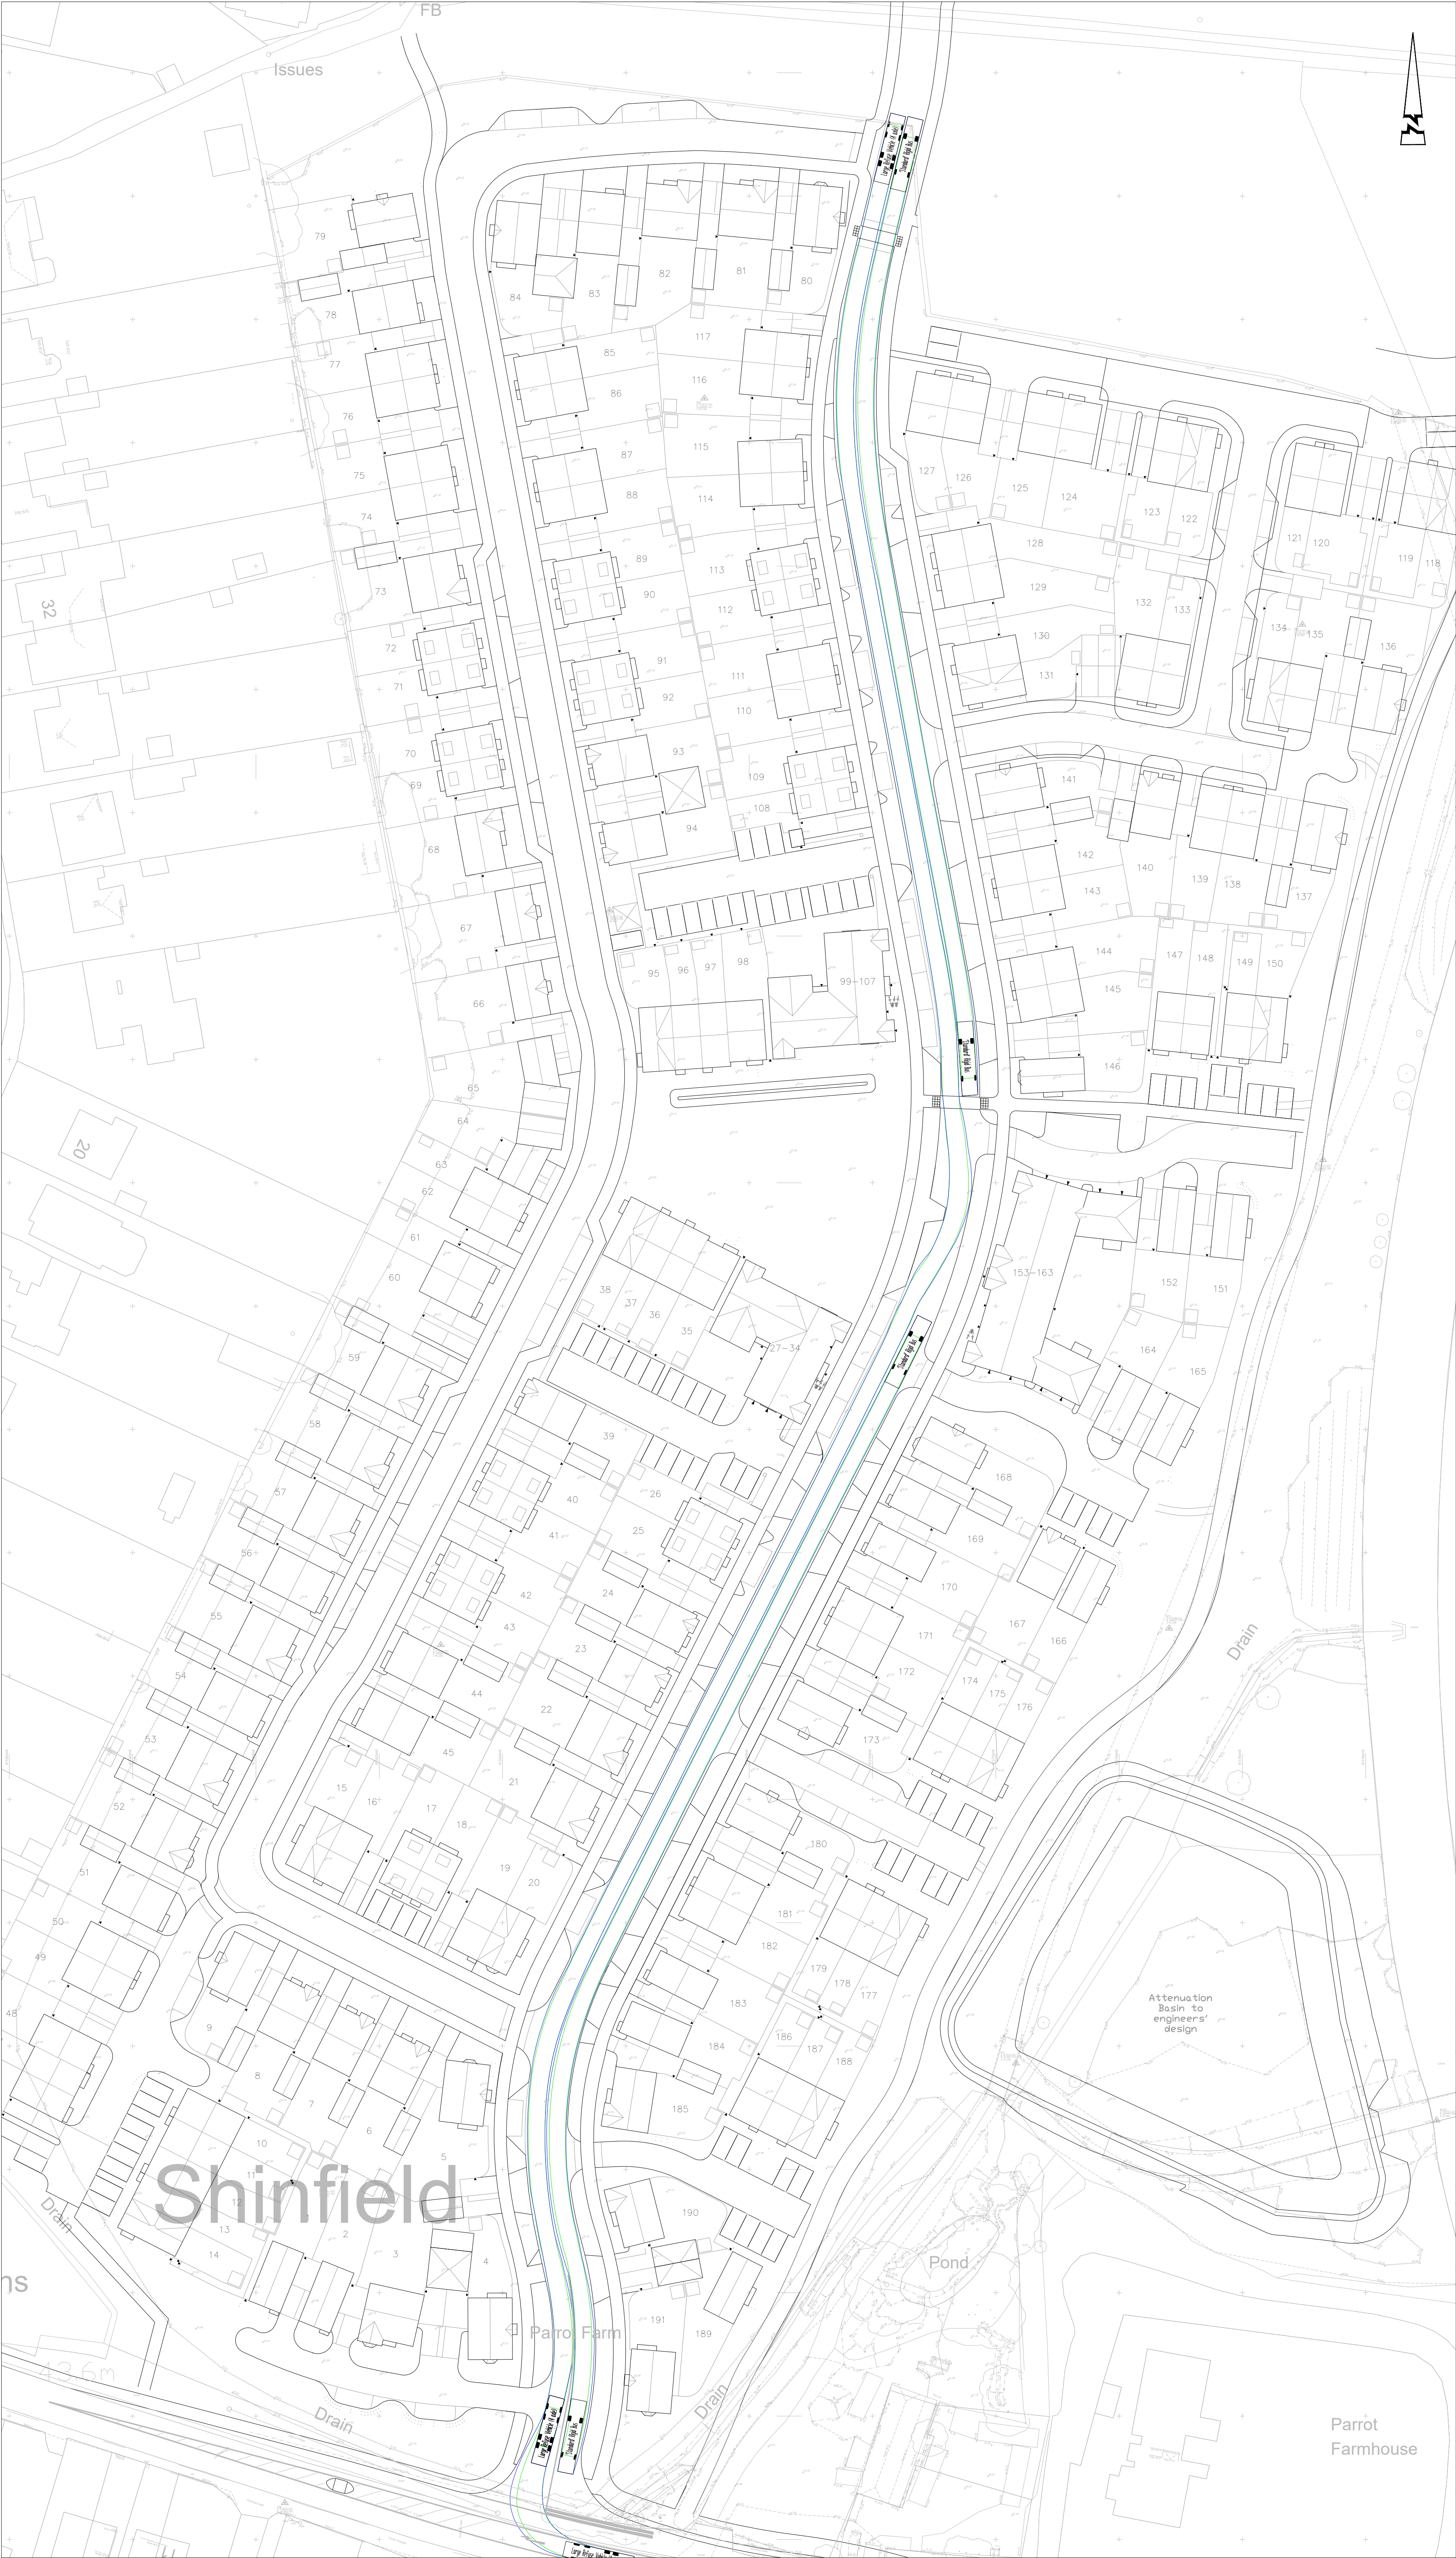


© ABLE LETCHFORD PARTNERSHIP LTD.  
This drawing should not be reproduced without consent.


- GENERAL NOTES:
1. Do not scale.
  2. Refer to all other Project Drawings and supporting notes.

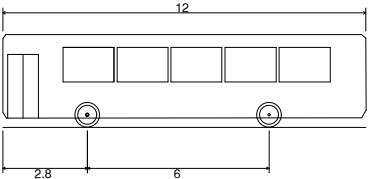


'Standard' Rigid Bus  
Overall Length 12.000m  
Overall Width 2.550m  
Overall Body Height 3.069m  
Min Body Ground Clearance 0.309m  
Track Width 2.350m  
Lock to lock time 4.00s  
Wall to Wall Turning Radius 10.771m

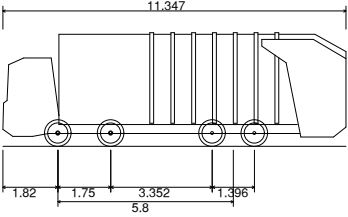

Large Refuse Vehicle (4 axle)  
Overall Length 11.347m  
Overall Width 2.500m  
Overall Body Height 3.751m  
Min Body Ground Clearance 0.304m  
Track Width 2.300m  
Lock to lock time 6.00s  
Wall to Wall Turning Radius 11.330m

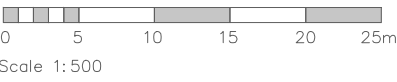

|     |       |                                               |       |         |
|-----|-------|-----------------------------------------------|-------|---------|
| E   | 02.25 | Amended to suit comments & latest site layout | LC    | DS      |
| D   | 06.24 | Updated to suit latest site layout            | LC    | DS      |
| C   | 06.24 | Updated Layout                                | TC    | EP      |
| B   | 07.24 | Amended Site Layout                           | AS    | DS      |
| A   | 06.24 | First Issue                                   | LC    | DS      |
| Rev | Date  | Description                                   | Drawn | Checked |

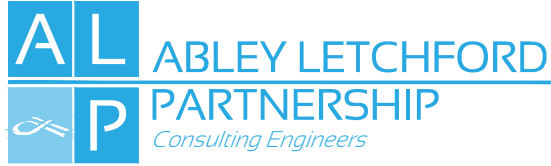

3 Tealgate, Charnham Park  
Hungerford, Berkshire RG17 0YT  
www.alpce.co.uk Tel: 01488 684390

Client  
**BELLWAY HOMES**

Project  
**LAND NORTH OF  
ARBORFIELD ROAD,  
SHINFIELD**

Title  
**FULL APPLICATION  
BUS VEHICULAR TRACKING**

|              |           |       |         |
|--------------|-----------|-------|---------|
| Status       |           |       |         |
| Scale        | Date      | Drawn | Checked |
| 1:500 @ A1   | JUNE 2024 | LC    | DS      |
| Drawing No   | Revision  |       |         |
| HD008-FA-807 | E         |       |         |