



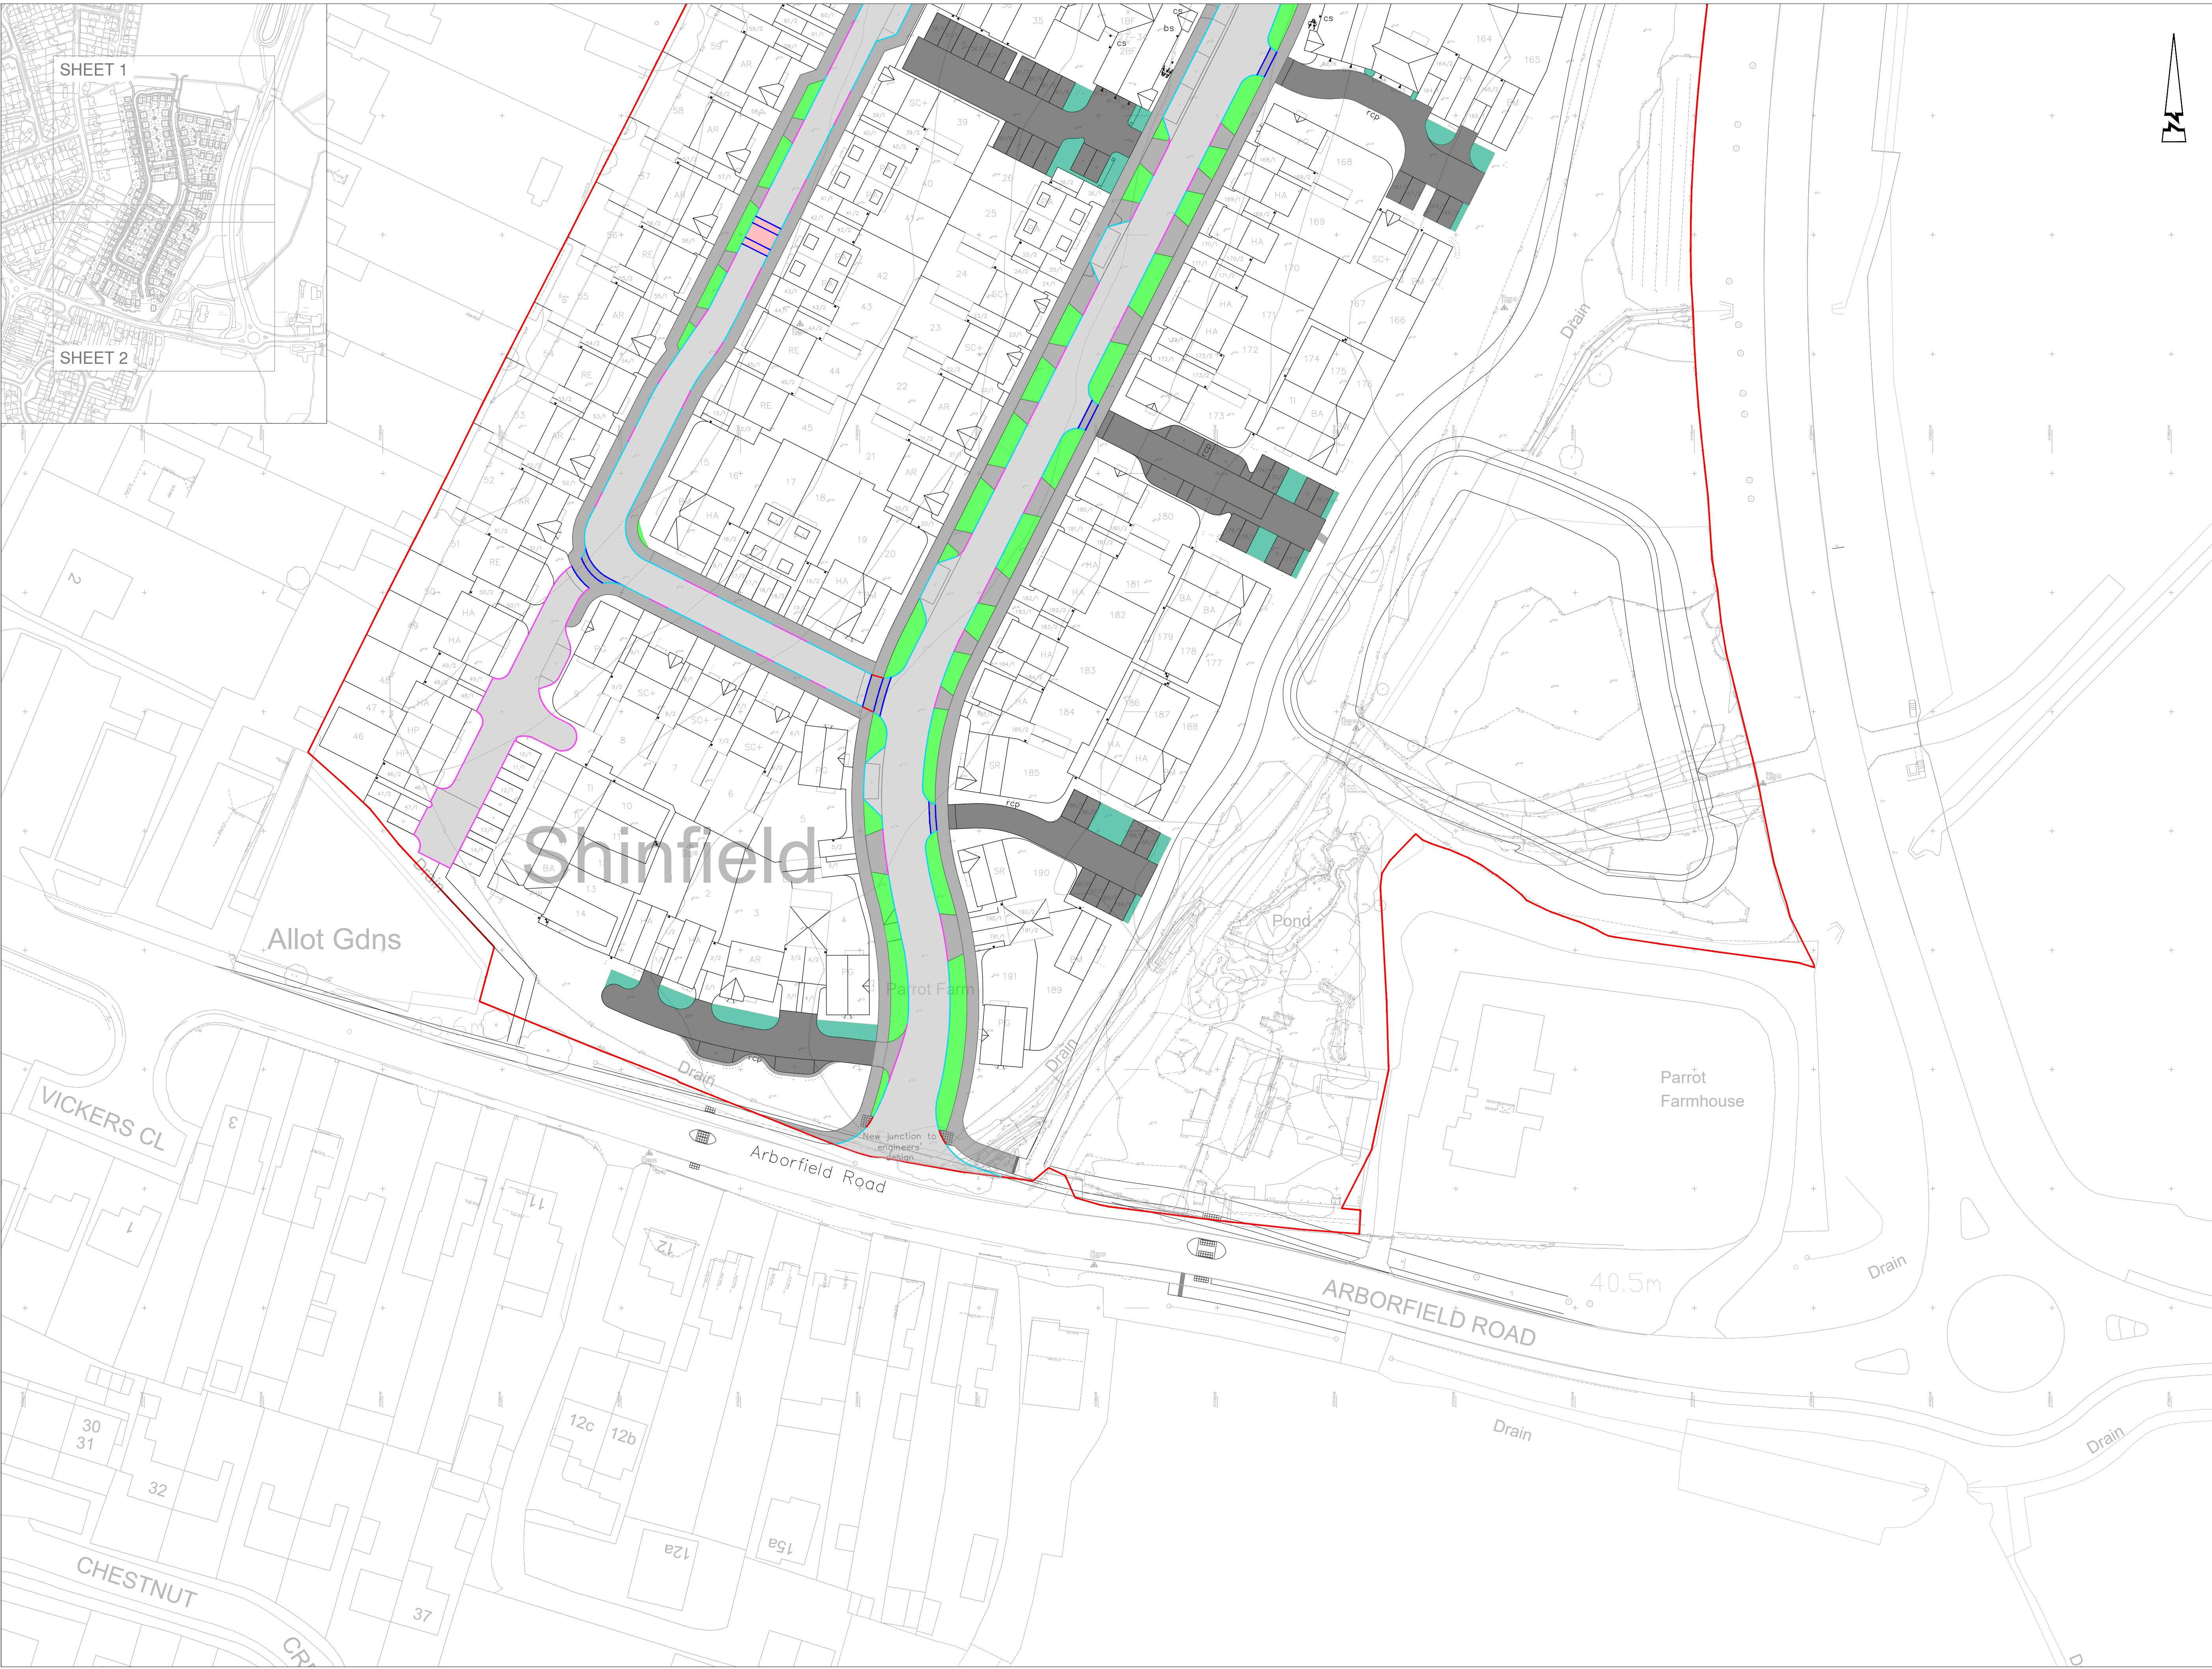

- MATERIAL NOTES:
1. Do not scale.
 2. This drawing is to be read in conjunction with and checked against all other drawings, Engineering details, Specification and any structural, Geotechnical or other specialist document provided.
 3. Any anomaly or contradiction between any of the above is to be reported to the Engineer.
 4. Path edging (EP) with 0mm upstand to be laid to rear of all footways, footpaths, parking courts and private/shared drives. Unless noted otherwise.
 5. Contractor to allow for transition kerbs as required.

KEY	
	Carriageway Tarmacadam
	Footway/Cycleway/Service Strip Tarmacadam
	Verge
	Parking Court Tarmacadam
	Raised Table Tarmacadam
	Rain Garden
	Tactile Crossing
	H&B Kerb laid with 125mm upstand
	BN Kerb laid with 20mm upstand
	BN Kerb laid with 0mm upstand
	Proposed Fencing

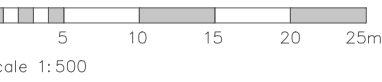

Rev	Date	Description	Drawn	Checked
E	02.25	Updated to suit latest layout & comments.	LC	DS
D	08.24	Updated to suit latest layout	LC	DS
C	08.24	Updated Layout	TC	EP
B	07.24	Amended in line with Bellway Comments	AS	DS
A	06.24	First Issue	LC	DS

ABLEY LETCHFORD PARTNERSHIP
Consulting Engineers

3 Tealgate, Charnham Park
Hungerford, Berkshire RG17 0YT
www.alpce.co.uk Tel: 01488 684390

Client		BELLWAY HOMES	
Project		LAND NORTH OF ARBORFIELD ROAD, SHINFIELD	
Title		FULL APPLICATION MATERIALS LAYOUT SHEET 2	
Status			
Scale	Date	Drawn	Checked
1:500 @ A1	JUNE 2024	LC	DS
Drawing No.	Revision		
HD008-FA-702	E		