


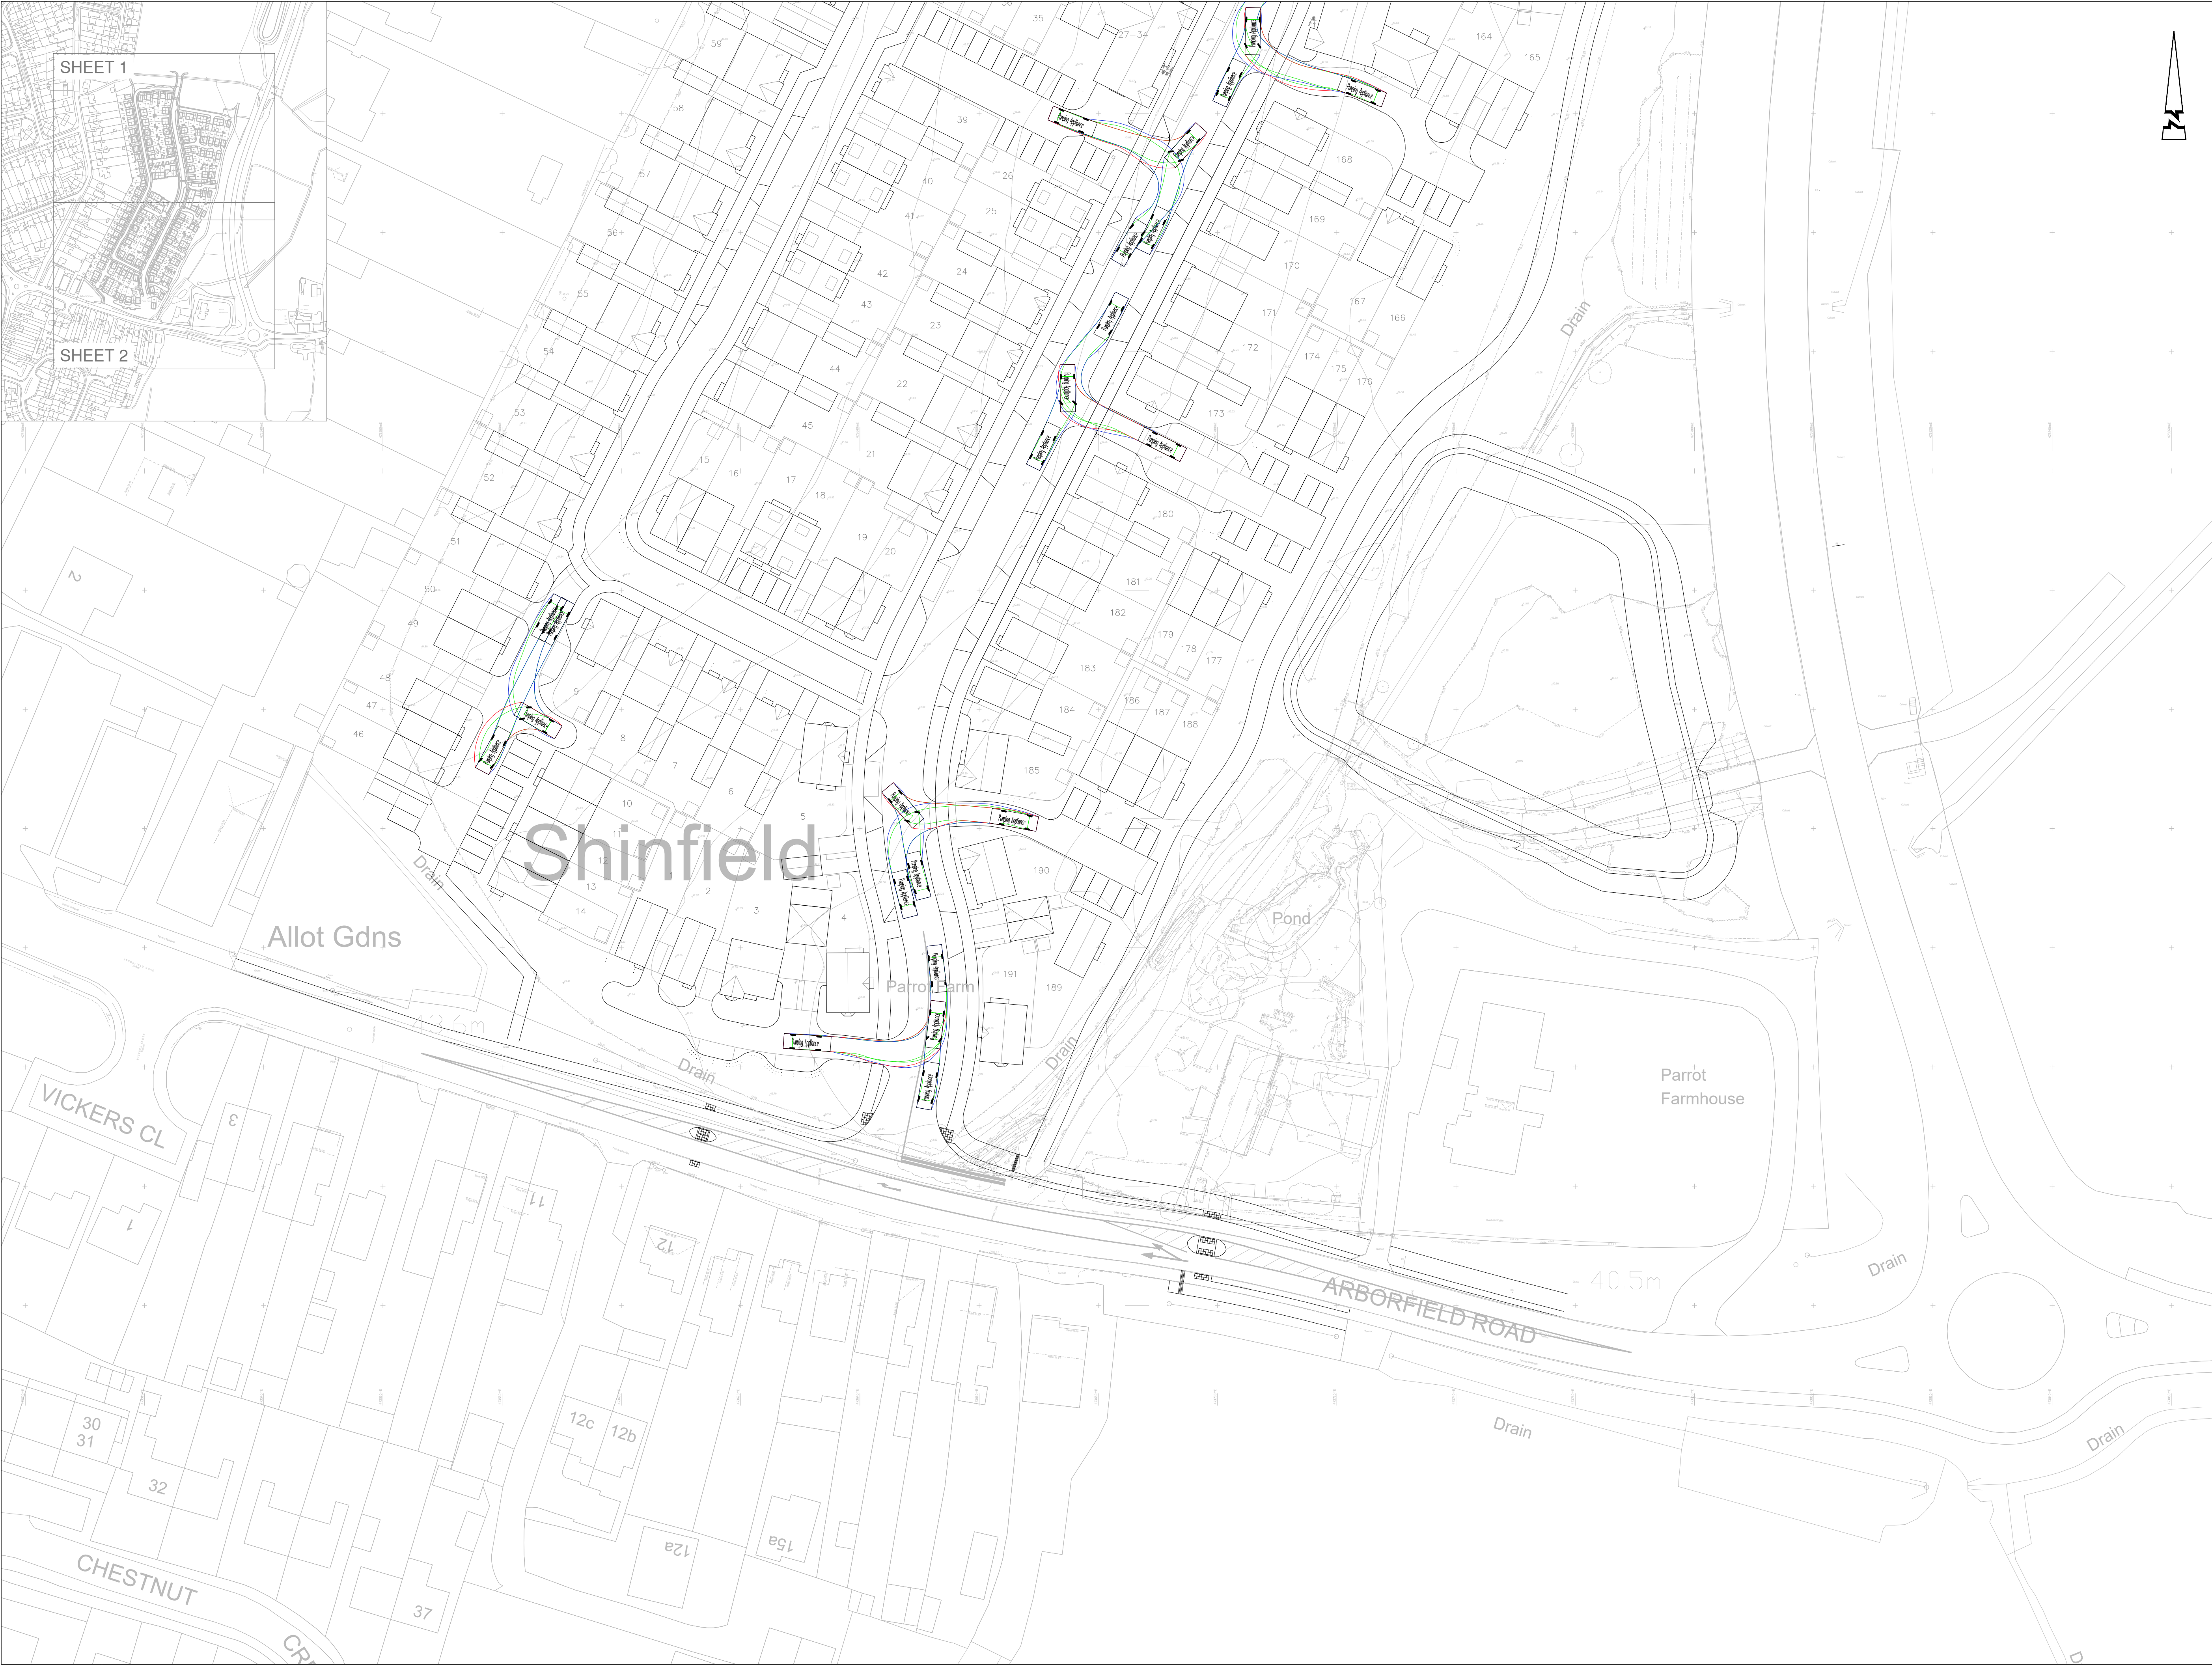

SHEET 1

SHEET 2

Shinfield

Allot Gdns

Parrot Farm

Pond

Parrot Farmhouse


ARBORFIELD ROAD

VICKERS CL


CHESTNUT CR

© ABLEY LETCHFORD PARTNERSHIP LTD.
This drawing should not be reproduced without consent.

- GENERAL NOTES:
1. Do not scale.
 2. Refer to all other Project Drawings and supporting notes.

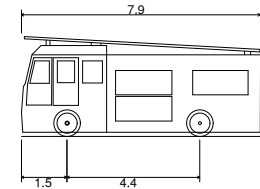

Pumping Appliance
Overall Length 7.900m
Overall Width 2.500m
Overall Body Height 3.300m
Min Body Ground Clearance 0.140m
Track Width 2.500m
Lock to lock time 4.0s
Kerb to Kerb Turning Radius 7.750m

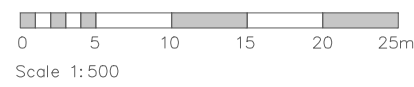

E	02.25	Amended to suit comments & latest site layout	LC	DS
D	08.24	Updated to suit latest site layout	LC	DS
C	08.24	Updated Layout	TC	EP
B	07.24	Amended Site Layout	AS	DS
A	06.24	First Issue	LC	DS

AL ABLEY LETCHFORD
P PARTNERSHIP
Consulting Engineers

3 Tealgate, Charnham Park
Hungerford, Berkshire RG17 0YT
www.alpce.co.uk Tel: 01488 684390

Client		BELLWAY HOMES	
Project		LAND NORTH OF ARBORFIELD ROAD, SHINFIELD	
Title		FULL APPLICATION FIRE TENDER VEHICULAR TRACKING SHEET 2	
Status			
Scale	Date	Drawn	Checked
1:500 @ A1	JUNE 2024	LC	DS
Drawing No.	Revision		
HD008-FA-804	E		