


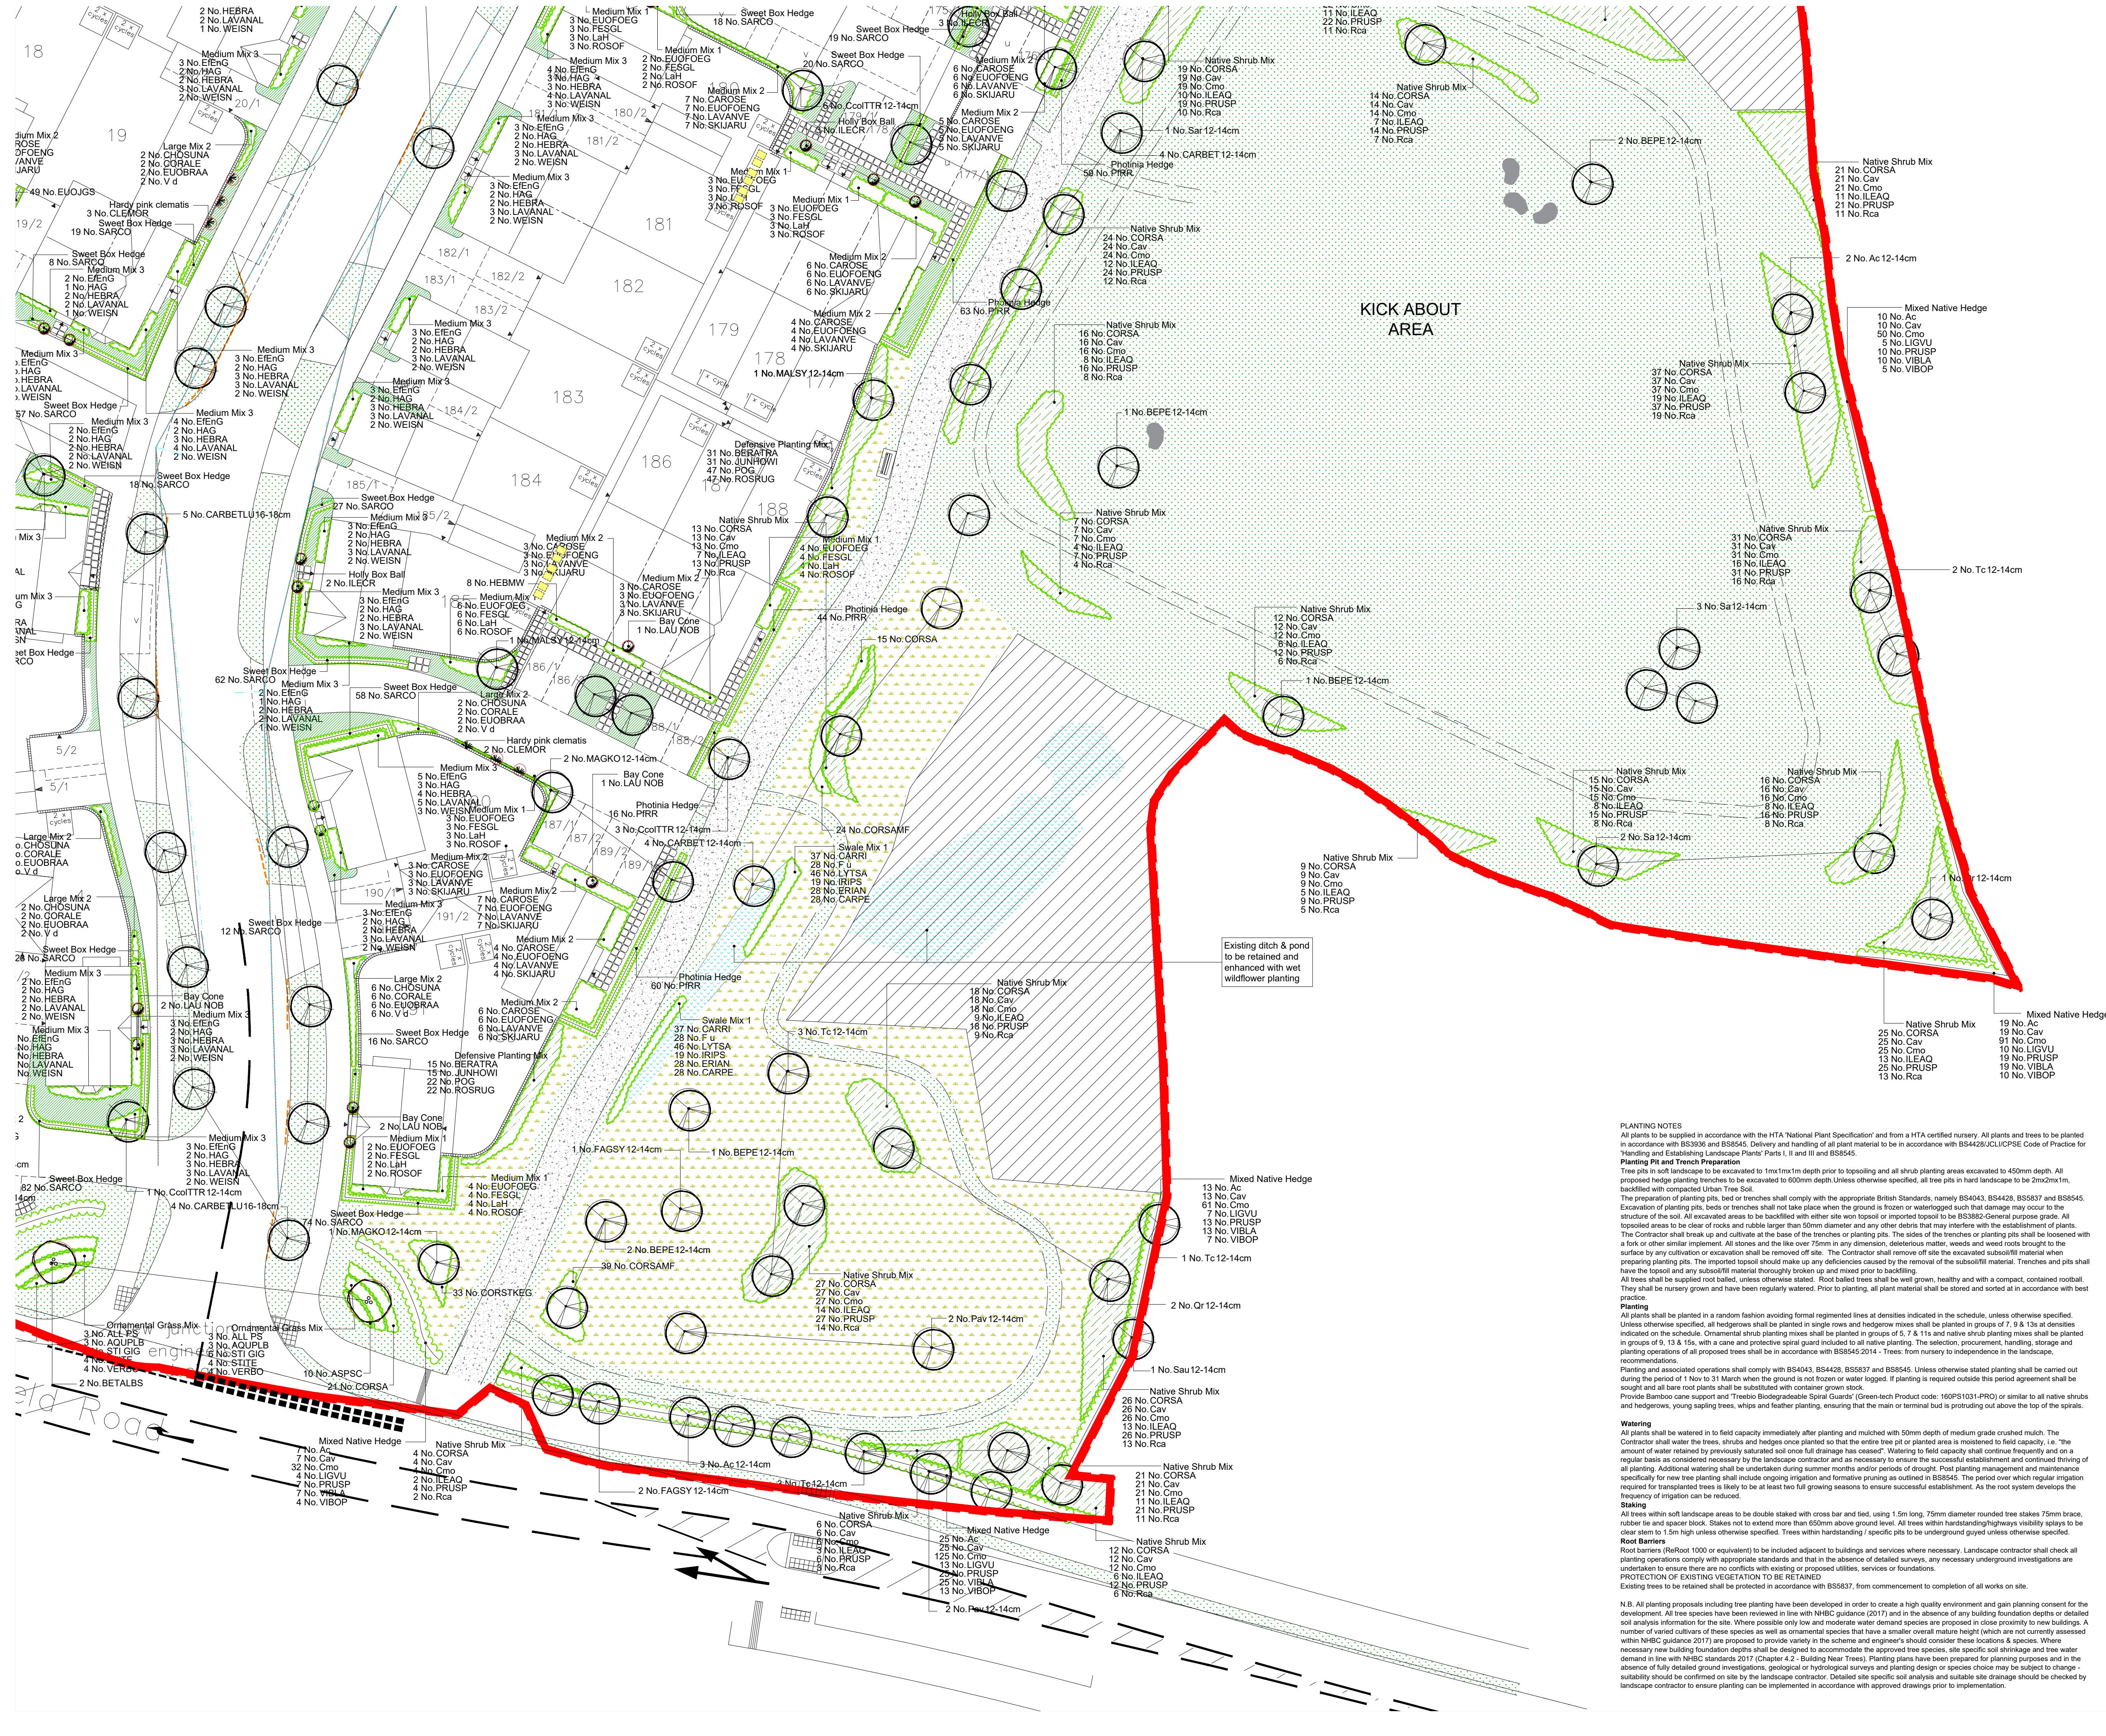

NOTES:
Based upon the Ordnance Survey map with permission of The Controller of Her Majesty's Stationery Office. © Crown Copyright.
Aspect Landscape Planning Ltd, West Court, Hardwick Business Park, Noral Way, Banbury OX16 2AF.
Licence 10006345

Copyright reserved 1:250 @ A1

0m 2m 4m 10m

KEY:

- Site Boundary
- Existing Trees
- Existing Shrubs
- Proposed Multistem Trees
- Proposed Trees
(to be positioned 2m from highway boundary and 1m from kerb edge)
- Proposed Native Hedge
(Cared and Rabbit guards added with 50mm bark mulch)
- Proposed Ornamental Hedge
(Initially clipped to 0.5m high and subsequently maintained at 0.6m high, offset 0.5m from back of highway boundary with a 0.5m bark mulch strip)
- Proposed Feature Shrub
- Proposed Climbers
(Fixed onto pressure-treated golden brown timber fan trellis - Dimensions: H1055 x W514mm.)
- Proposed Ornamental Shrubs
(50mm Bark mulch to be included around planting)
- Proposed Native Shrub Planting
(50mm Bark mulch to be included around planting)
- Proposed Bulb Planting
(Scattered Randomly where to be planted)
- Proposed Premium Grade Turf
(150mm min gravel strip with timber edge to be installed along building edge)
Turf Rolls to suit frontage
- Proposed Amenity Grass Seed
Flowering Lawn Mixture. Sown at 40g/ha.
Strong Lawn Grass Mixture. Sown on mown grass pathways at 250g/ha.
- Proposed Wildflower Mix
General Purpose Meadow Mixture. Sown at 40g/ha
- Proposed Wet/Wildflower Mix
Meadow Mixture for wetlands. Sown at 40g/ha
- Small 30mm Decorative Gravel
overlay over geotextile membrane
(Gravel to be agreed with Bellway before installation and include a timber edge)
- Proposed Root Barrier
- Proposed Mown Grass Footpath 1.2m wide
- Proposed Tarmac Footpath
- Proposed Short Span Timber Bridge
Finish: FSC Certified Treated Hardwood
Width: 2000mm
Min. Length: 3000mm
- Proposed Timber Bench
Finish: Treated Softwood timber
Size: L2000mm W580mm H770mm
Root Fixed Length 300mm
- Canopied Litter Bin
Size: Ø560mm H900mm
Fixing: Set of 4 Shield Anchor Bolts
for Installation Fixed onto Tarmac
Capacity: 90 Litres
- Natural Boulders
Approx. L1.2m x W0.8m x H0.8m / 1200kg
- Proposed 1.2m High Black Vertical Railing
- Visplay
- Proposed Rocks / Boulders
Mixed Glacial Boulders or similar approved
Supplier: CED Stone Landscape
Size: Mix of approximately 200kg, 800kg & 1200kg
- Proposed Small 20mm Decorative Gravel
Flint ECO Gravel or similar approved
Supplier: CED Stone Landscape
Size: 20mm
Average coverage: 10m²/Tonne at 50mm depth

NB: Decorative Bark mulch to be supplied in 30-40mm chip size and applied at a depth of 50mm around landscaping to restrict weed growth and retain moisture.

REV	DATE	NOTE	SP	CW
G	15.04.2024	Updated to latest layout & officer comments	SP	CW
F	27.03.2024	Rain garden added	SP	CW
E	21.03.2024	Updated to latest layout & officer comments	SP	CW
D	15.03.2024	Updated to latest layout & officer comments	SP	CW
C	15.03.2024	Updated to latest layout & officer comments	SP	CW
B	15.03.2024	Updated to latest layout & officer comments	SP	CW
A	15.03.2024	Updated to latest layout & officer comments	SP	CW
REV <th>DATE</th> <th>NOTE</th> <th>SP</th> <th>CW</th>	DATE	NOTE	SP	CW

aspect landscape planning

TITLE

Land North of Arborfield Road, Shinfield

Planting Plan 6 of 6

CLIENT

Bellway Homes Limited (Thames Valley)

SCALE	DATE	DRAWN	CHKD
1:250@A1	JUL 2024	SP	CW

DRAWING NUMBER	REVISION
8395.PP.1.6	G