



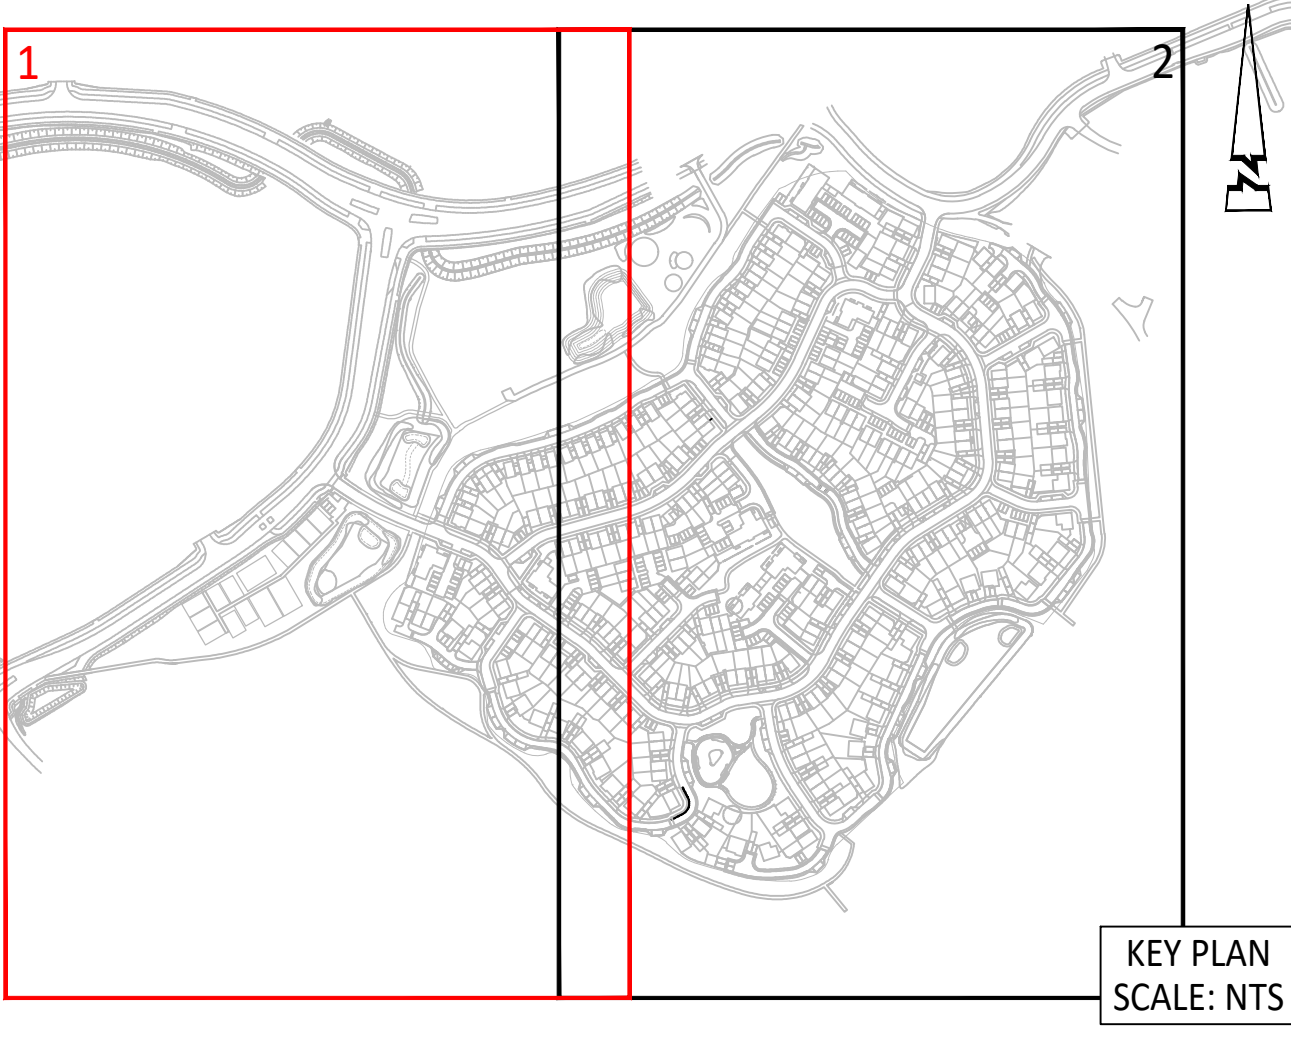

© ABLEY LETCHFORD PARTNERSHIP LTD.  
This drawing should not be reproduced without consent.

- GENERAL NOTES:
- Do not scale.
  - This drawing is to be read in conjunction with and checked against all other drawings, Engineering details, Specification and any structural, geotechnical or other specialist document provided.
  - The proposed works on this drawing could impact on existing services; statutory undertakers apparatus, therefore the contractor should check the position of existing services on site prior to starting work.
  - Any anomaly or contradiction between any of the above is to be reported to the Engineer.

- GENERAL KEY:
- Tree root protection area
  - Proposed embankment - no steeper than 1:3 slopes
  - Link Road Back of Cycleway Levels
  - Proposed Spot Levels
  - Existing Levels
- CARRIAGEWAY KEY:
- Alignment chainage
  - Major contour (250mm interval)
  - Minor contour (50mm interval)
  - Back of footway levels
- BASIN AND SWALE KEY:
- Major contour (1000mm interval)
  - Minor contour (100mm interval)
- LANDSCAPED FOOTPATHS KEY:
- Major contour (250mm interval)
  - Minor contour (50mm interval)
  - Footpath channel levels

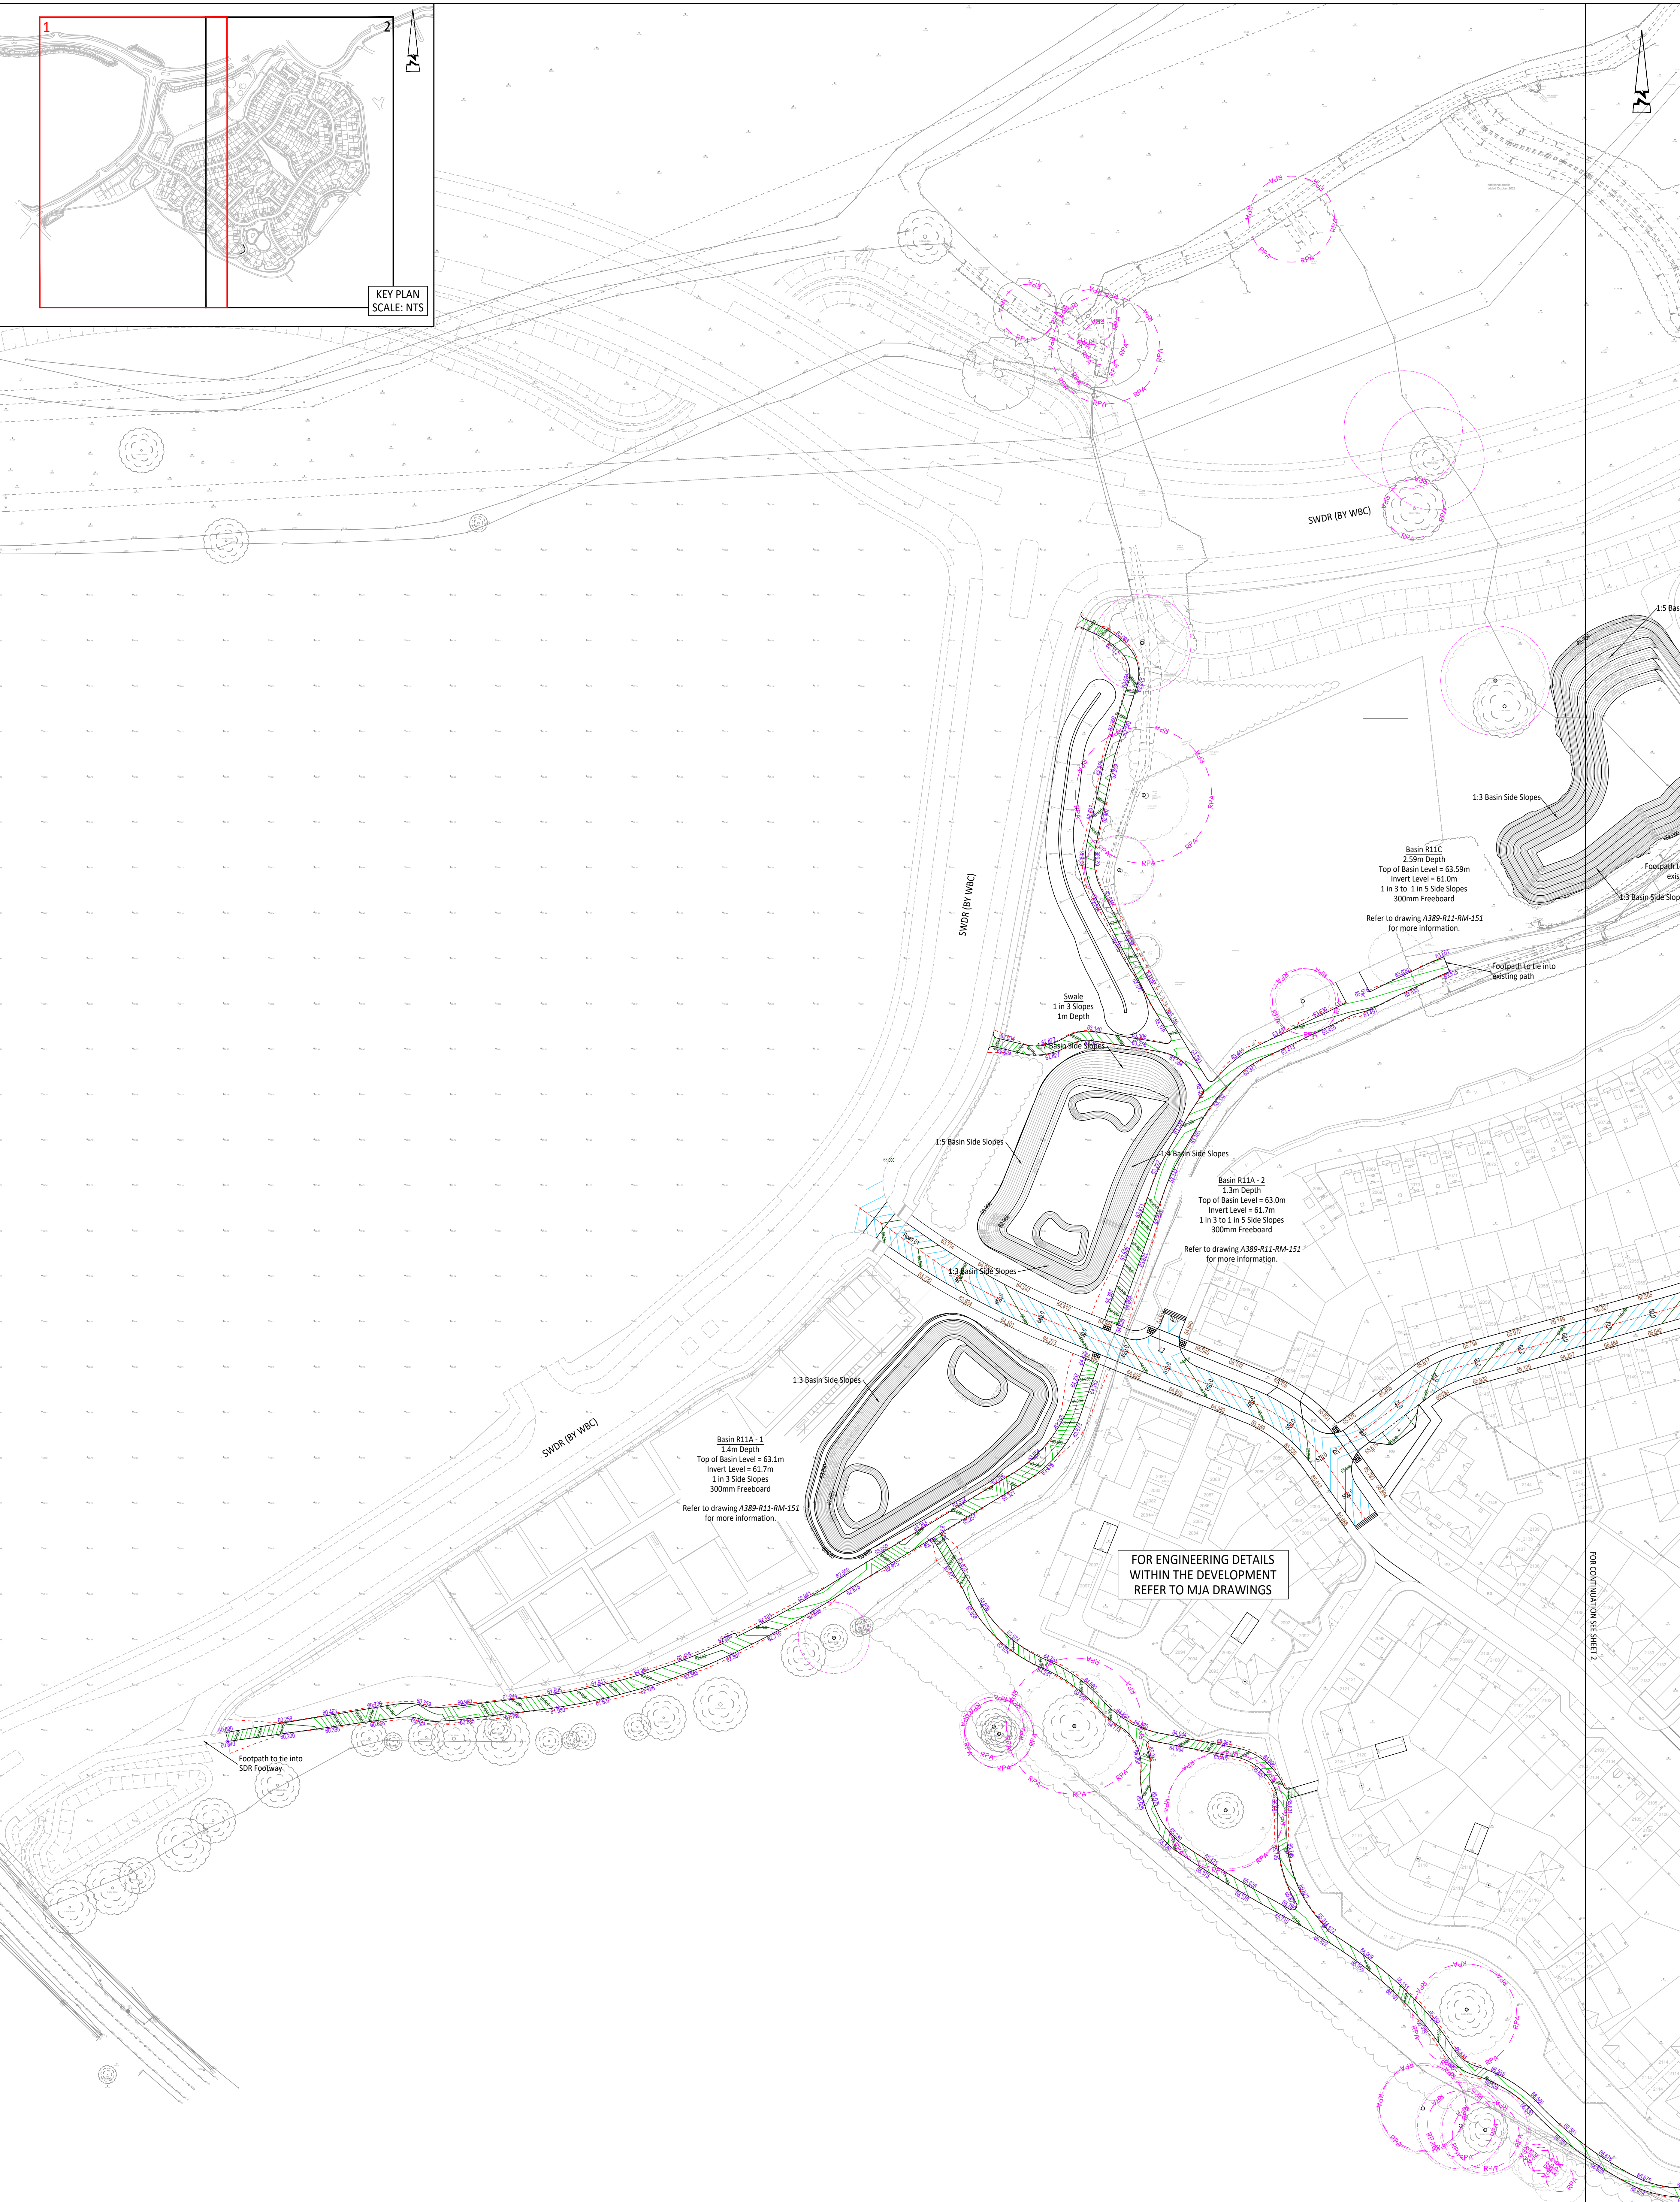

|   |       |                                                                |     |    |
|---|-------|----------------------------------------------------------------|-----|----|
| E | 20.24 | AMENDED BASIN, SOUTHERN FOOTPATH AND NEW ALLOTMENT IMPLEMENTED | AS  | RF |
| D | 10.25 | LAYOUT UPDATED                                                 | AS  | RF |
| C | 20.25 | LAYOUT UPDATED                                                 | CLL | RF |
| B | 20.26 | LAYOUT UPDATED                                                 | AS  | RF |
| A | 20.26 | FIRST ISSUE                                                    | AS  | RF |



|         |                                                               |
|---------|---------------------------------------------------------------|
| Client  | KIER PROPERTY DEVELOPMENTS LIMITED                            |
| Project | SOUTH WOKINGHAM SDL PHASE 2B R11 RESERVED MATTERS APPLICATION |
| File    | PROPOSED LEVELS AND CONTOURS SHEET 1                          |
| Drawn   |                                                               |
| Scale   | 1:500 @ A0                                                    |
| Date    | MARCH 2025                                                    |
| Drawn   | JJS                                                           |
| Checked | RF                                                            |
| Project | A389-R11-RM-401                                               |
| Sheet   | E                                                             |

