


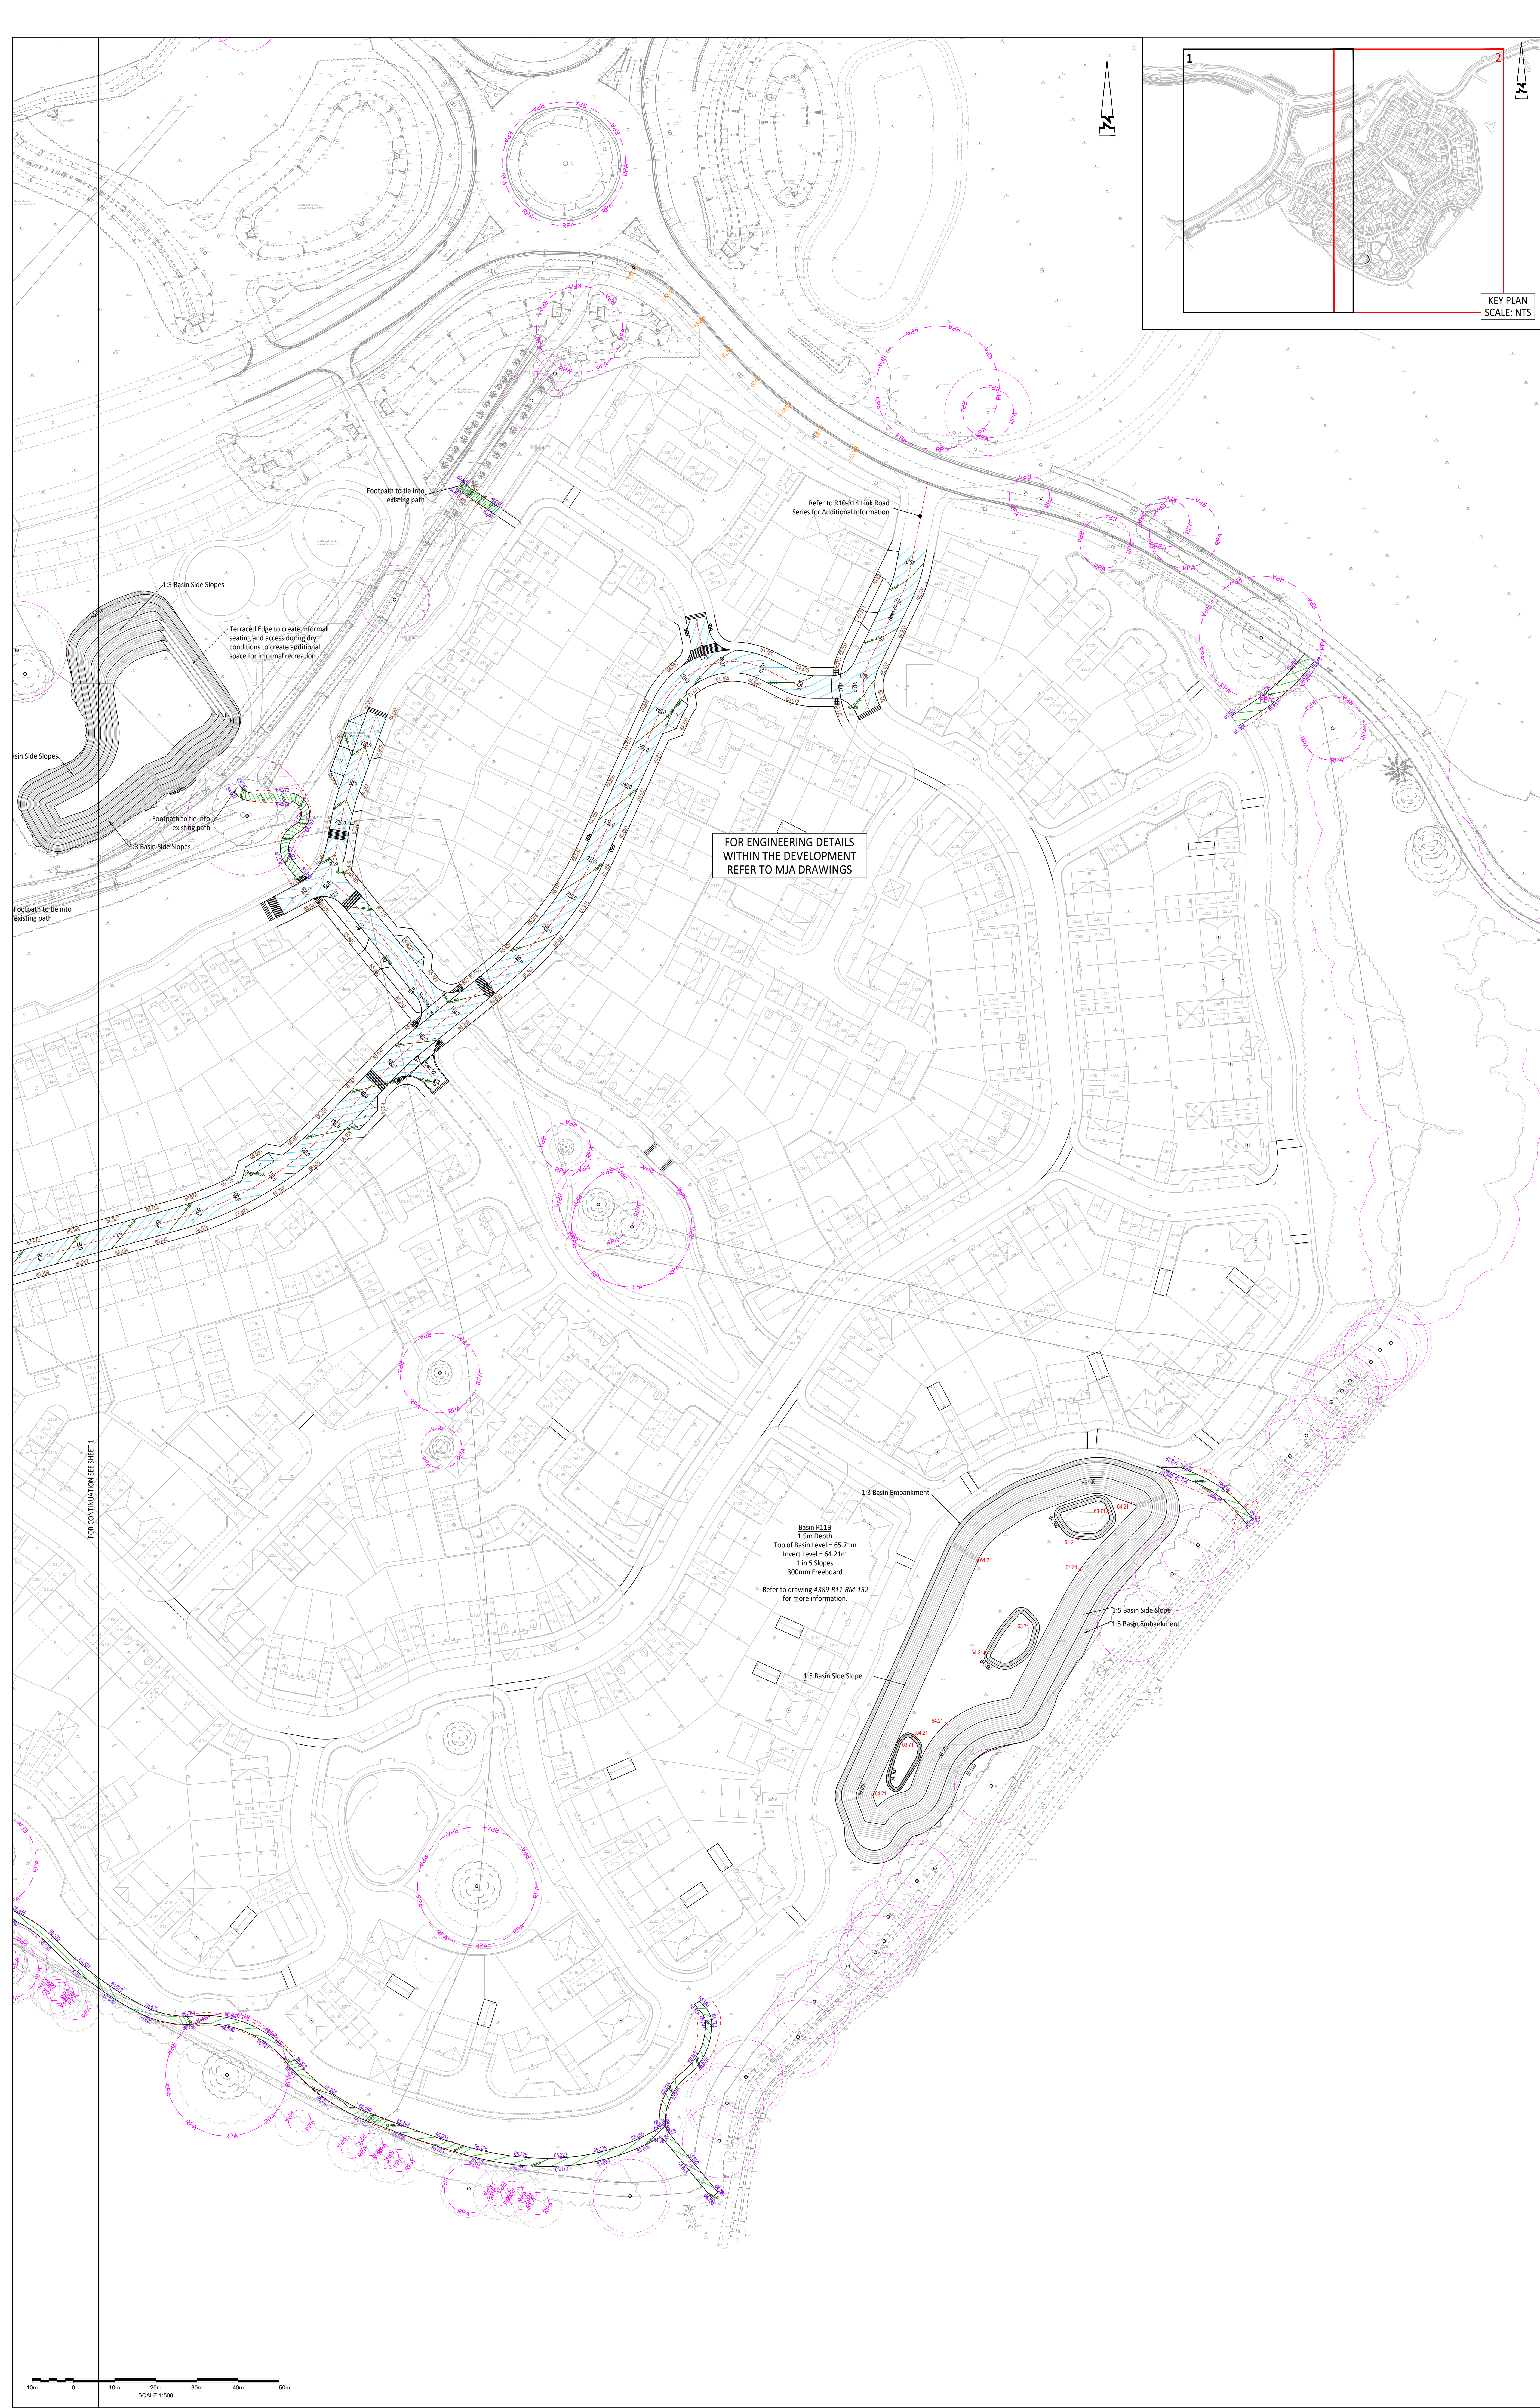

© ABLE LETCHFORD PARTNERSHIP LTD.
This drawing should not be reproduced without consent.

- GENERAL NOTES:
1. Do not scale.
 2. This drawing is to be read in conjunction with and checked against all other drawings, Engineering details, Specification and any structural, geotechnical or other specialist documents provided.
 3. The proposed works on this drawing could impact on existing services; statutory undertakers responsible, therefore the contractor should check the position of existing services on site prior to starting work.
 4. Any anomaly or contradiction between any of the above is to be reported to the Engineer.

- GENERAL KEY:
- Tree root protection area
 - Proposed embankment - no steeper than 1:3 slopes
 - Link Road Back of Cycleway Levels
 - Proposed Spot Levels
 - Existing Levels
- CARRIAGEWAY KEY:
- Alignment chainage
 - Major contour (250mm interval)
 - Minor contour (50mm interval)
 - Back of footway levels
- BASIN AND SWALE KEY:
- Major contour (1000mm interval)
 - Minor contour (100mm interval)
- LANDSCAPED FOOTPATHS KEY:
- Major contour (250mm interval)
 - Minor contour (50mm interval)
 - Footpath channel levels

D	20.24	AMENDED BASIN, SOUTHERN FOOTPATH AND NEWALCONMENT IMPLEMENTED	AS	RF
C	20.24	LAYOUT UPDATED	CLL	RF
B	20.24	LAYOUT UPDATED, LEVELS AND CONTOURS TO SUIT MAIN LEVELS	AS	RF
A	20.24	FIRST ISSUE	AS	RF
Rev	20.24	Design	Draw	Checked



Client
KIER PROPERTY DEVELOPMENTS LIMITED

Project
SOUTH WOKINGHAM SDL PHASE 2B R11 RESERVED MATTERS APPLICATION

Title
PROPOSED LEVELS AND CONTOURS SHEET 2

Scale	Date	Drawn	Checked
1:500 @ A0	MARCH 2025	JJS	RF
Drawing No	Project		
A389-R11-RM-402	D		