


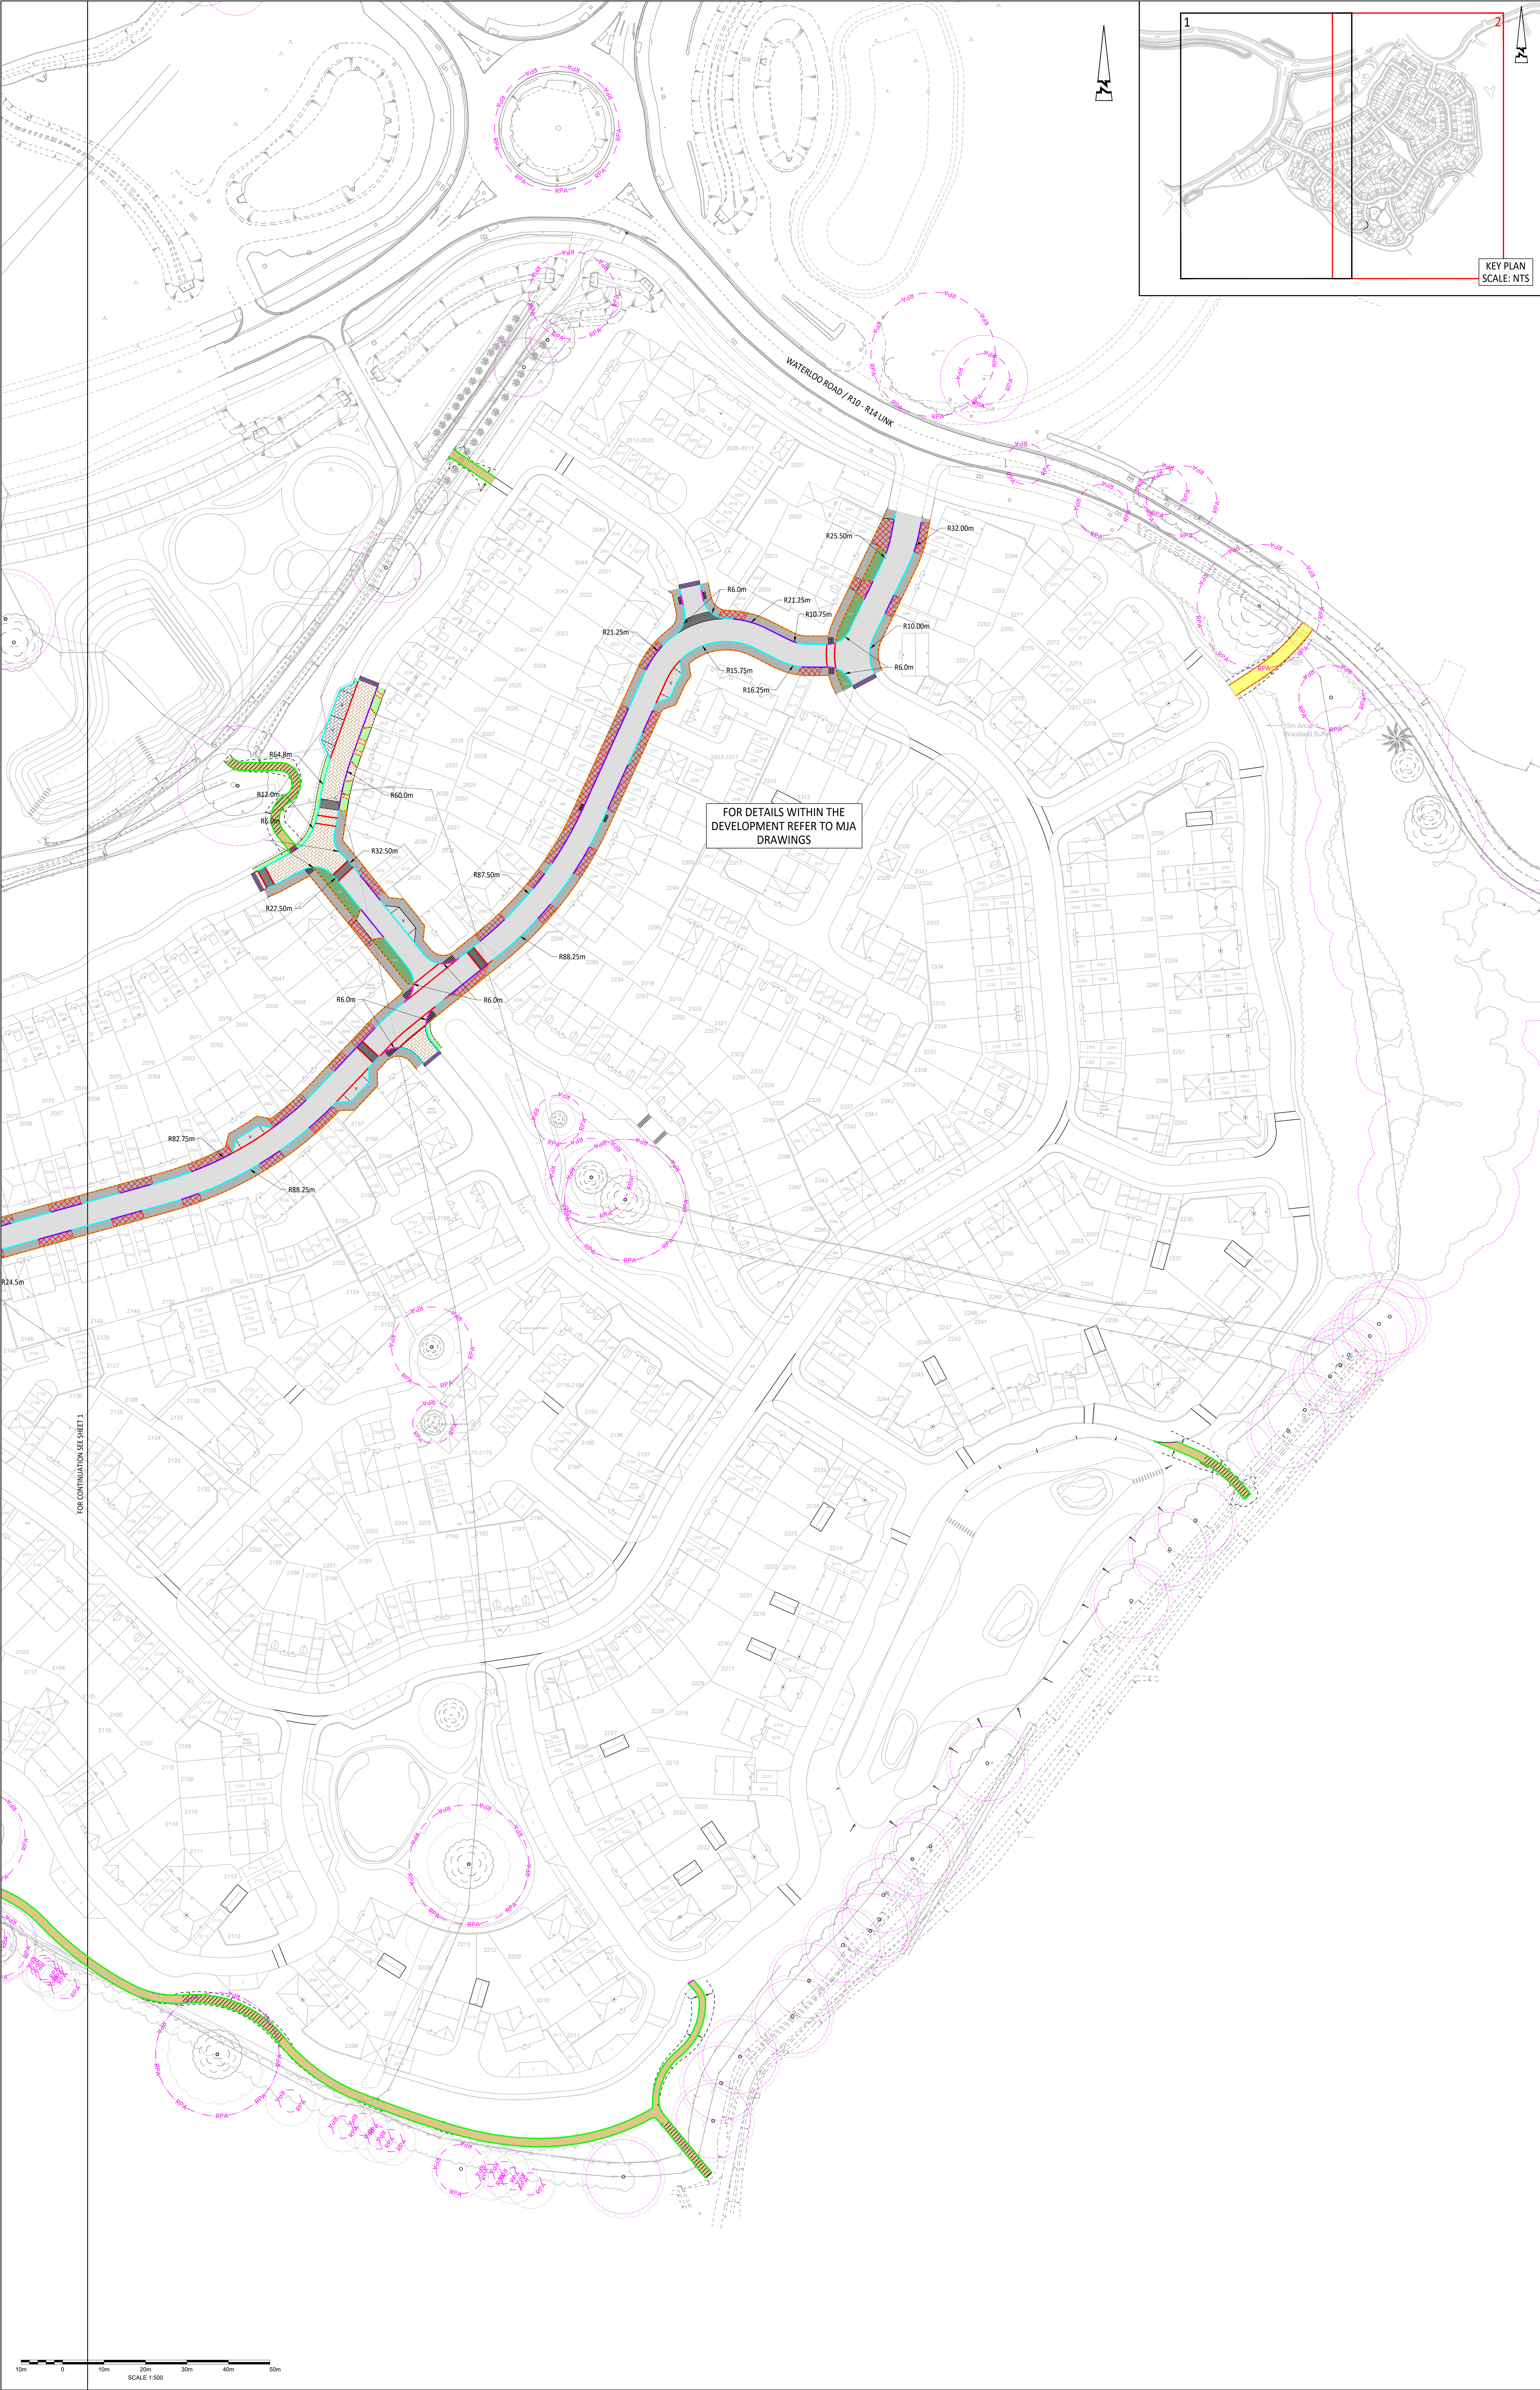

© ABLEY LETCHFORD PARTNERSHIP LTD.
This drawing should not be reproduced without consent.

MATERIAL NOTES:

- Do not scale.
- This drawing is to be read in conjunction with and checked against all other drawings, Engineering details, Specification and any structural, Geotechnical or other specialist document provided.
- Any anomaly or contradiction between any of the above is to be reported to the Engineer.
- Path edging (PE) with 0mm upstand to be laid to rear of all footways, footpaths, parking courts and private/shared drives, unless noted otherwise.
- Contractor to allow for transition kerbs as required.

MATERIALS KEY:

For more information on construction details please refer to drawing no. A389-R11-RM-71.1 & A389-R11-RM-71.2.

- Adoptable Carriageway, Tarmacadam
- Adoptable Carriageway, Rumble Strip
- Adoptable Shared Surface, Block Paving, Charcoal
- Adoptable Shared Surface, Block Paving, Brindle
- Adoptable Footway, Tarmacadam
- Adoptable Cycleway, Tarmacadam
- Adoptable Highway Verge, Grass Seeded/Landscaped
- Adoptable Tree Pits / Rain Gardens
- Breedon Gravel Path
- Breedon Gravel Path, No Dig Construction
- Mown Path
- Adoptable Vehicular Crossover, Tarmacadam
- Allotment Access Road and Carpark, Tarmacadam
- End of Carriageway Step Down
- Tactile paving, Buff coloured
- Proposed temporary embankment - no steeper than 1:3 slopes
- Combined field and pedestrian field gate
- Proposed Trees
- Half batter Kerb (HB2) laid with 125mm upstand
- Dropped Pedestrian Crossing with Bullnose kerb laid with 0mm upstand
- Dropped Vehicular Crossing
- Channel Kerb (CK) laid with 0mm upstand
- Footway Edging
- Timber Edging
- Transition between kerb types

Contractor to allow for transition kerbs where required and EF edgings at back of adopted footways

0	10.00	AMENDED BASIN, SOUTHERN FOOTPATH AND NEW ALLOTMENT IMPLEMENTED	AS	RF
0	10.00	LAYOUT UPDATED	GL	RF
0	10.00	LAYOUT UPDATED	AS	RF
0	10.00	FIRST ISSUE	AS	RF
Rev	Desc	Description	Drawn	Checked



Client
KIER PROPERTY DEVELOPMENTS LIMITED

Project
SOUTH WOKINGHAM SDL PHASE 2B R11 RESERVED MATTERS APPLICATION

Title
MATERIALS PLAN SHEET 2

Scale	4:500 @ A0	Date	MARCH 2025	Drawn	JJS	Checked	RF
Drawing No.	A389-R11-RM-702	Revision					D