


Note:
Front elevation is coloured for illustration purposes.
Please refer to materials plan for specific materials and which plots feature chimneys.

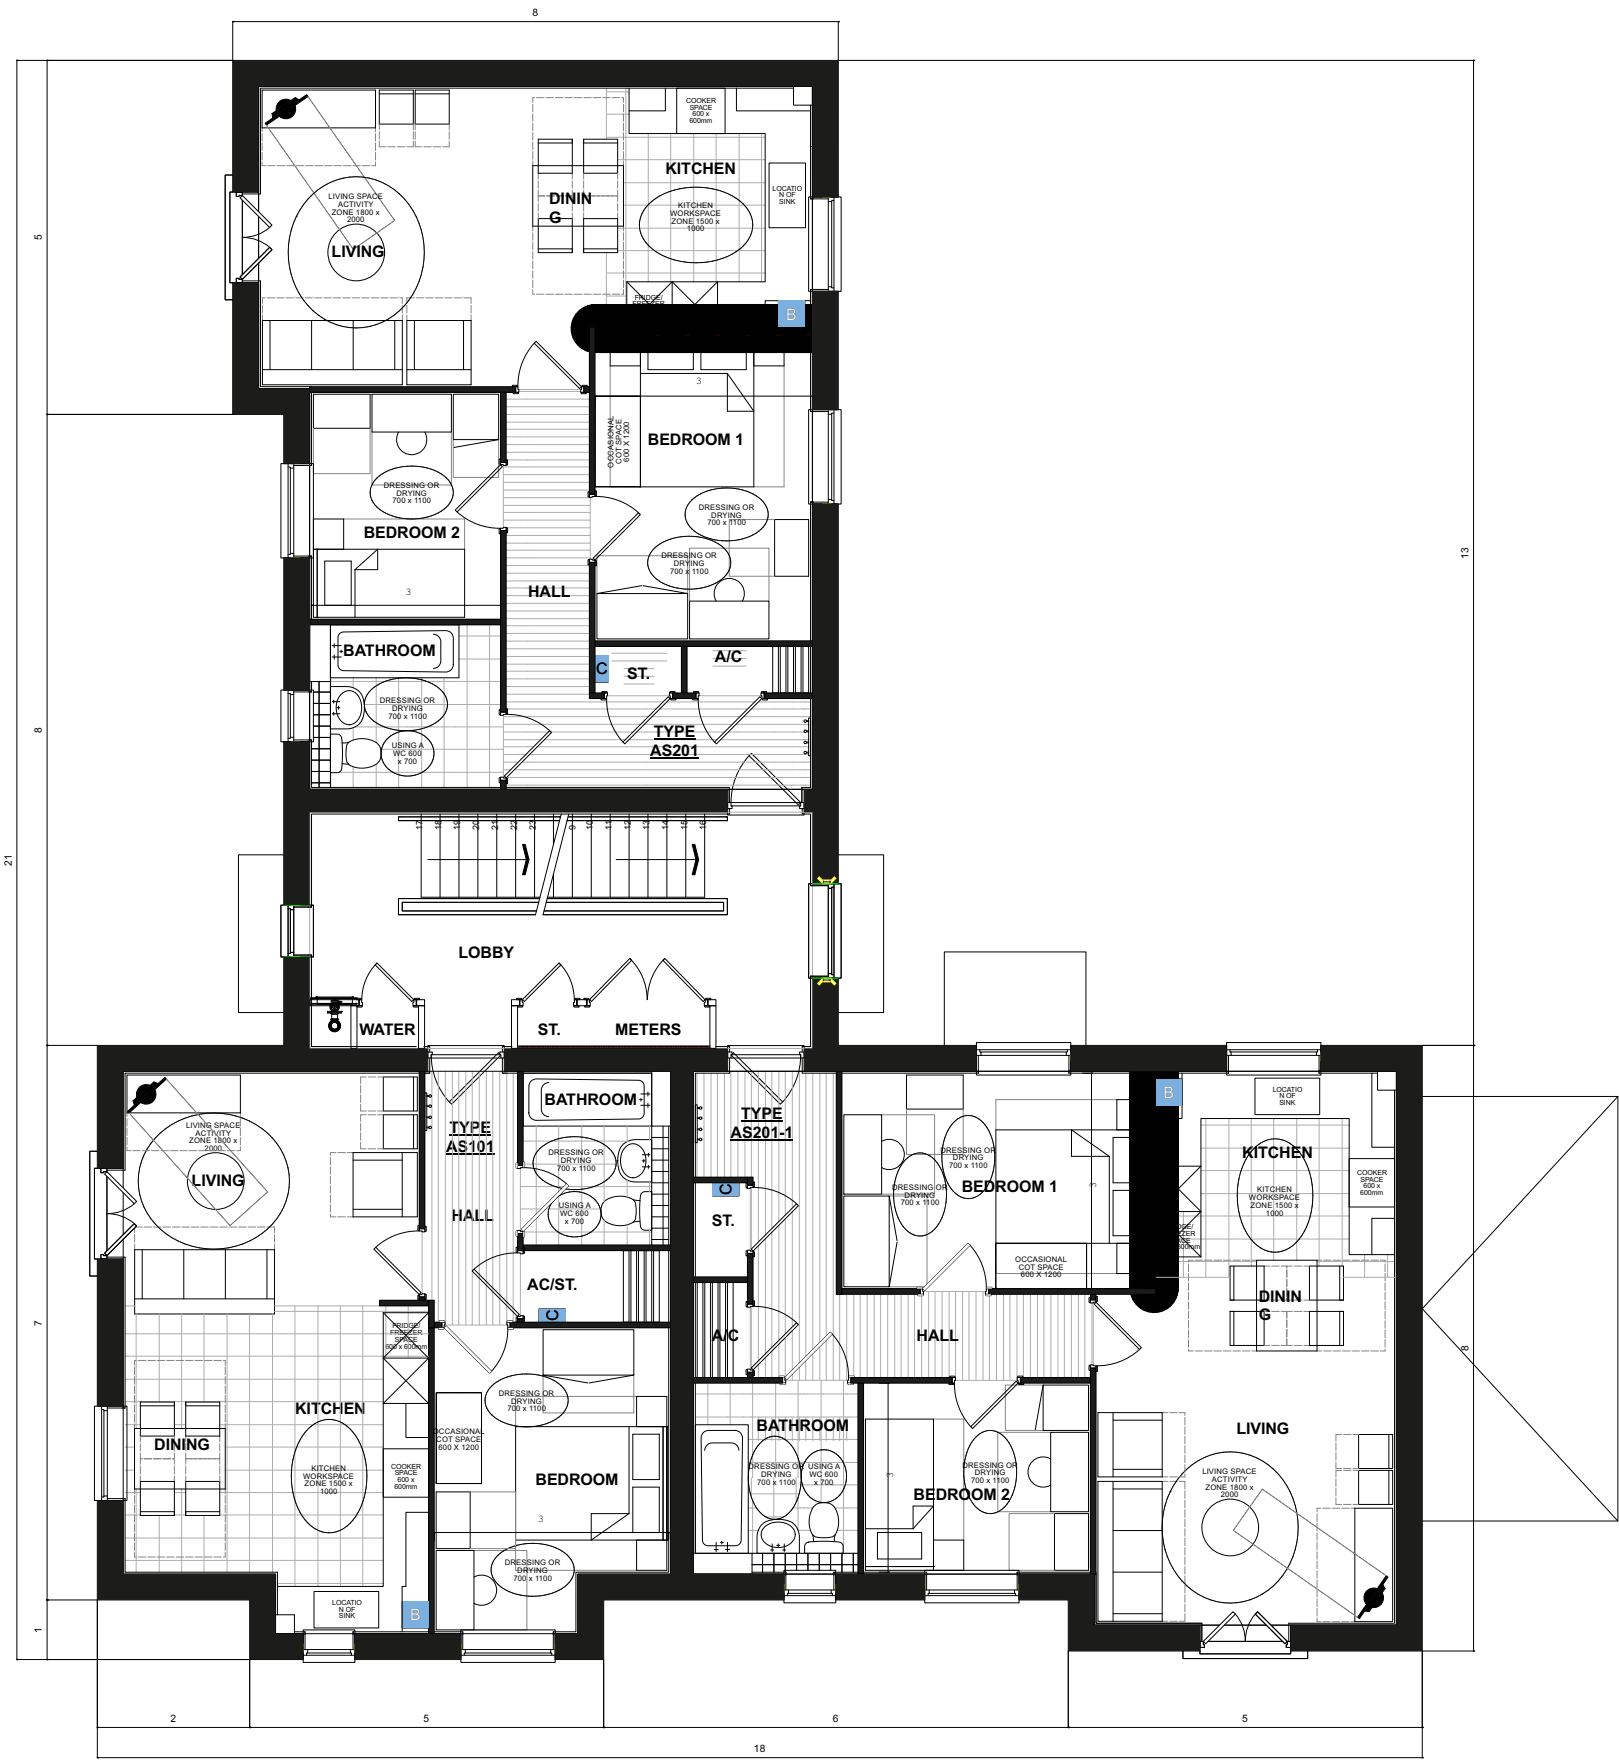

FIRST FLOOR PLAN

B BOILER LOCATION **GF** GAS FLOOR BOX LOCATION **E** ELECTRIC METER LOCATION **C** CONSUMER UNIT LOCATION



HYDE END ROAD, SHINFIELD – FLOOR PLANS_APARTMENTS

