

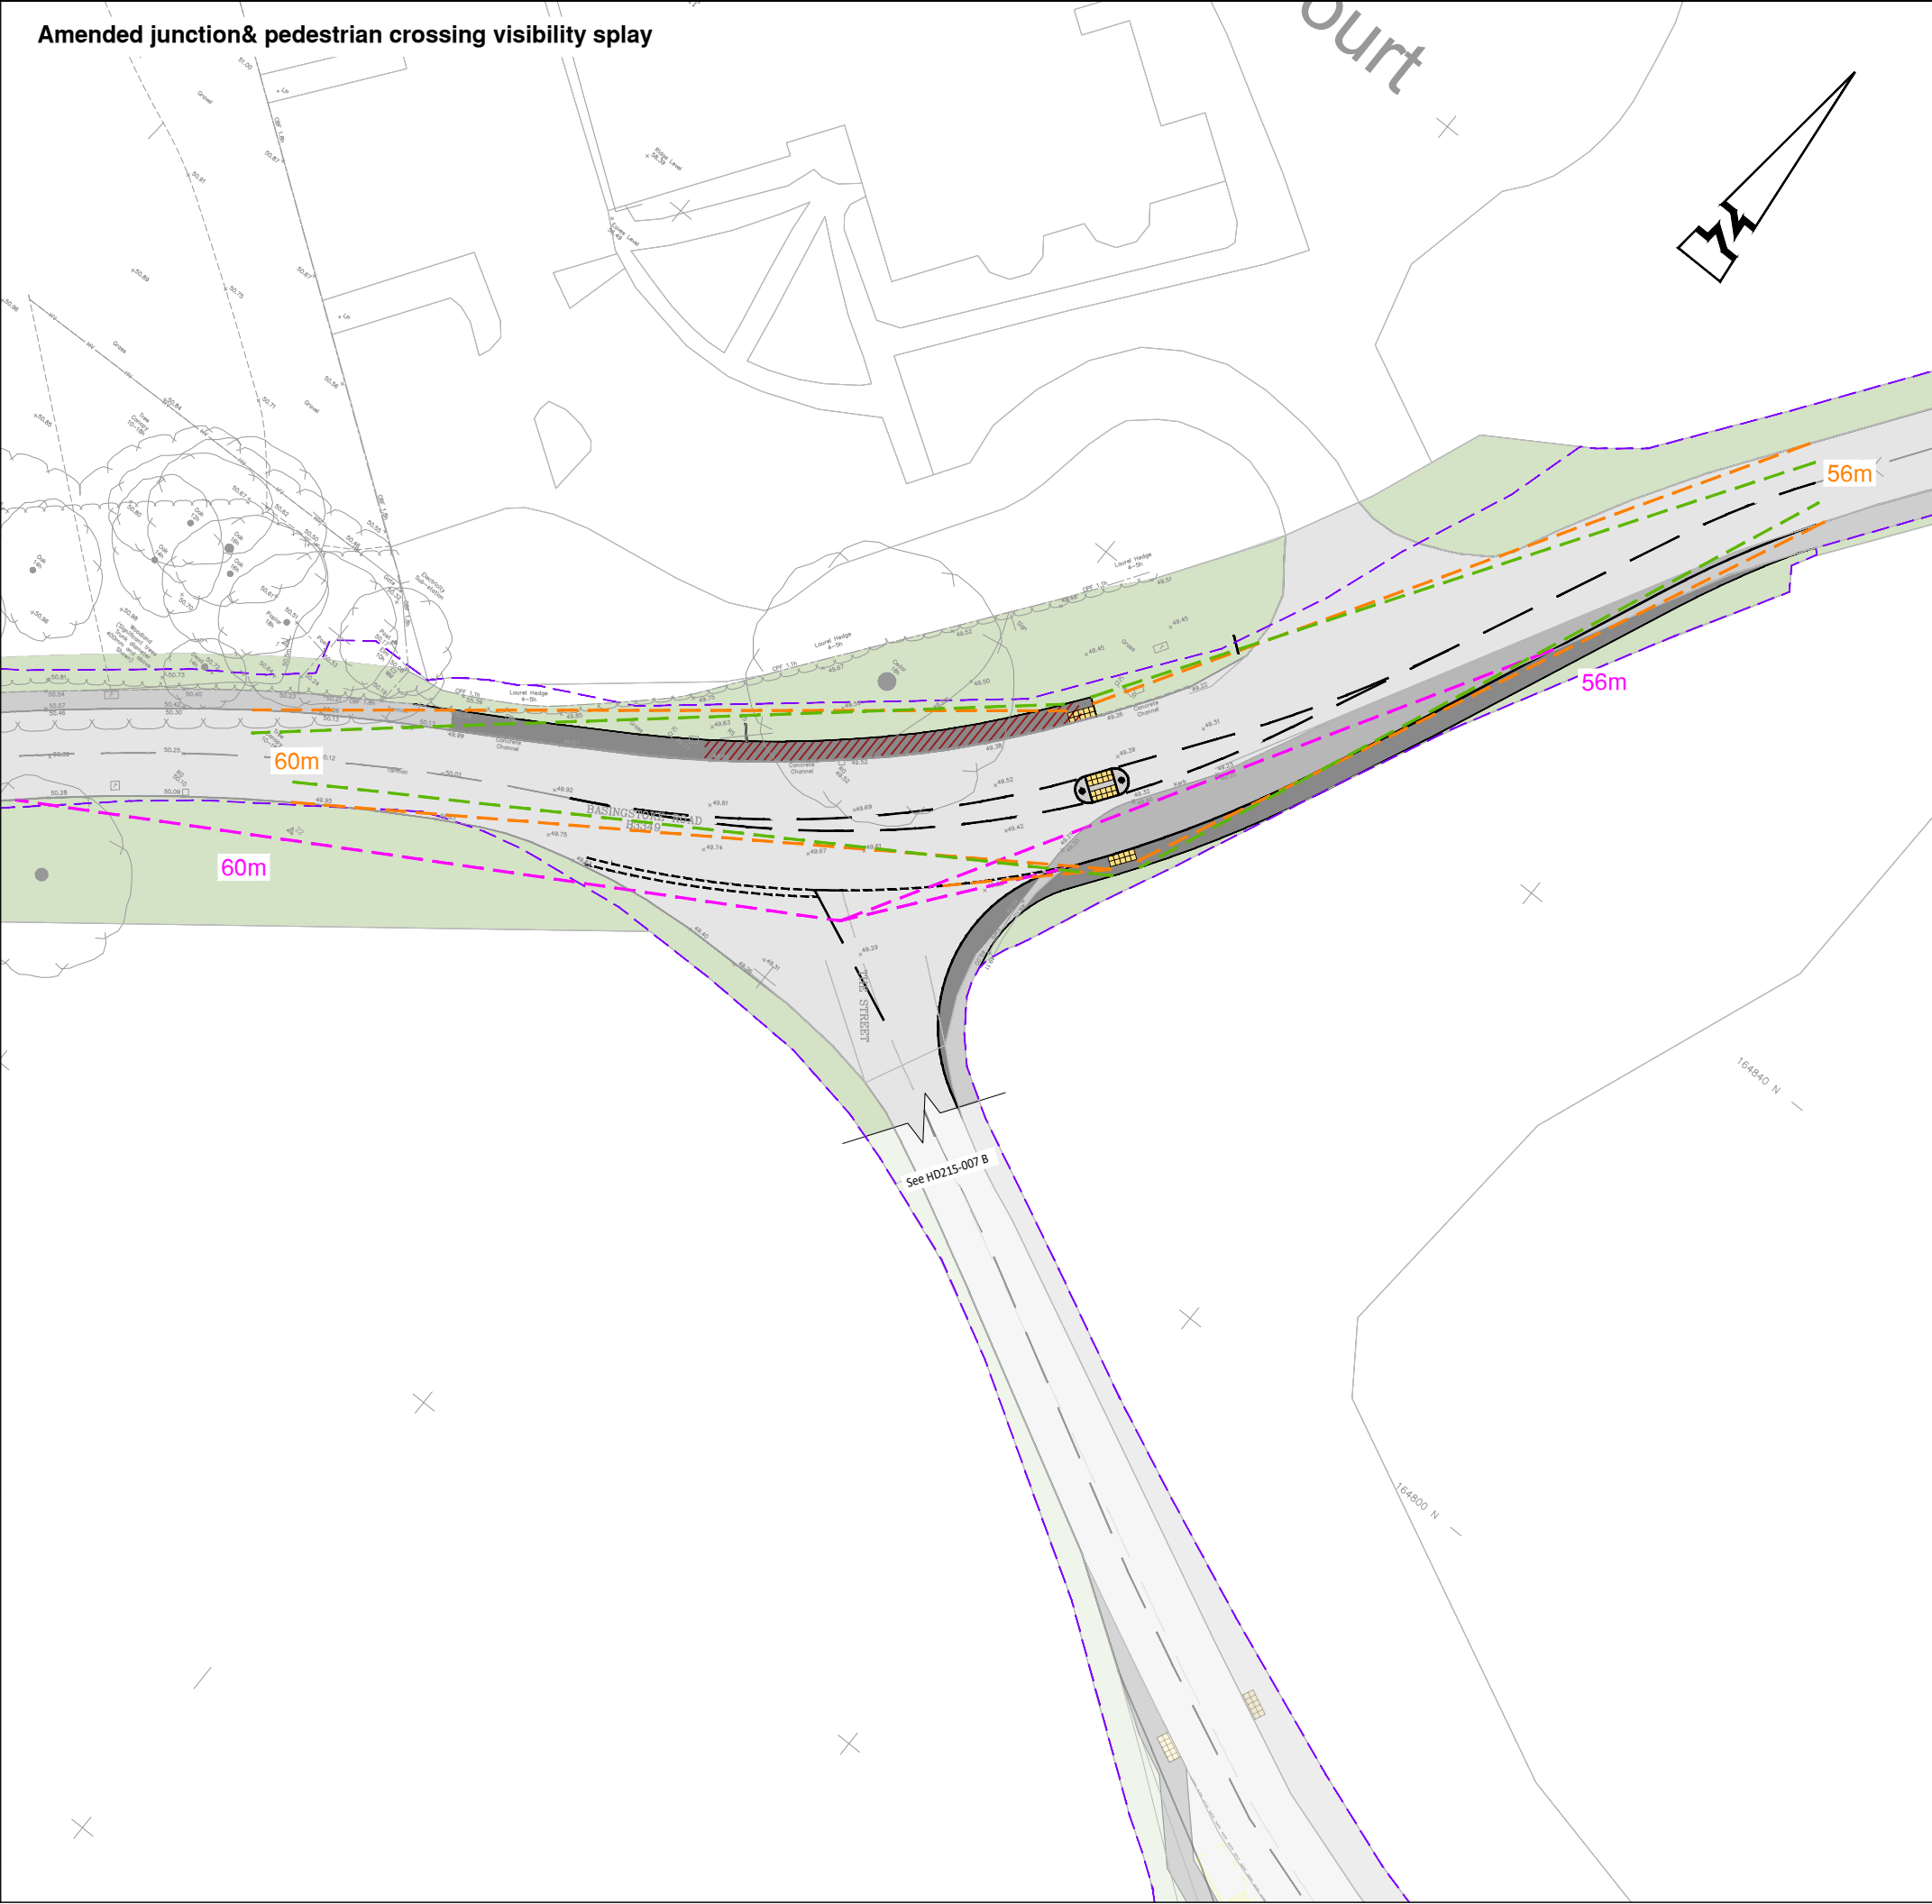


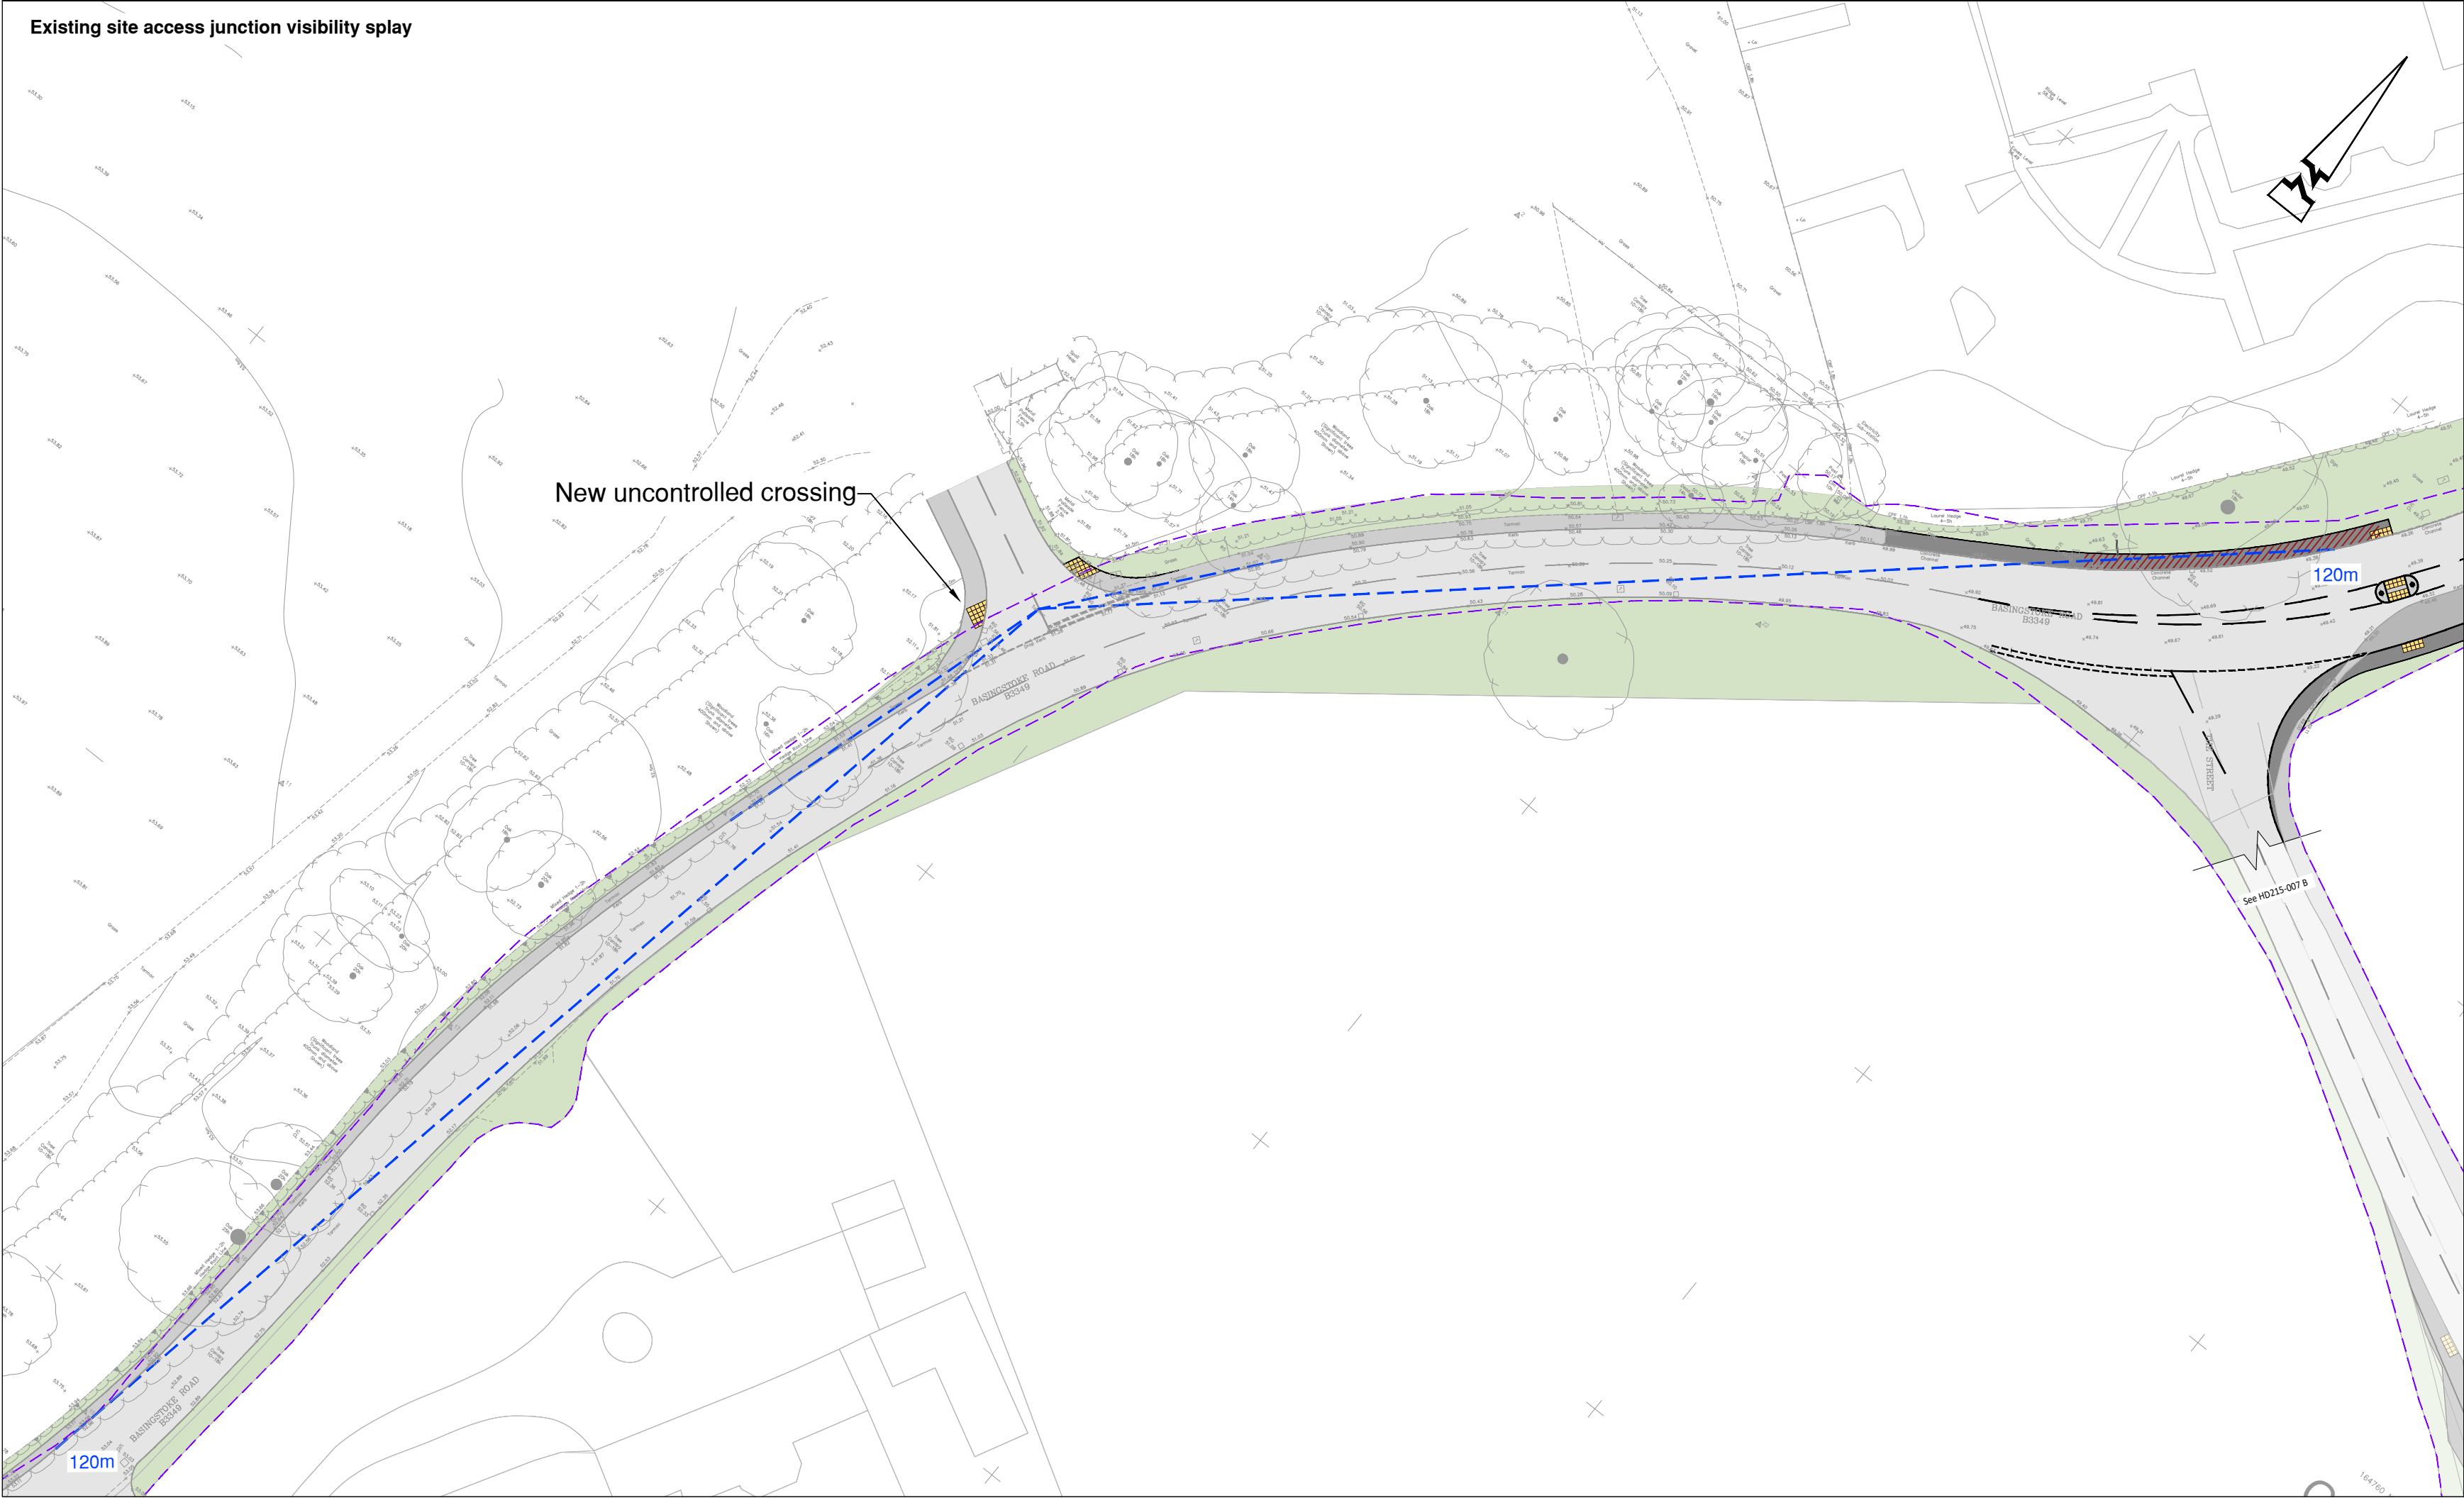

© ABLEY LETCHFORD PARTNERSHIP LTD.
This drawing should not be reproduced without consent.

Key	
	Site boundary
	Tactile Paving
	Existing carriageway
	Existing Footway
	Proposed carriageway
	Proposed Footway
	Area of no-dig construction
	Highway boundary
	Junction visibility (DMrB - 120m @ 40mph)
	Junction visibility (MfS - 85 th Percentile Speed)
	1.0m Pedestrian visibility (MfS - 85 th Percentile Speed)
	1.5m Pedestrian visibility (MfS - 85 th Percentile Speed)

E	08.26	Updates following WBC comments	AL	NB
D	07.26	Updates following RSA 1 comments	AL	NB
C	06.26	Revised footway design	AL	NB
B	03.26	Updates incorporating WBC comments	AL	NB
A	01.26	First issue	AL	NB
Rev	Date	Description	Drawn	Checked

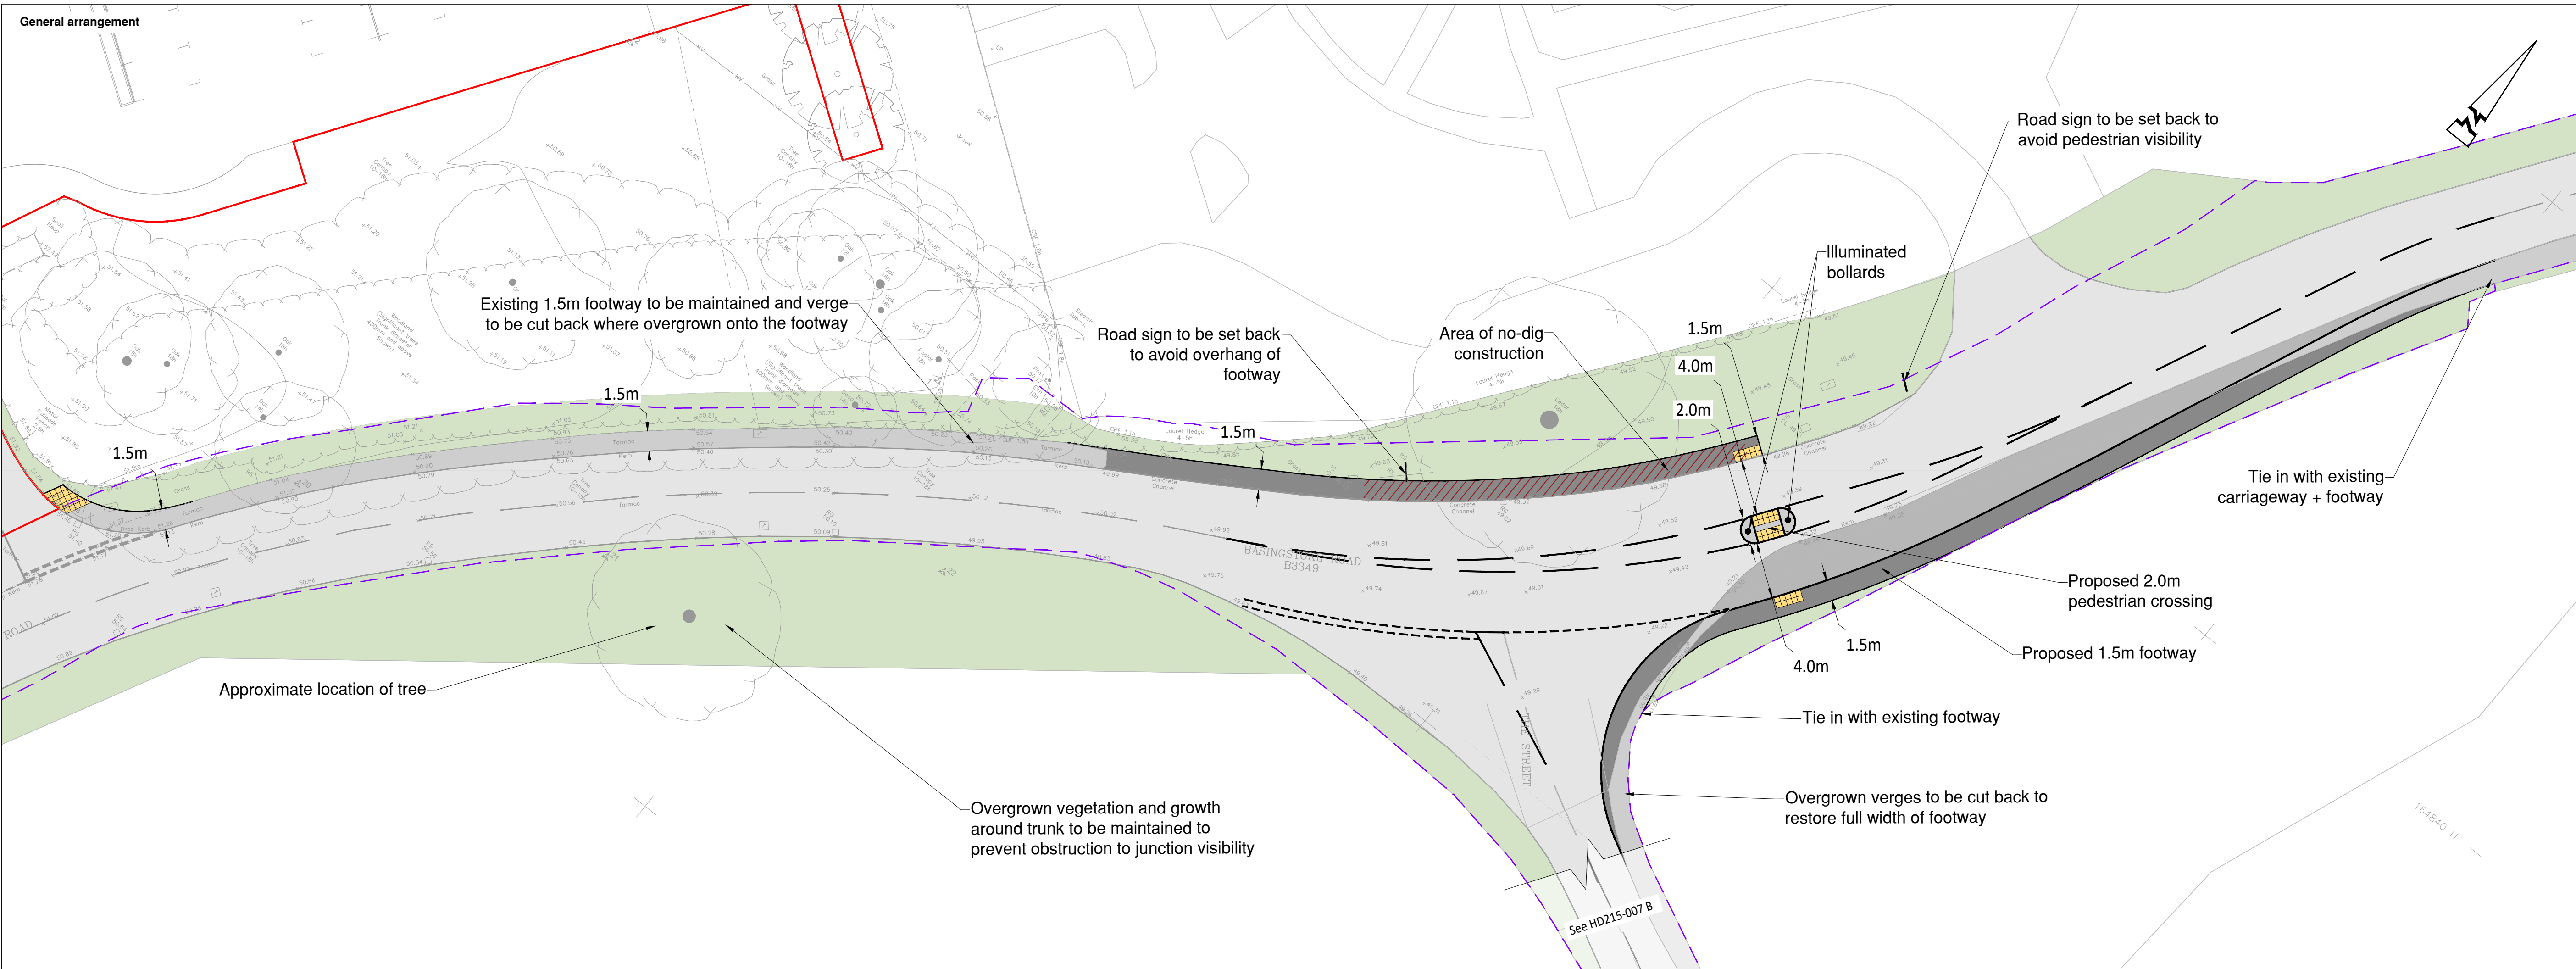

Client
WYVOLS COURT FARM LTD

Project
WYVOLS COURT FARM

Title
OFF-SITE WORKS
FOOTWAY IMPROVEMENT
SCHEME

Status
FOR PLANNING

Scale 1:250 @ A1	Date JAN 2026	Drawn AL	Checked NB
Drawing No HD215 - 001			Revision E