


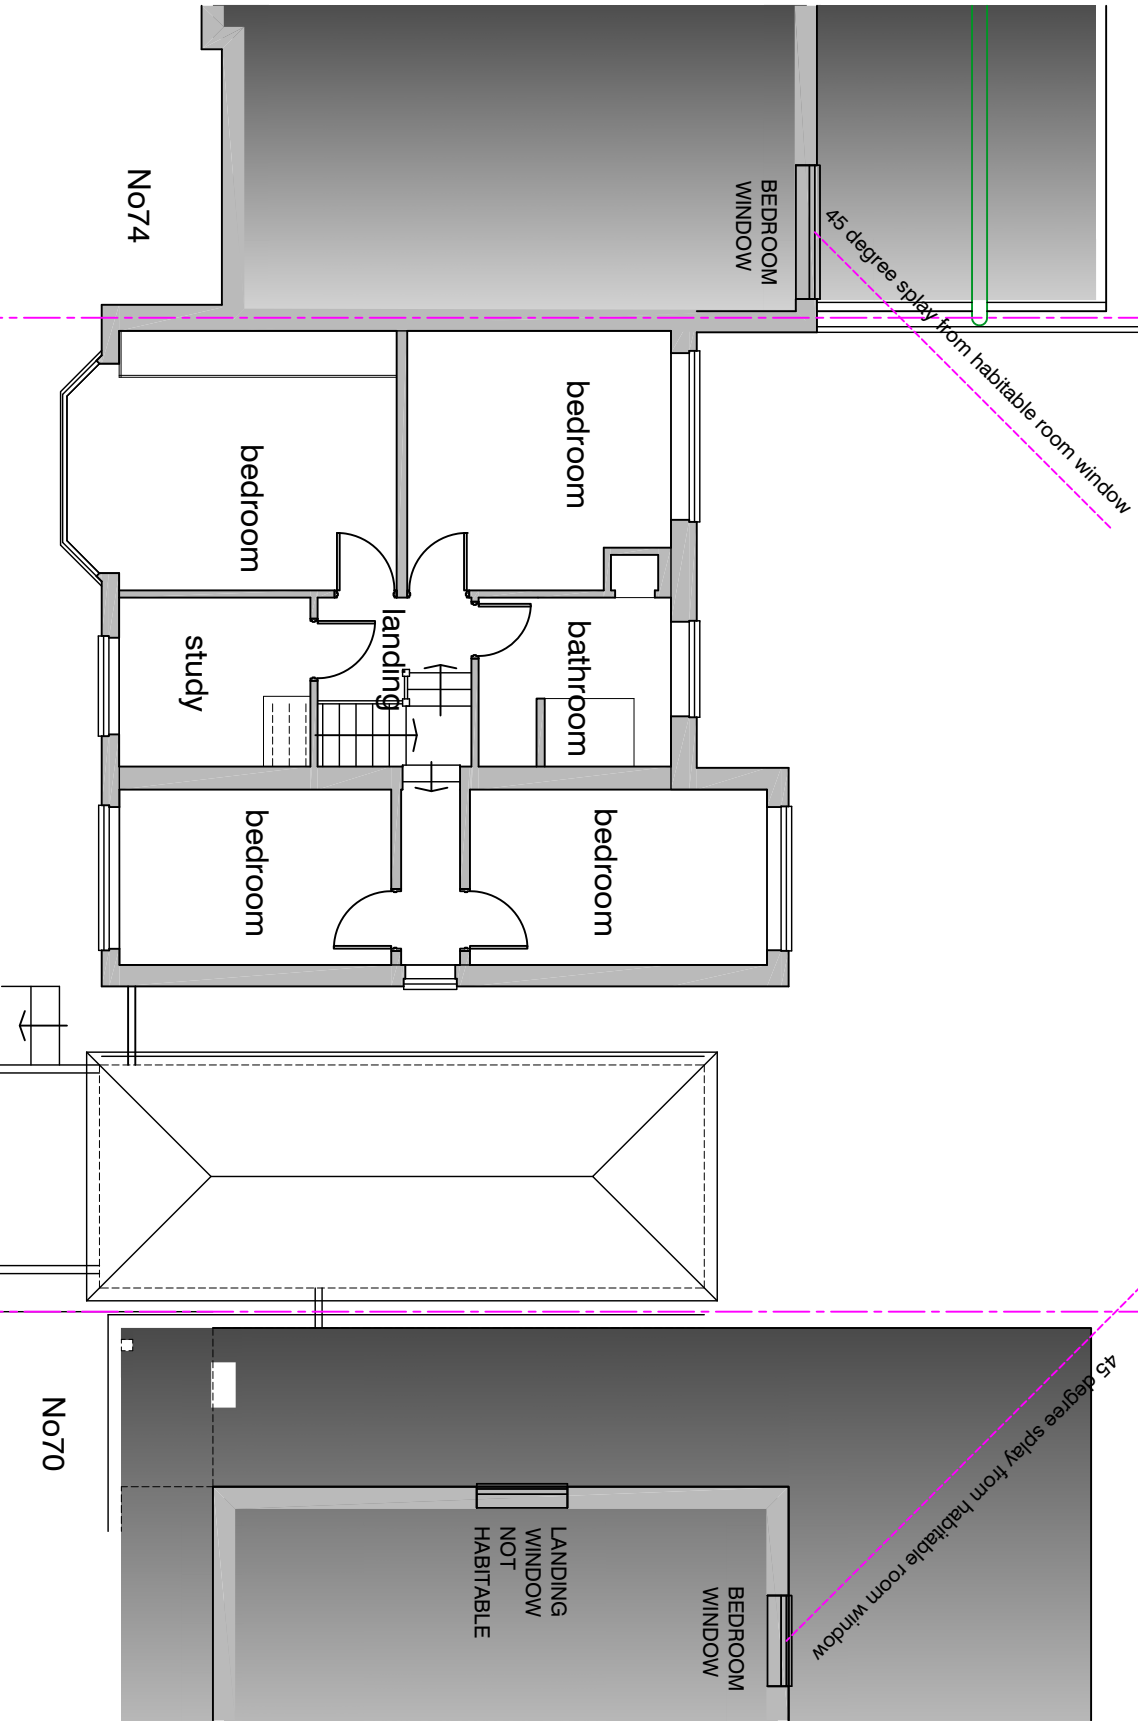

FIRST FLOOR PLAN - Pre-existing

