


Diagram illustrating two methods of stabilizer strut attachment:

- Top Diagram:** Shows a stabilizer strut with a base plate secured by ground pins. A circular inset provides a detailed view of the base plate and pins.
- Bottom Diagram:** Shows a stabilizer strut mounted on a black tray. A circular inset provides a detailed view of the mounting mechanism.

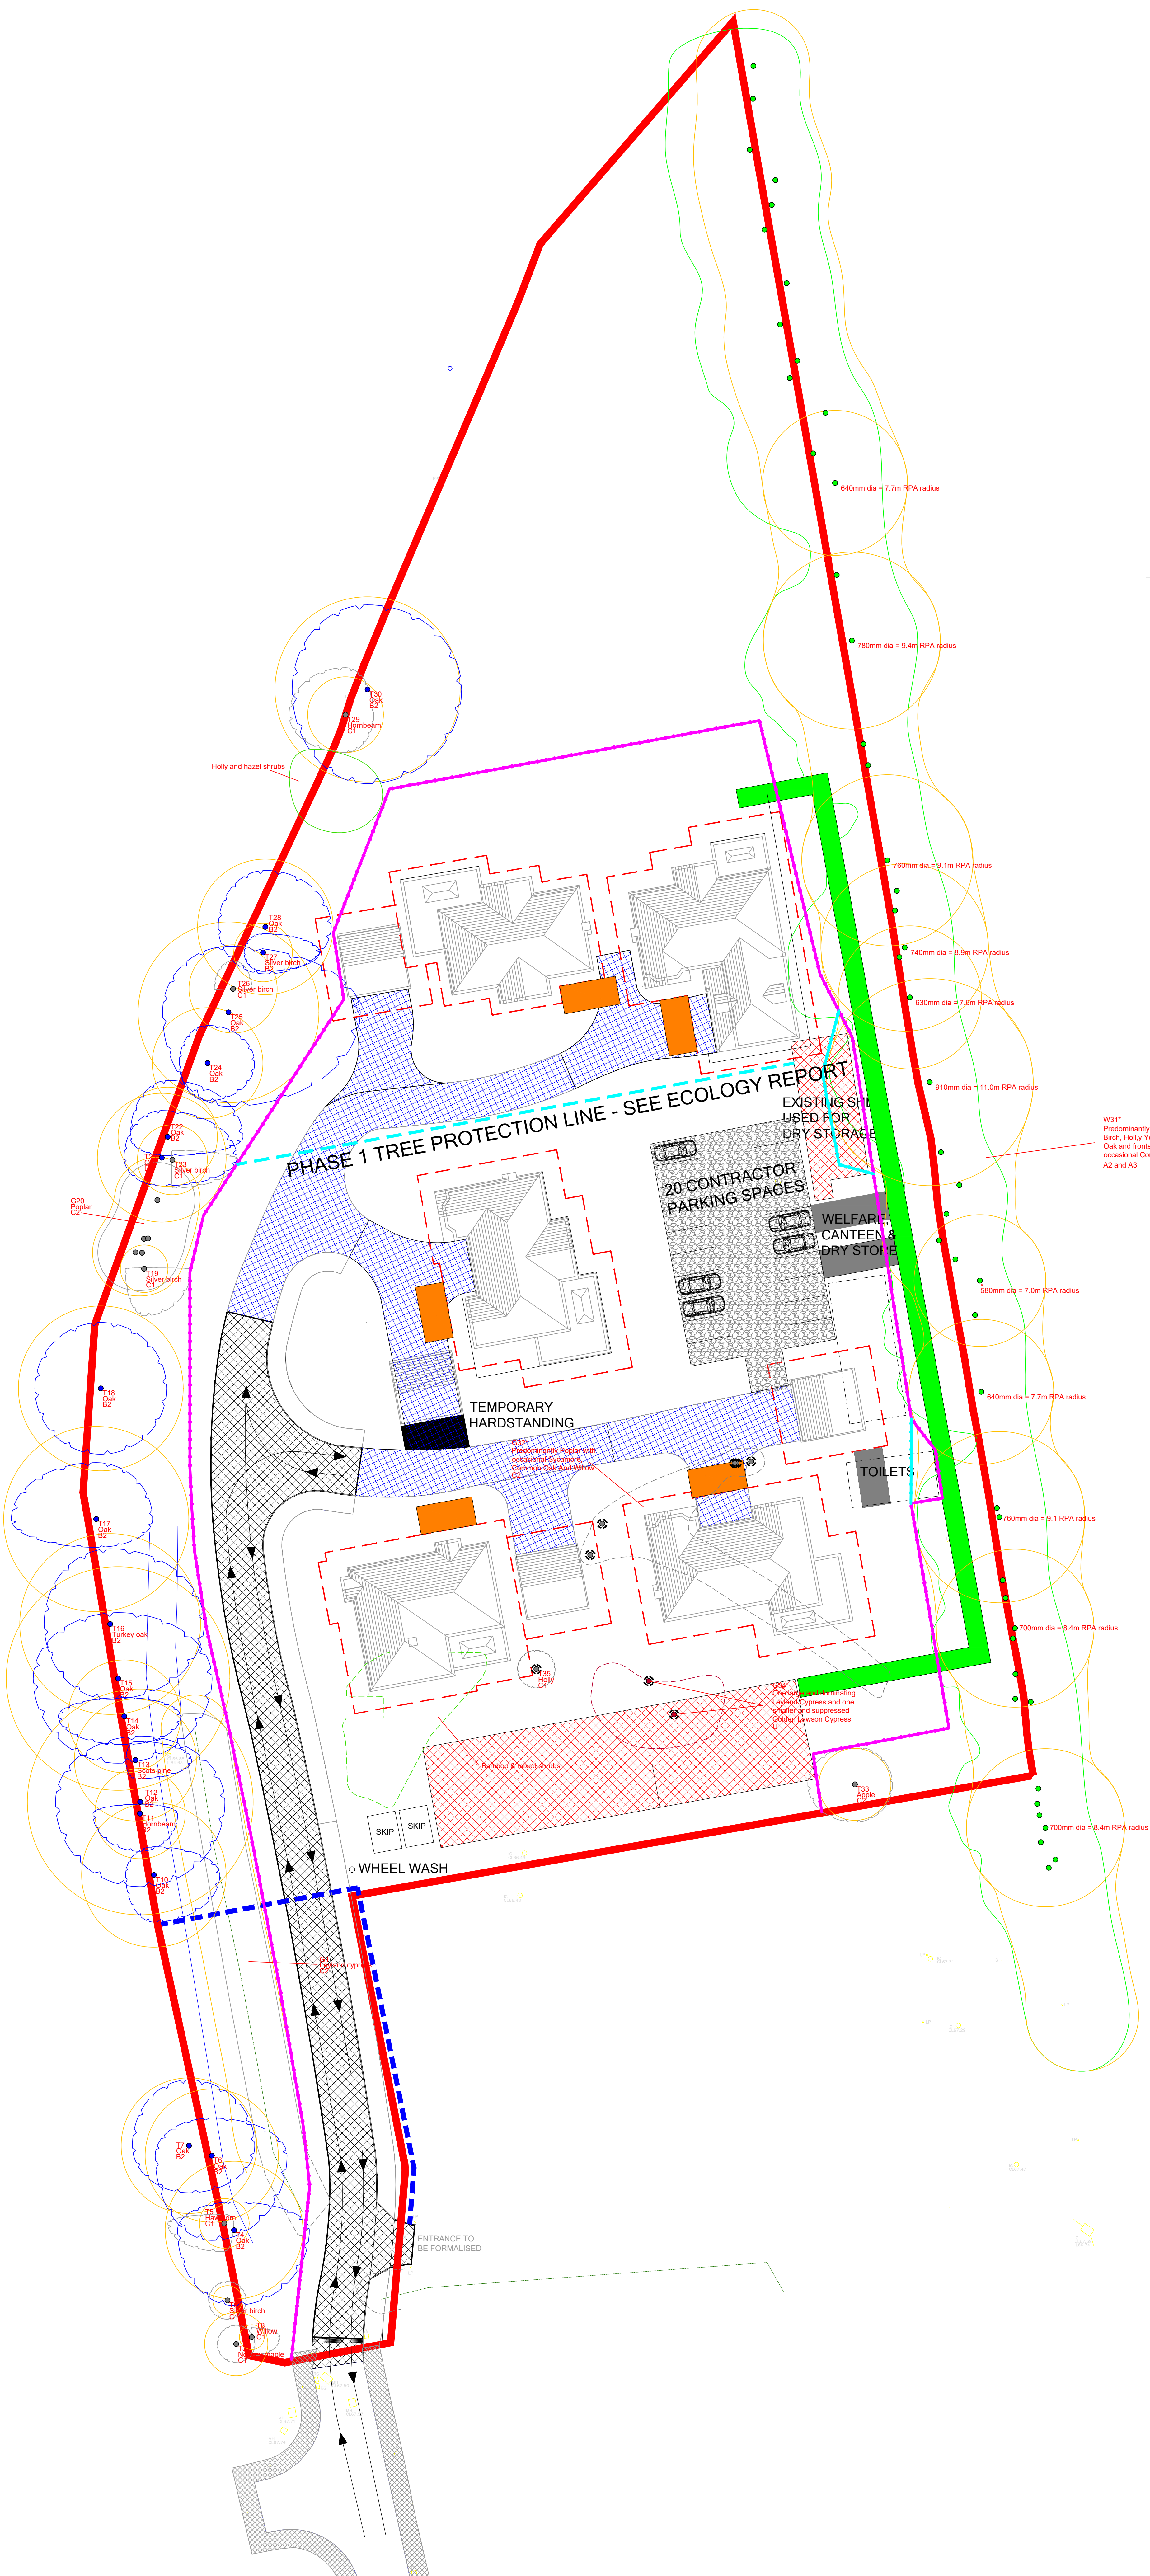

SITE HOARDING	
PHASE 1 ROAD INSTALLED FIRST	
FORKLIFT AREA	
SEGREGATED PEDESTRIAN WALKWAY	
LOOSE GRAVEL	
MATERIAL STORAGE	
SITE PARKING	
SCAFFOLD ZONE	
LOADING BAY	
EXISTING BUILDING FOOTPRINT	
DELIVERY VEHICLE MOVEMENTS	

SITE OPERATING HOURS TO BE 08:00am - 18:00pm MONDAY TO FRIDAY AND 8:00am - 13:00pm SATURDAY. NO WORKING ON SUNDAYS OR BANK HOLIDAYS.

ALL DELIVERIES TO SITE TO USE SITE ENTRANCE TURNING HEAD.
DELIVERIES TO BE OFFLOADED VIA SITE FORKLIFT. ALL DELIVERIES TO BE CO-ORDINATED BY THE SITE MANAGER AS FOLLOWS:

DAN MAUDE 07817 924304

14M FORKLIFT TO BE LOCATED ON SITE THROUGHOUT BUILD UNTIL SCAFFOLD DROPPED.

WEI FARE LOCATED ON SITE TO CONSIST OF SITE OFFICE, CANTEEN, DRYING AREA AND

TOILET BLOCK, ALL TO BE LOCATED IN THE EXISTING OUTBUILDINGS ON SITE EXCEPT FOR TOILETS WHICH WILL BE A SEPARATE BUILDING.

FOUNDATIONS ARE DUE TO BE TRADITIONALLY DUG.

PLOT DRIVEWAYS TO BE USED FOR CONTRACTOR PARKING ONCE TEMPORARY PARKING FACILITY HAS BEEN REMOVED.

WASTE SKIP CONTRACTORS TO RECYCLE ALL RECYCLABLE MATERIALS DURING THE CONSTRUCTION PHASE.

t: 07884 056 025
e: glen@ghatrees.co.uk
www.ghatrees.co.uk

Site: Land at Johnson Drive, Finchampstead, RG40 3NW	1:250 at A0
Drawing Title: Tree Protection Plan	February 2021 Rev: A

Key:

- Category A
- Category B
- Category C
- Category U

Category

Root Protection Area

Crown Spread

Tree Number

Species

Category

The diagram shows a tree with a blue dashed circle representing the Crown Spread and a red dashed circle representing the Root Protection Area (RPA). The RPA is labeled 'Root Protection Area' and 'Category'. The Crown Spread is labeled 'Crown Spread'. The tree is labeled 'Tree Number' and 'Species'. The RPA is also labeled 'Category'.

NOTE: Tree/group numbers marked with an * have approximate locations

Tree Protection Fencing Tree Protection Fencing After Demolition of Outbuilding

