


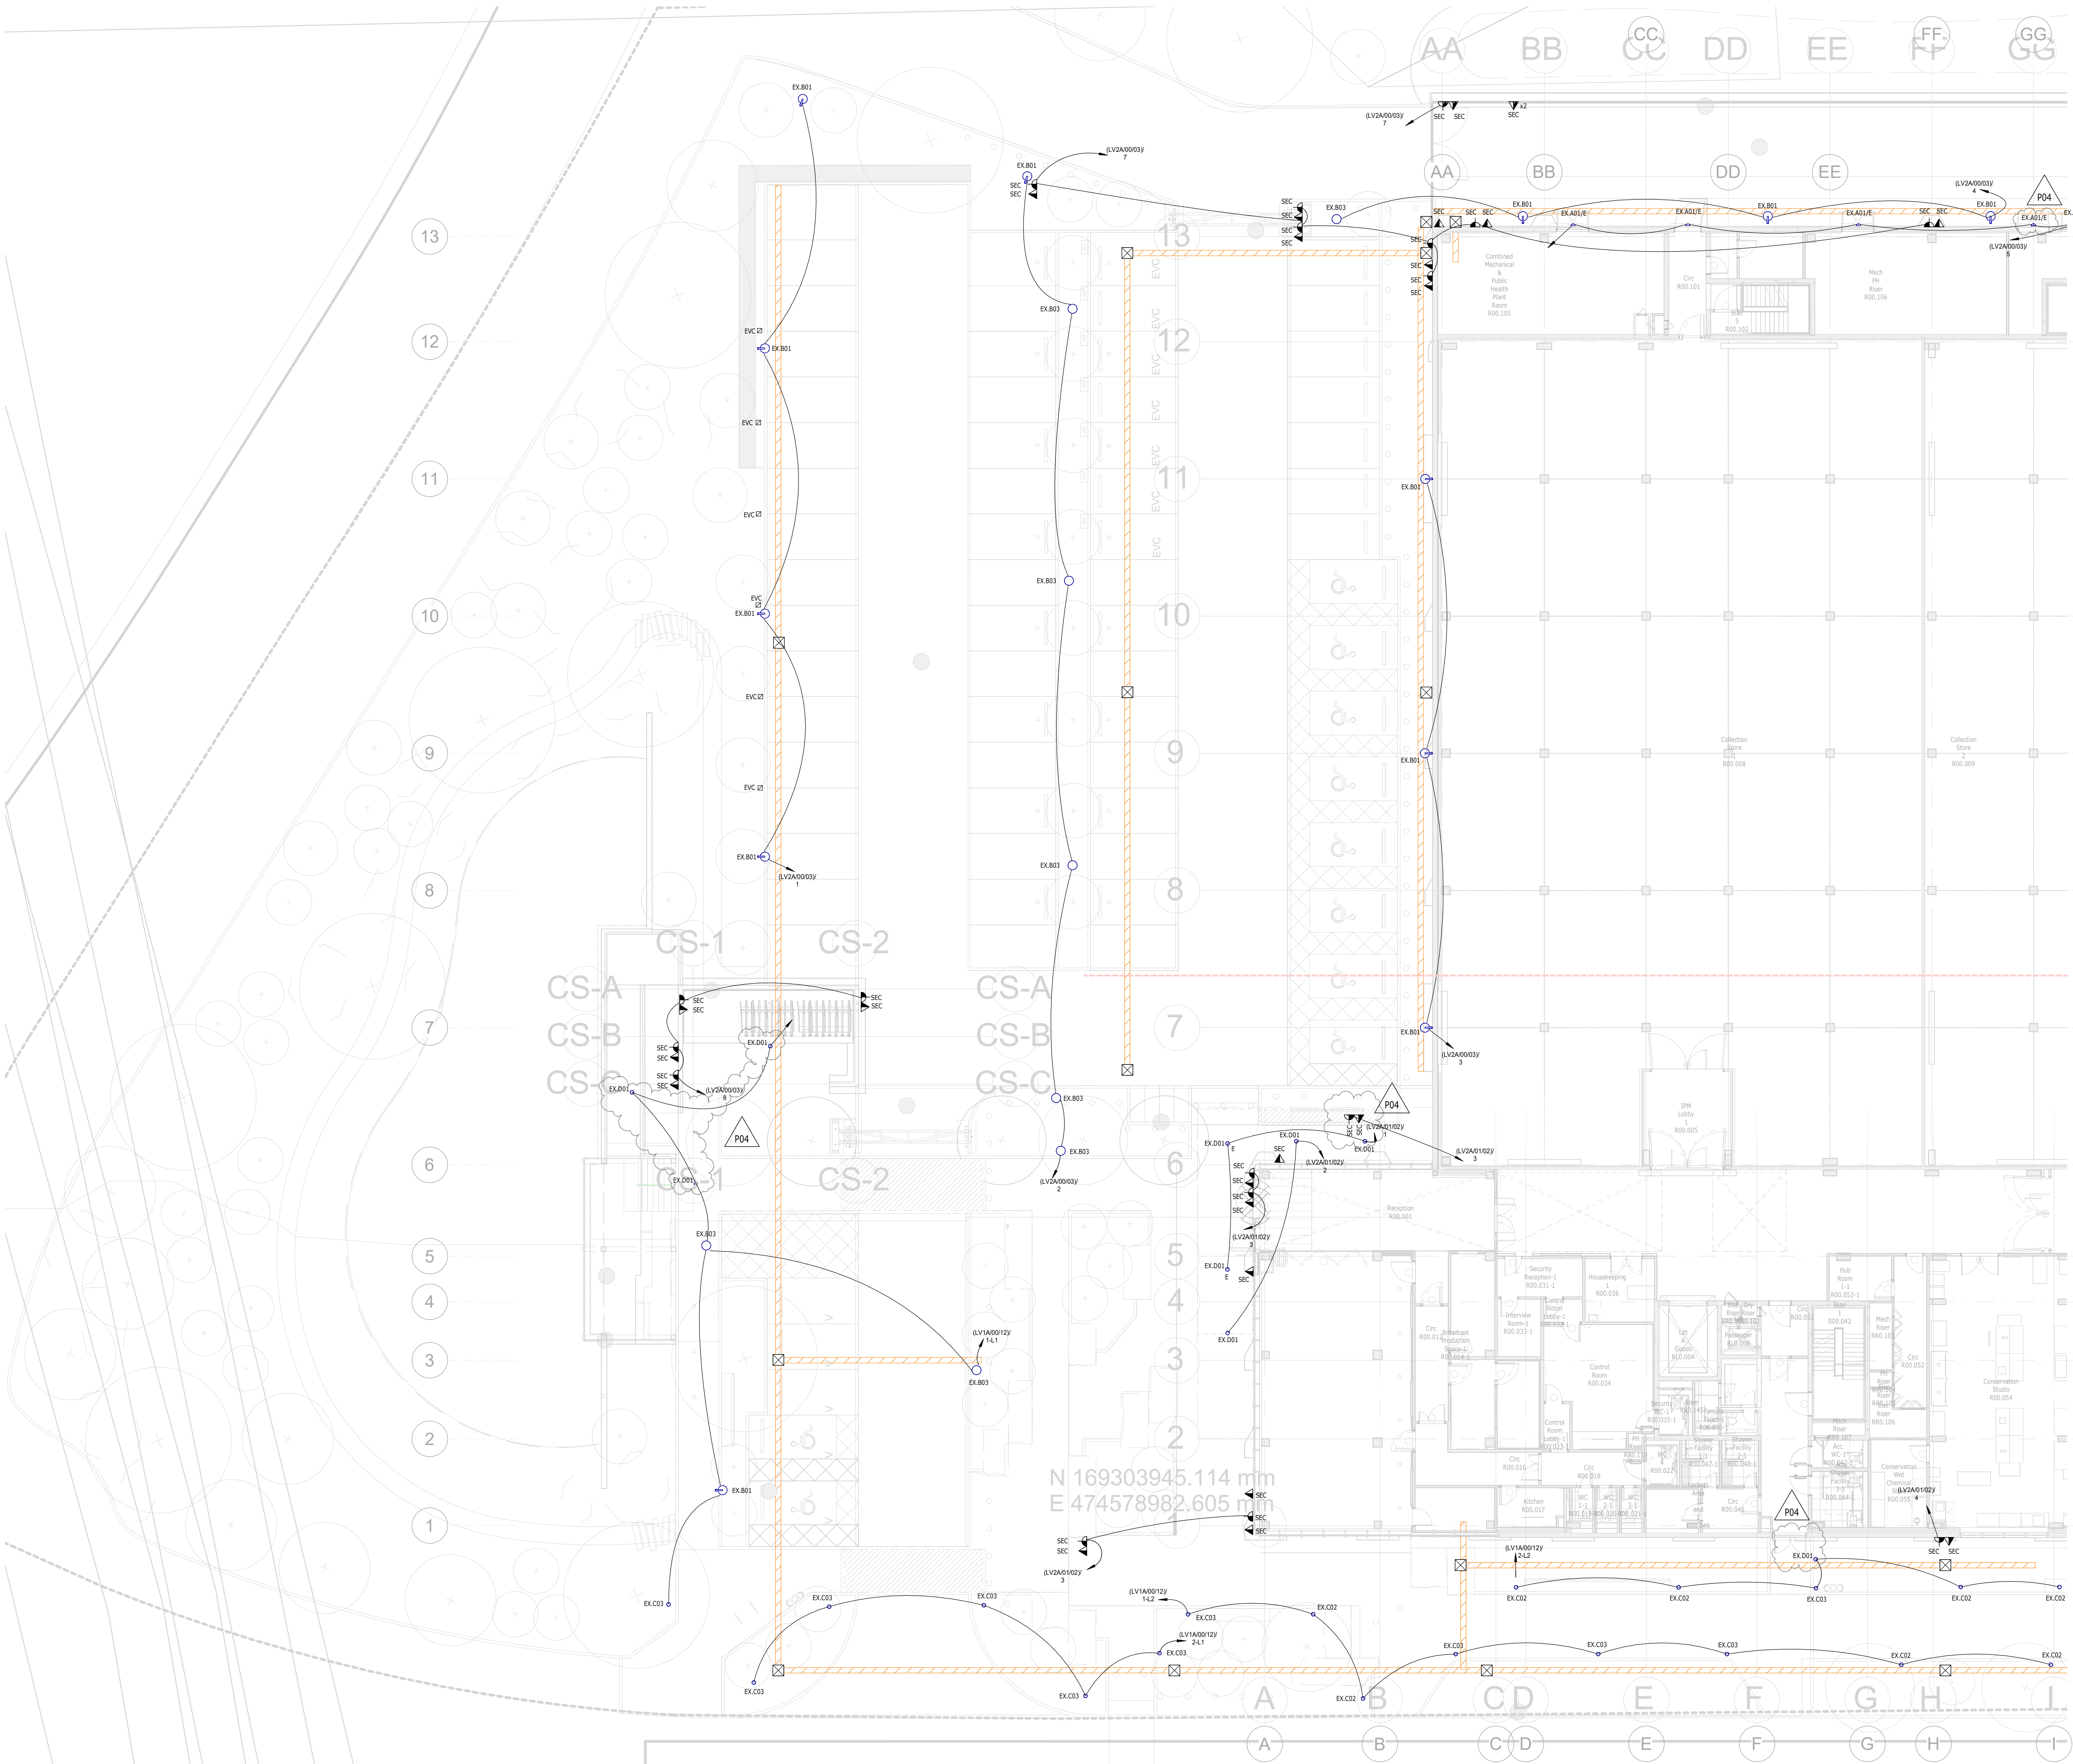

LUMINAIRE MOUNTING HEIGHTS

UNLESS OTHERWISE NOTED ON THE DRAWINGS, EXTERNAL LUMINAIRES SHALL BE INSTALLED AT THE FOLLOWING HEIGHTS (AFFL):

FAÇADE LIGHTING:
MAIN BUILDING - 2600mm
EXTERNAL BUILDING - 2400mm
3550
DENOTES MOUNTING
HEIGHT OF LUMINAIRES
WITHIN A SPACE (mm)

COPYRIGHT RAMBOLL UK LIMITED. ALL RIGHTS RESERVED. THIS DOCUMENT IS ISSUED FOR THE PARTY WHO COMMISSIONED IT AND FOR THE SPECIFIC PURPOSES CONNECTED WITH THE PROJECT ONLY. IT SHOULD NOT BE RELIED UPON BY ANY OTHER PARTY OR USED FOR ANY OTHER PURPOSE. RAMBOLL ACCEPTS NO RESPONSIBILITY OR LIABILITY WHICH MAY ARISE FROM RELIANCE OR USE OF THIS DOCUMENT OR THE DATA CONTAINED HEREIN BY ANY OTHER PARTY OR FOR ANY OTHER PURPOSE.

NOTES

- DO NOT SCALE FROM THIS DRAWING.
- ALL DIMENSIONS ARE IN MILLIMETRES U.N.O.
- ALL LEVELS ARE IN METRES ABOVE ORDNANCE DATUM U.N.O.
- THIS DRAWING IS TO BE READ IN CONJUNCTION WITH ALL RELEVANT ARCHITECTS AND ENGINEERS DRAWINGS AND REPORT.
- ALL DRAWINGS ARE BASED ON FROZEN ARCHITECTURAL DRAWINGS, DATED 11/04/25, AND THE CORRESPONDING REVIT MODEL ISSUED ON 11/04/25
- "E" DENOTES EMERGENCY LUMINAIRE FITTING

DRAWING NOTES

THIS DRAWING HAS BEEN PRODUCED TO SHOW THE ELECTRICAL SERVICES INTENT AND TO AID THE CONTRACTOR THROUGHOUT THE TENDERING PROCESS. THIS DRAWING IS NOT FULLY COORDINATED WITH ALL PARTIES AND IS SUBJECT TO FURTHER DEVELOPMENT.

CONTRACTOR TO DESIGN AND INSTALL LIGHTNING PROTECTION TO ALL EXTERNAL BUILDINGS AND STORE ROOMS IN ACCORDANCE WITH BS EN 62305.

KEY NOTES

- ALLOWANCE TO BE PROVIDED FOR TELESCOPIC BOLLARD CONTROL PANEL AND ASSOCIATED BELOW GROUND TRENCHING/DUCTING FOR HYDRAULIC CONNECTIONS. ALL ROUTING AND LOCATIONS OF ALL EQUIPMENT IS INDICATIVE AND SHALL BE CONFIRMED BY THE SECURITY CONSULTANT
- INDICATIVE BOLLARD CONTROL PANEL. REQUIREMENTS TSC BY SECURITY SPECIALIST.
- EXTERNAL SERVICES LTG & SP DB 02 (LVZA/00/03)
- EXTERNAL SERVICES LTG & SP DB 01 (LV1A/00/12)
- EVC SUPPLY & ASSOCIATED EVC CONTROL PANEL / SWITCHBOARD
- LUMINAIRES MOUNTED WITHIN ENTRANCE CANOPY
- ELECTRIC BIKE CHARGING POINTS

LIGHTING LEGEND

- EX.A01 EXTERNAL WALL MOUNTED LUMINAIRE
- EX.A02 EXTERNAL WALL MOUNTED LUMINAIRE
- EX.B01 EXTERNAL POLE MOUNTED LUMINAIRE, TYPE 1
- EX.B02 EXTERNAL POLE MOUNTED LUMINAIRE, TYPE 2
- EX.C01 EXTERNAL LIGHTING BOLLARD
- EX.D01 EXTERNAL RECESSED LUMINAIRE
- F1 SURFACE MOUNTED LINEAR LUMINAIRE
- TELESCOPIC MIM RATED BOLLARD. REFER TO LANDSCAPE DESIGNERS INFORMATION PACK FOR BOLLARD TYPE.
- EVC TWIN FLOOR STANDING 22KW ELECTRIC VEHICLE RECHARGING STATION WITH EMBEDDED MID METERING.
- FINAL POSITIONING OF EVC STATIONS TO BE COORDINATED WITH LANDSCAPE SPECIALIST.
- BELOW GROUND SERVICE DUCT. EXACT SIZE AND ROUTING TO BE COORDINATED BY THE CONTRACTOR DURING THE NEXT DESIGN STAGE. CURRENT PROVISION IS FOR BELOW GROUND SERVICE DUCTS TO BE 300mm, BURIED AT DEPTH OF 450mm.
- ACCESS PIT TO SERVICE DUCT. ACCESS PIT TO BE COMPLETE WITH INFILL SECTION TO MATCH THE SURROUNDING PAVING/LANDSCAPING. THE CURRENT PROVISION IS FOR ACCESS FITS TO BE 600mm x 600mm. EXACT SIZING OF ACCESS FITS TO BE COORDINATED BY THE CONTRACTOR DURING THE NEXT DESIGN STAGE.

- 150mm x 25mm MEDIUM DUTY FIRE ALARM CABLE TRAY
- 100mm x 50mm 2 COMPARTMENT GALVANISED TRUNKING.
- TWIN SWITCHED SOCKET OUTLET
- FUSED UNSWITCHED CONNECTION UNIT
- DATA OUTLET
- SP & N SWITCH DISCONNECTOR (RATING AS INDICATOR)
- SP & N ROTARY SWITCH DISCONNECTOR (RATING AS INDICATOR)
- TP & N SWITCH DISCONNECTOR (RATING AS INDICATOR)
- FIRE ALARM BREAKGLASS UNIT
- AUTOMATIC DETECTOR WITH ELECTRONIC SOUNDER BASE

PO4	STAGE 4A REDESIGN DRAWING ISSUE	14/05/25	PM / RB
PO3	STAGE 4A REDESIGN DRAWING ISSUE	22/03/25	PM / RB
PO2	STAGE 4A DRAWING ISSUE	31/07/24	RB / CK
PO1	STAGE 4A DRAWING ISSUE FOR REVIEW AND COMMENT	28/03/24	RB / CK

Rev	Description	Date	By / Ck	App
Revision Schedule				

STATUS - S4

NHM_UNLOCKED

RAMBOLL

tel 020 7631 5291 london@ramboll.co.uk
www.ramboll.co.uk

ELECTRICAL SYSTEMS
EXTERNAL SERVICES
COMBINED ELECTRICAL
SERVICES DRAWING
SHEET 2 OF 2

Project No:	Scale (B A3):	Date:	Drawn:
1620012379	1:150	28/04/23	AR
Drawing No:		Rev:	
RD001-RAM-XX-00-DR-E-6102			PO4