


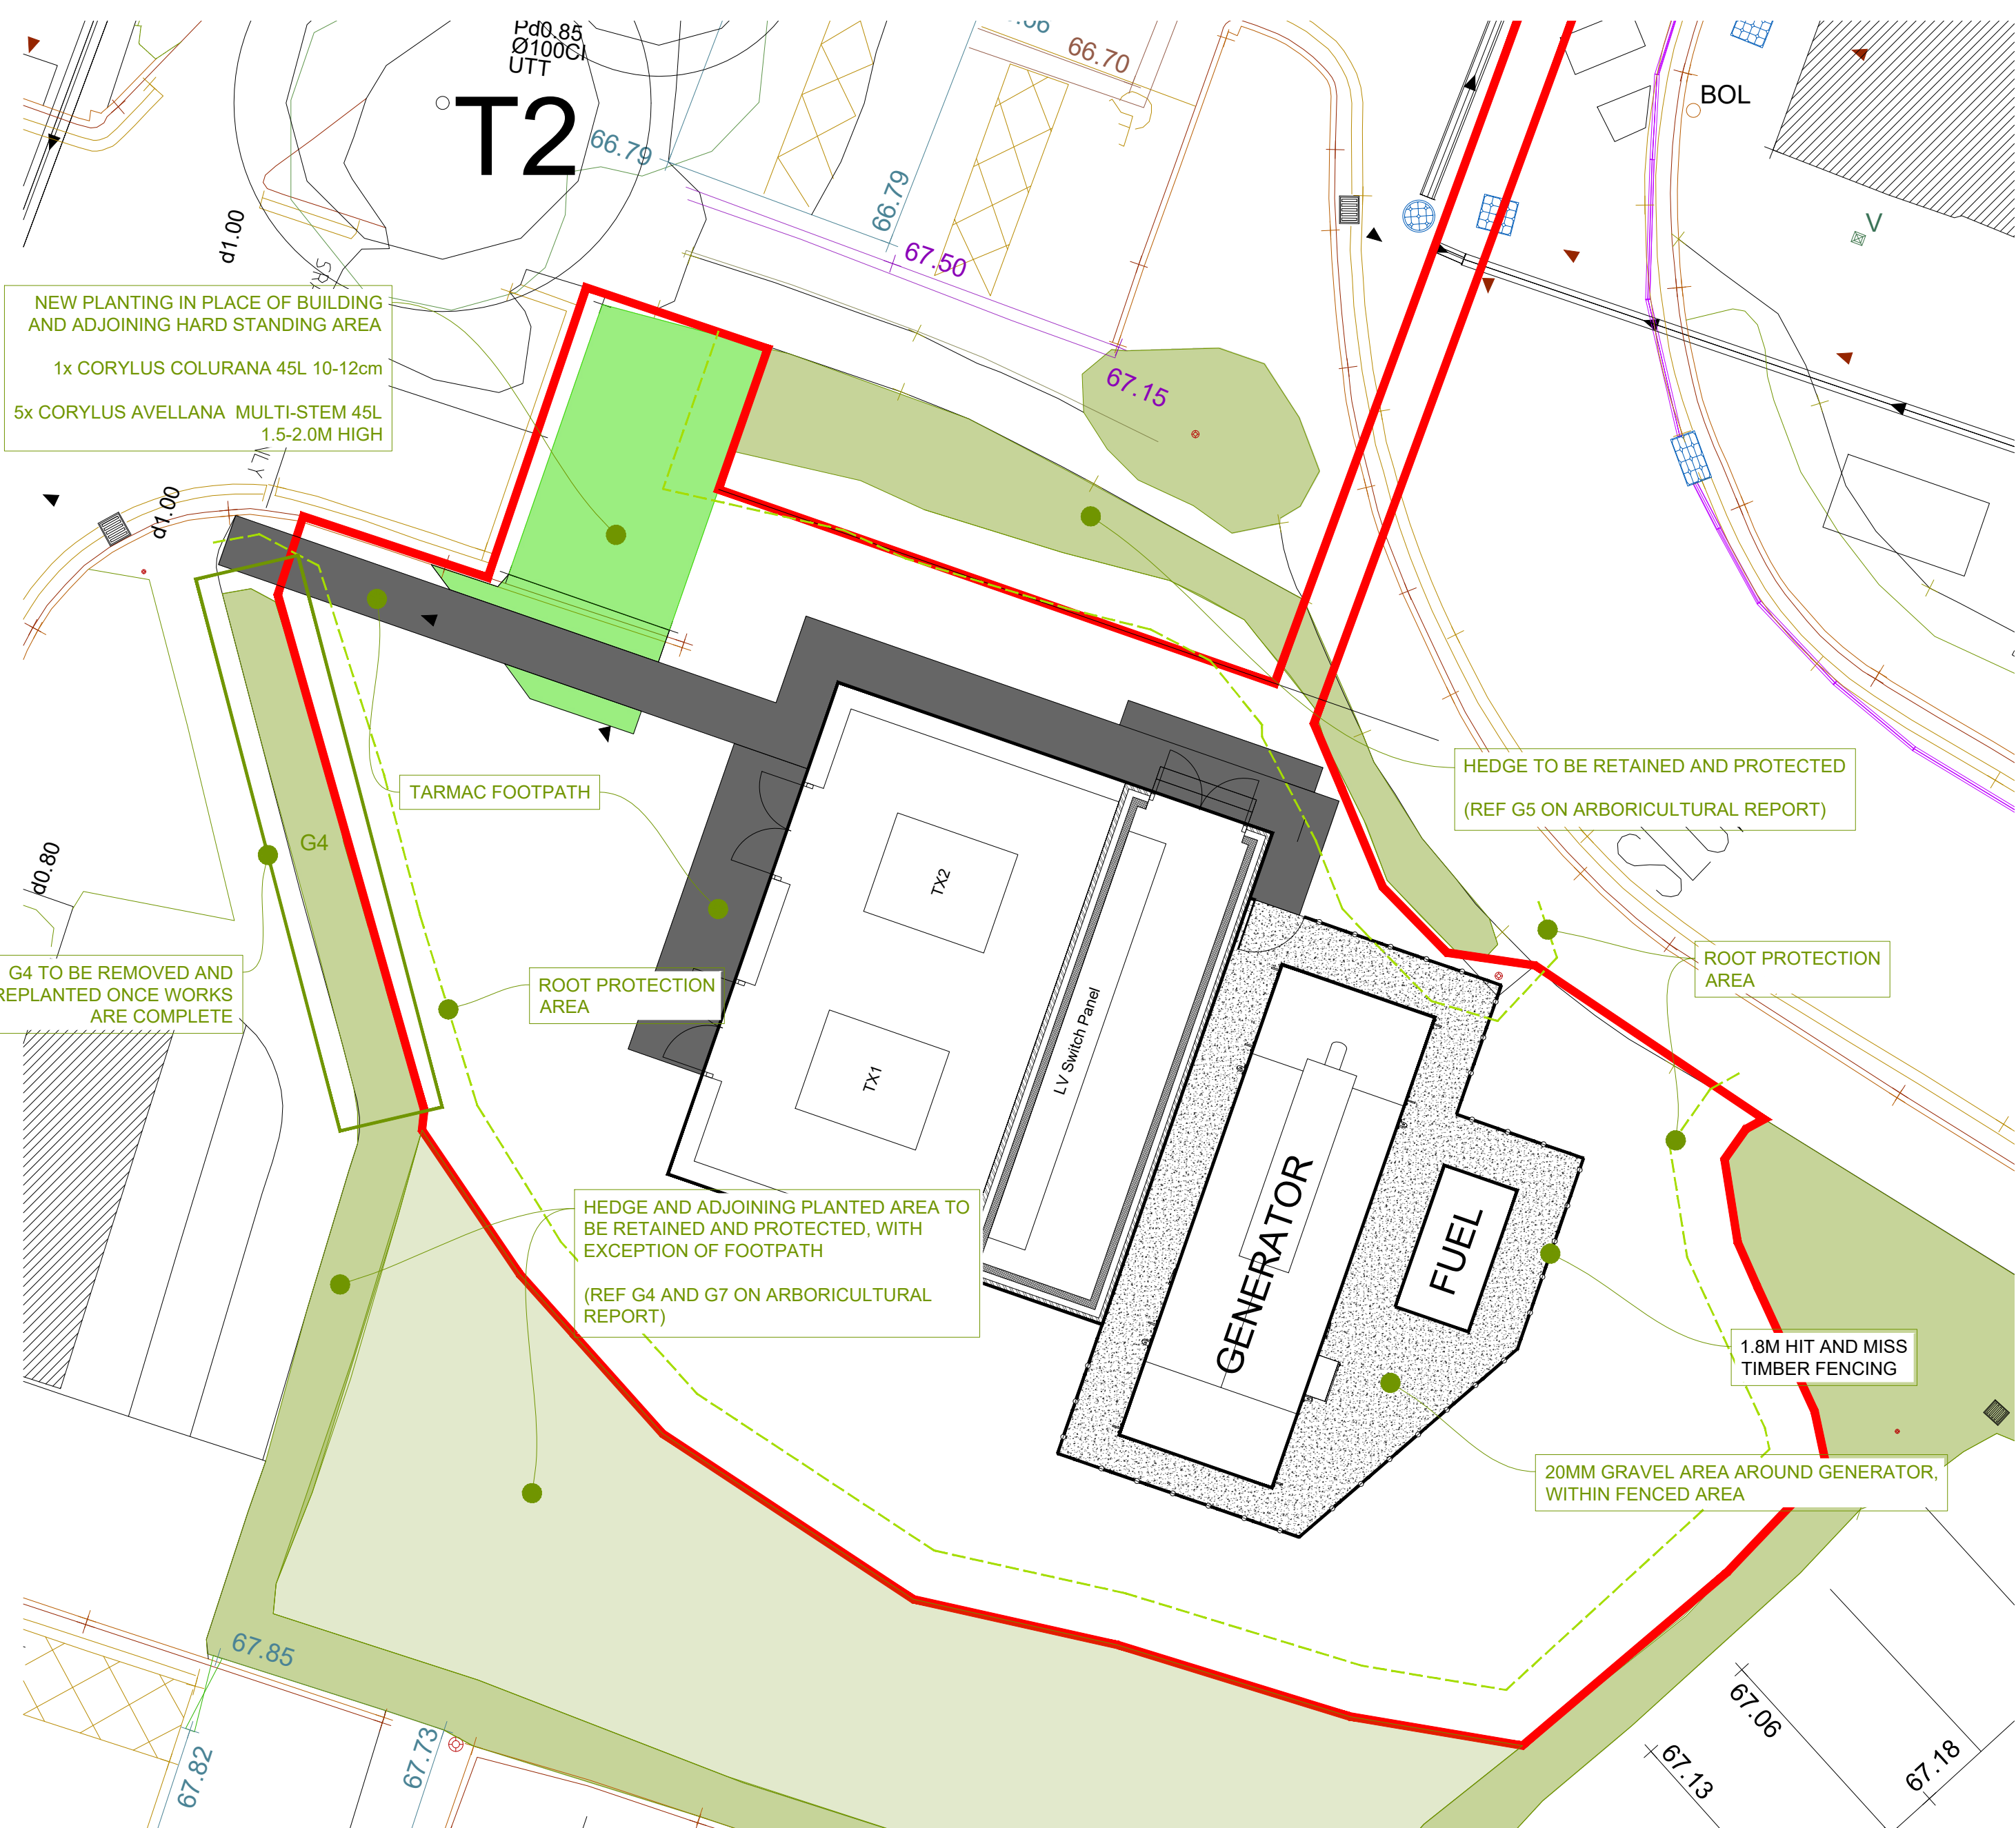

NEW PLANTING IN PLACE OF BUILDING
AND ADJOINING HARD STANDING AREA

1x CORYLUS COLURANA 45L 10-12cm

5x CORYLUS AVELLANA MULTI-STEM 45L
1.5-2.0M HIGH

G4 TO BE REMOVED AND
REPLANTED ONCE WORKS
ARE COMPLETE

ROOT PROTECTION
AREA

HEDGE AND ADJOINING PLANTED AREA TO
BE RETAINED AND PROTECTED, WITH
EXCEPTION OF FOOTPATH
(REF G4 AND G7 ON ARBORICULTURAL
REPORT)



HEDGE TO BE RETAINED AND PROTECTED
(REF G5 ON ARBORICULTURAL REPORT)

ROOT PROTECTION
AREA

1.8M HIT AND MISS
TIMBER FENCING

20MM GRAVEL AREA AROUND GENERATOR,
WITHIN FENCED AREA

Estates and Facilities
The information shown on this drawing
is given without obligation or warranty.
The accuracy therefore cannot be
guaranteed and it must never be used
for calculation or setting out of works.
General Changes
The accuracy of these drawings relies
on feedback from the users.
If any anomalies are discovered,
please immediately inform the
CAD Manager. Telephone ext 6807.

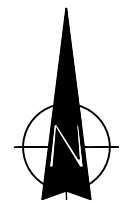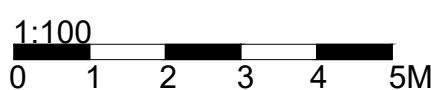

 **University of
Reading**

Estates and Facilities
Whiteknights, PO Box 235, Reading, RG6 6BW
Tel. 0118 378 8958 Fax. 0118 378 6928

 **TVS**

Thames Valley Surveying

Building W123 Substation (Park House)		B	Planting annotations added	23/9/25
Project New Substation and Generator		A	Red line amended, drawing changed to A2 sheet footpath route adjusted	9/7/25
Title Hard and Soft Landscaping		Rev	Description	Date
		Drawn JAW	Date 11/6/25	Scale 1:100@A2
		Project (WREN No. - Originator - Volume - Level - Type - Role - Classification Number)		Suitability - Rev.
		XXXXXXXX-TV-S-XX-XX-DR-B-XXXX-18201		B