


NOTES
Written dimensions only are to be used from this drawing.
Where dimensions are given, they must be used as shown.
On no account must the contractor scale off this drawing.
Dimensions and all construction must check and agree all dimensions with the architect.
Contractors are responsible for informing all of any dimensions mentioned on this drawing or relevant this drawing and any other relevant documents issued in respect of this work.
This drawing and the copyright and patents herein are the property of Martin Peacock Architectural Services Ltd and may be used or reproduced only under contract.
All work must be carried out in accordance with the current Building Regulations, Codes of Practice and British Standards. Every effort must be made to ensure the highest quality of work.
The Construction Design and Management Regulations 2015 state the responsibility of the client to instruct the appointed contractor to identify any special hazards in the carrying out of the construction work and project a Health & Safety Plan and to ensure the contractor is aware of any special hazards.
Martin Peacock Architectural Services Ltd Copyright © 2025

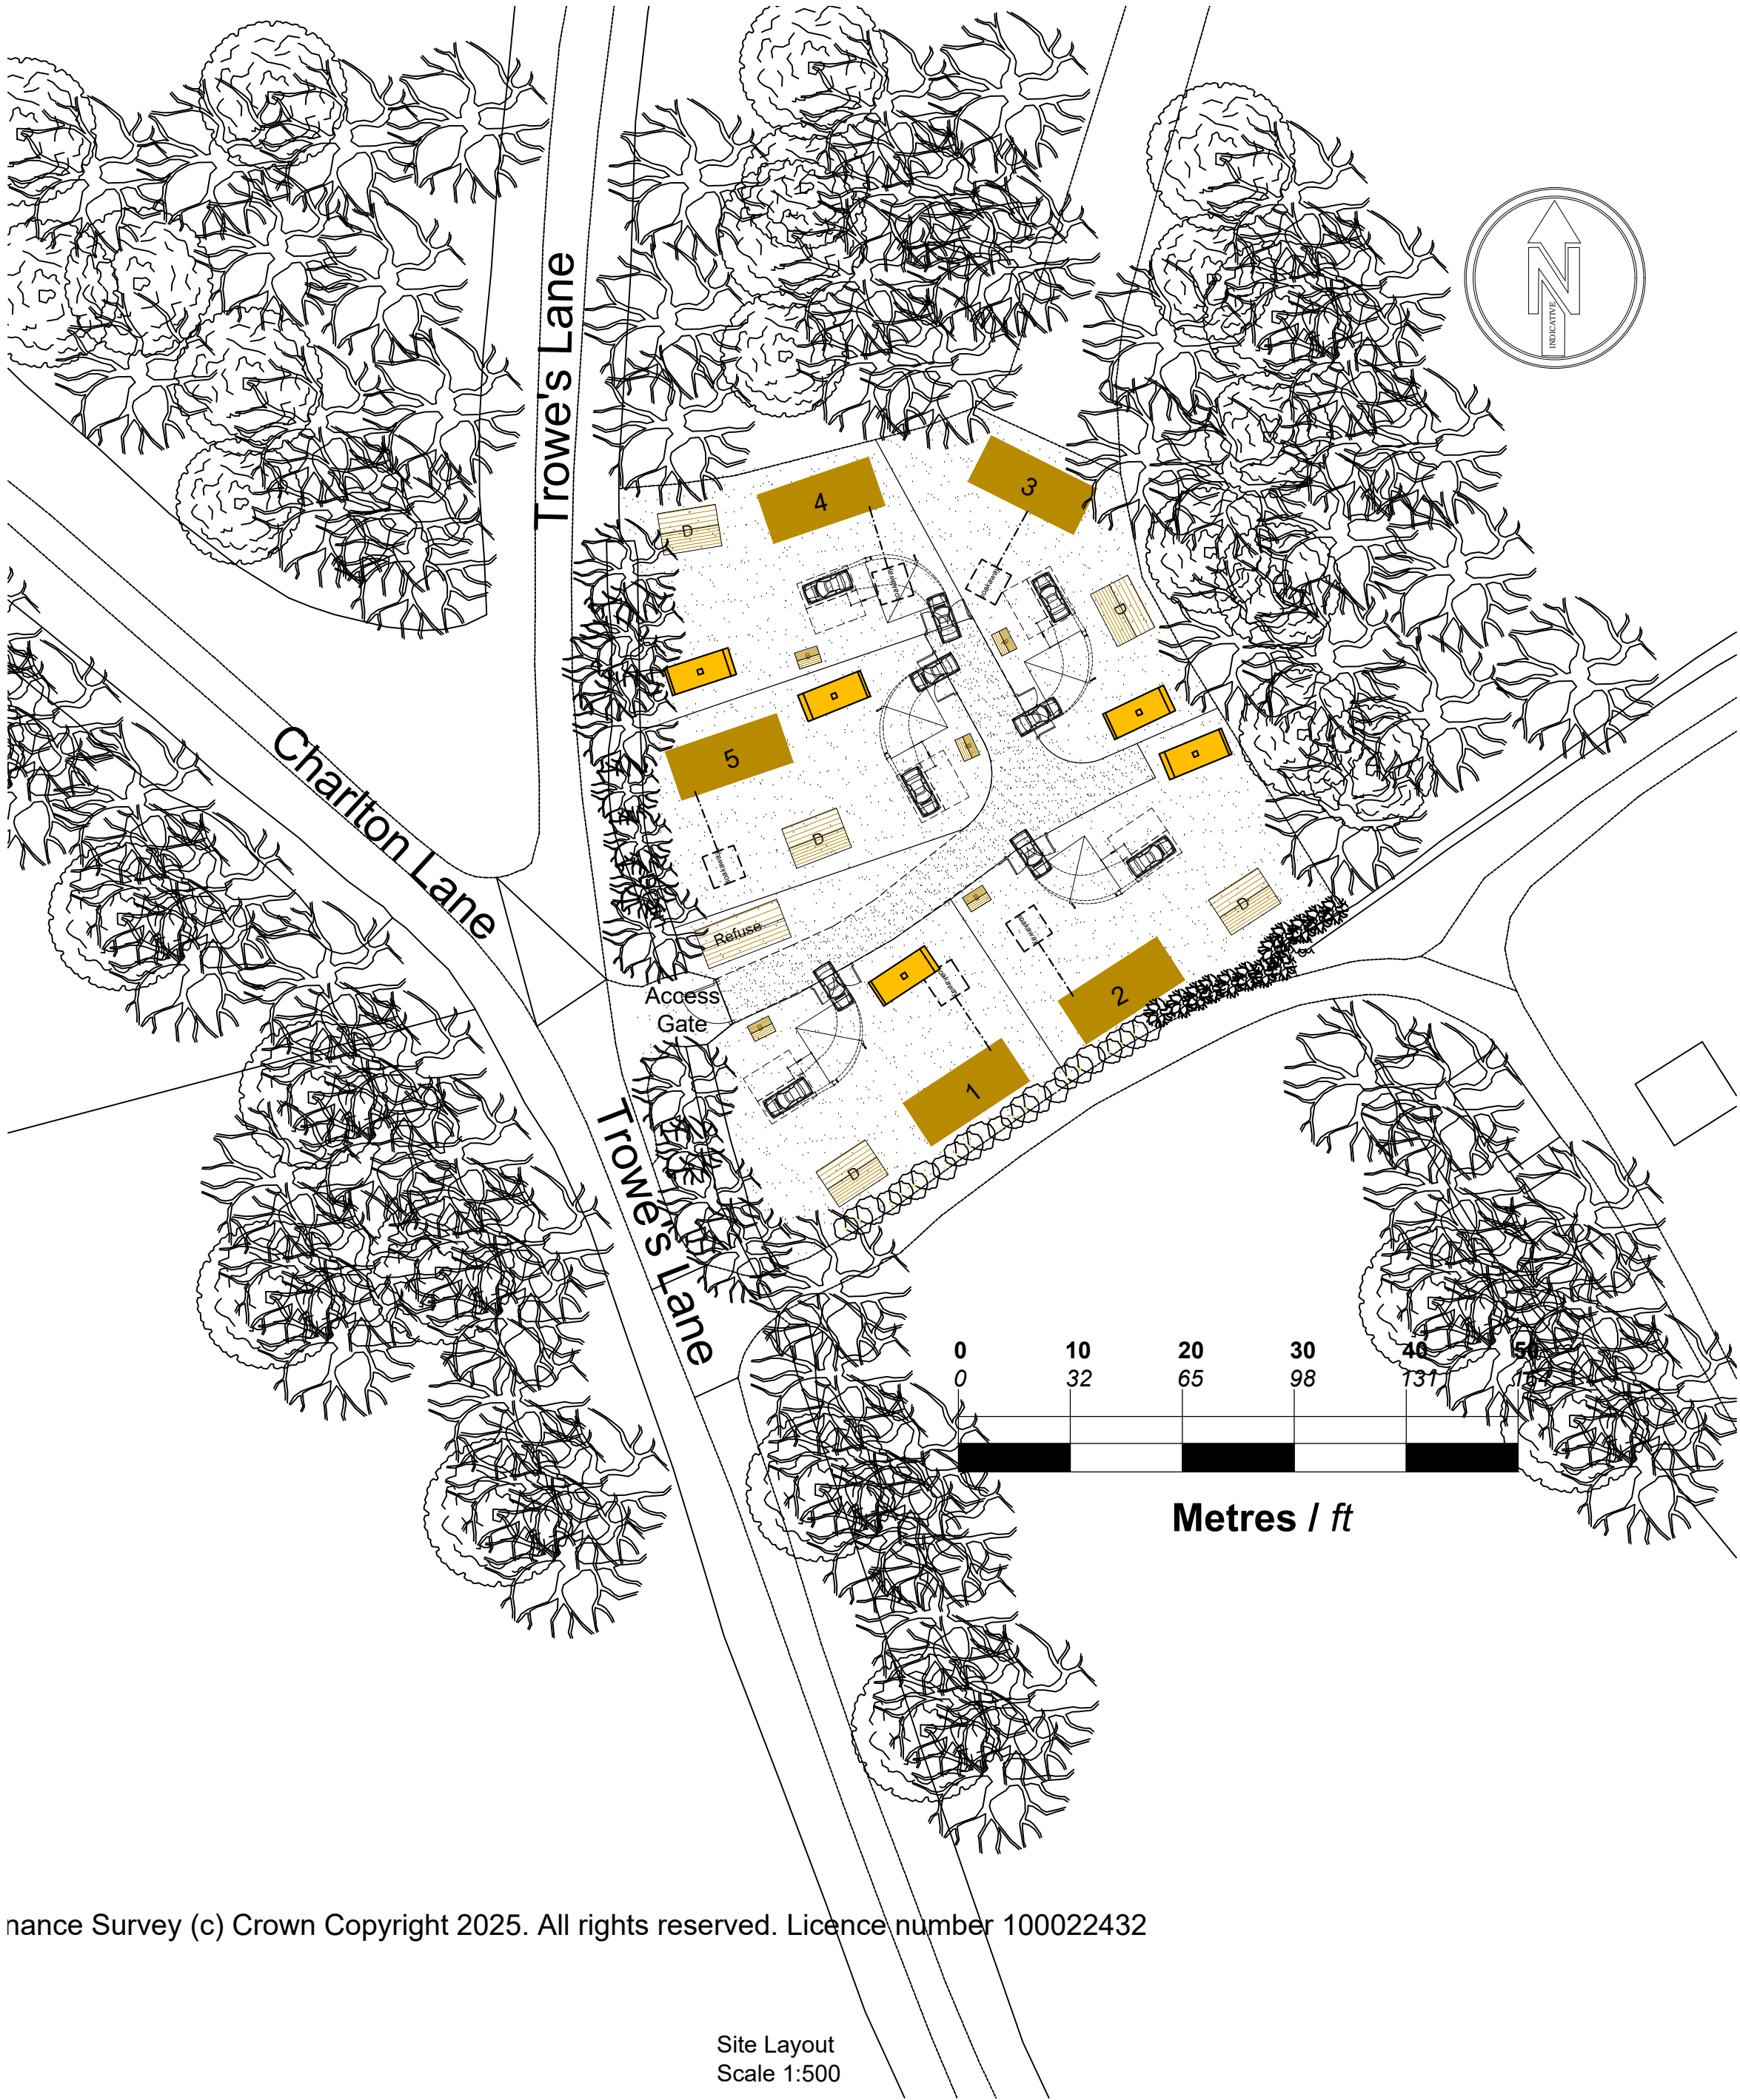

Key

Existing Landscaping (Trees)

Existing Landscaping (Low Level Planting / Hedge)

Application Boundary

Proposed Permeable Track / Surface

Proposed Landscaping

Proposed Landscaping (Low Level planting and hedges)

Touring Caravan

Proposed Caravan

Proposed Day Room 20 ft x 12 ft

Proposed Bin Store

Refuse Collection Point

Pedestrian Access Gate

nance Survey (c) Crown Copyright 2025. All rights reserved. Licence number 100022432

Site Layout
Scale 1:500

Contract Proposed Traveller Plots On Land Opposite Charlton Lane, Trowes Lane, Swallowfield, RG7 1RN		mpas	
Client ET Planning Thames Valley - 200 Dukes Ride. Crowthorne, RG45 6DS		Martin Peacock Architectural Services Limited	
Drawing Site Layout As Proposed		Old Reading Room Main Street, Skarborough, North Yorkshire YO24 5YE. Tel: 07765 224 261	
Drawn MDP	Scale 1:500 @A2	Date 15-05-2025	Revision 501
Date 2026-17		Revision -	