
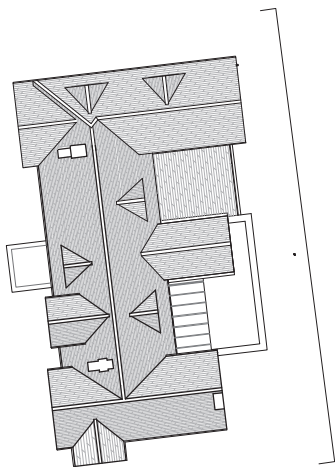
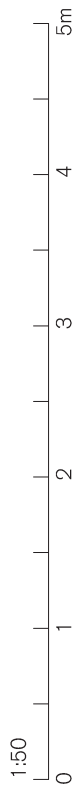


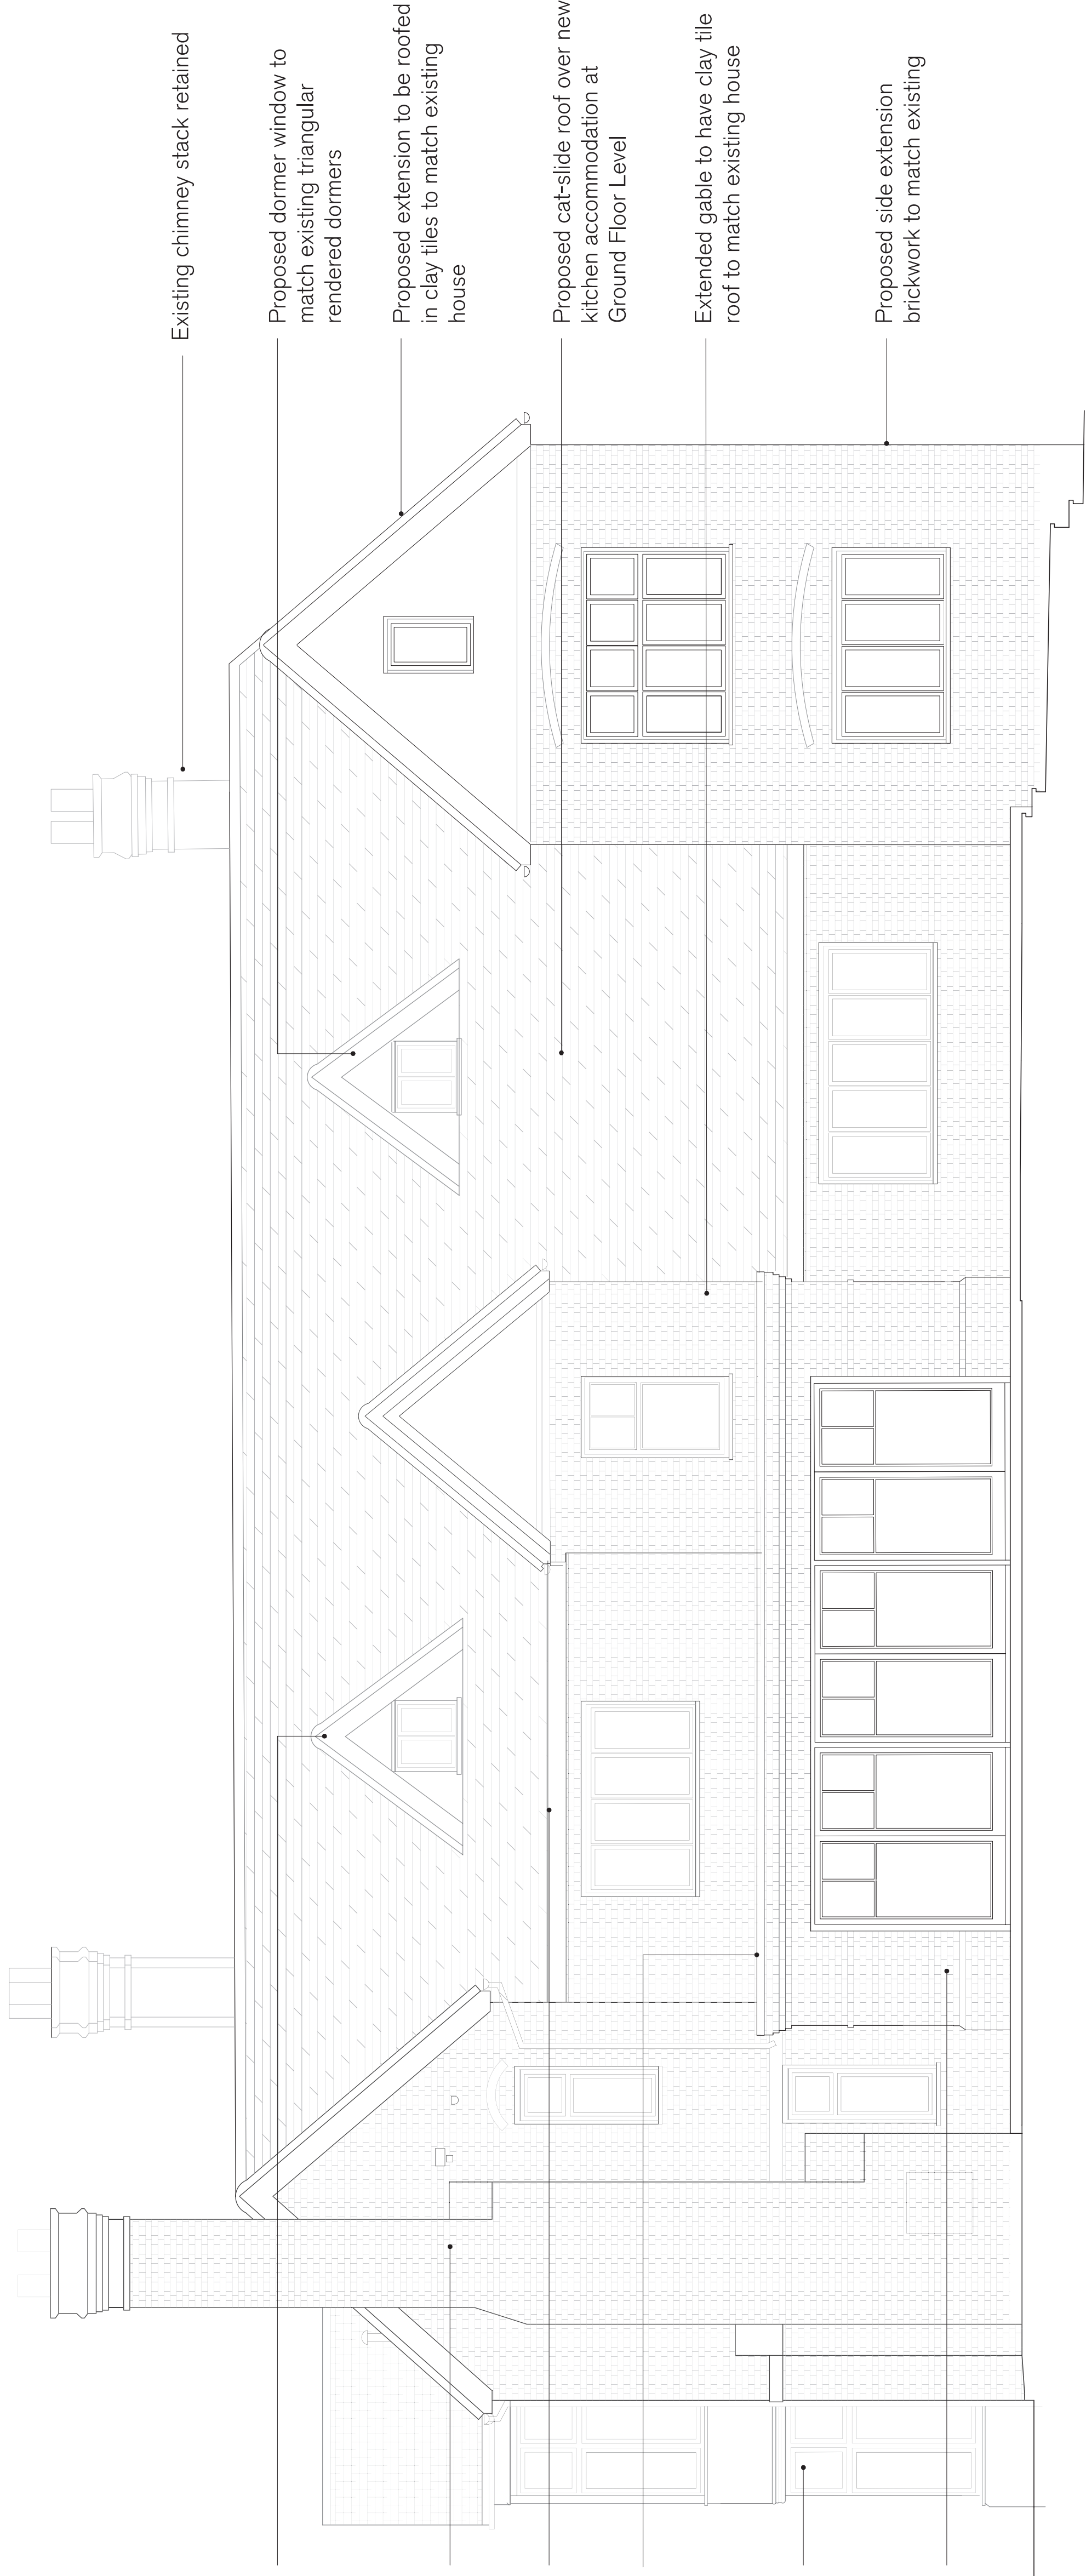

Proposed Rear (South) Elevation
1:50 (1:100 @ A3)

REV.	ISSUED	DESCRIPTION	DRAWN	CHECKED	PROJECT	DESCRIPTION	DATE	SCALE	JOB NO.
-	-	-	-	-	Action Rise Reminham Lane RG6 3DE	Proposed Elevations Rear (South)	April 2024	1:50	20828
-	-	-	-	-		Planning			PL1511
-	-	-	-	-	CLIENT J.Lewsey & K.Hudson		DH	CP	REV