


Notes:
For planning application purposes only. Do not use for construction purpose.
The contractor must verify all dimensions on site before any work on shop drawings.
McBains Ltd copyright.
BIM Transmittal Disclaimer
McBains Ltd makes no express or implied warranties with respect to the character, function, or capabilities of the data (inclusive of 3rd party data incorporated within), or the suitability of the data for any particular purpose beyond those originally intended by McBains Ltd. Please refer to our standard terms and conditions for further details.

Key - Surface finishes

- Tarmac Surfacing
- Front and Back Path
- Grey Paving Slabs
- Block Paving 1 - Charcoal
- Marshall Keyblock 60
- Block Paving 2 - Red
- Marshall Keyblock 60
- Grasscrete
- Bluff Bound Gravel
- Woodland/SANG path
- Bark Chip or Hogg

Refer to landscape drawings prepared by Align for details of surfacing materials within the POS

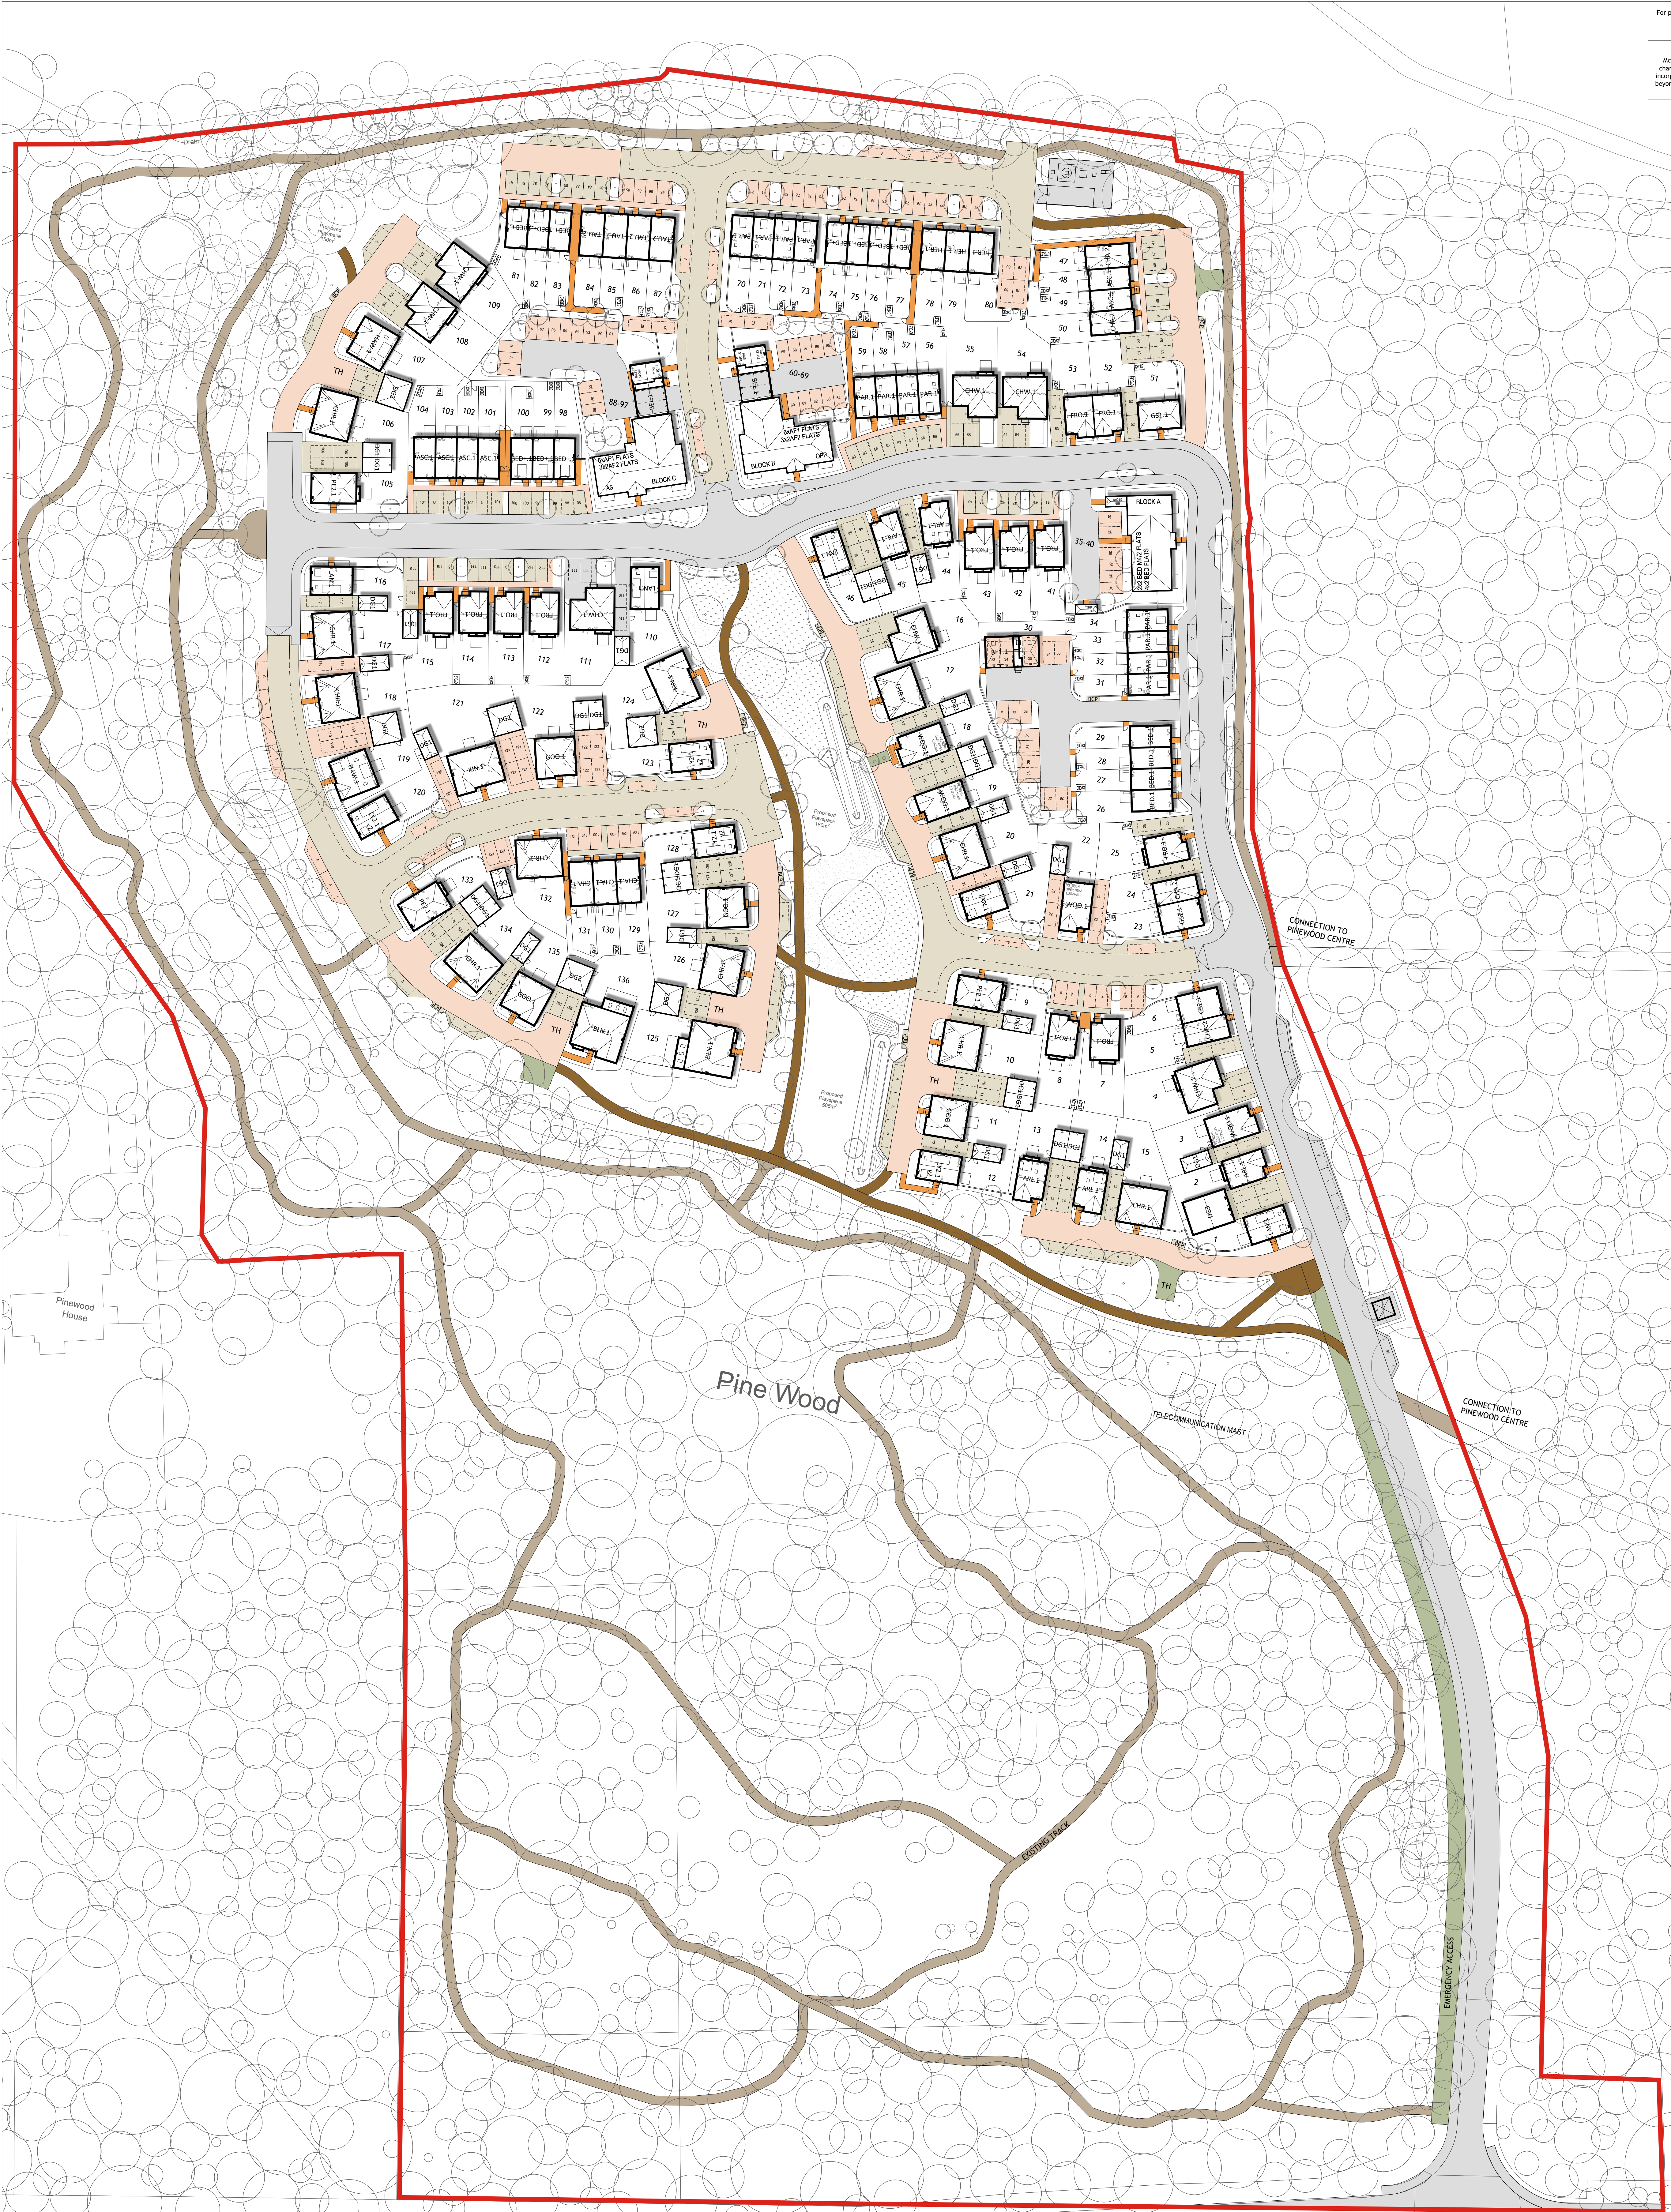

Rev	Description	Rev Date	Drawn By	Reviewed By
1	Issued for planning	17.03.26	JP	EC

Drawn by	EC
Reviewed by	JP
Approved by	JP
McBains Ltd	1:500@A0
Scale 1:500	Scale 1:500

McBains

McBains Ltd
255-71, 26 Friday Square London E24 1DS
+44 (0)20 7786 7900
mcBains.co.uk

Client
dandara

Project
"The Canopies"
Pinewood Campus
Nine Mile Ride - Wokingham

Drawing Title
Surfacing Materials Plan

ARCHITECTURE

Rev	Description	Rev Date	Drawn By	Reviewed By
1	Issued for planning	17.03.26	JP	EC

Drawn by	EC
Reviewed by	JP
Approved by	JP
McBains Ltd	1:500@A0
Scale 1:500	Scale 1:500