


- Key - Parking Strategy
- Allocated standard parking spaces (excluding garages)
 - Allocated M4(2) parking spaces
 - Unallocated parking spaces - 3
 - Garage
 - Visitor parking spaces - 53
 - Bike storage for apartments
 - Sheds for private cycle storage
 - M4(2) unit

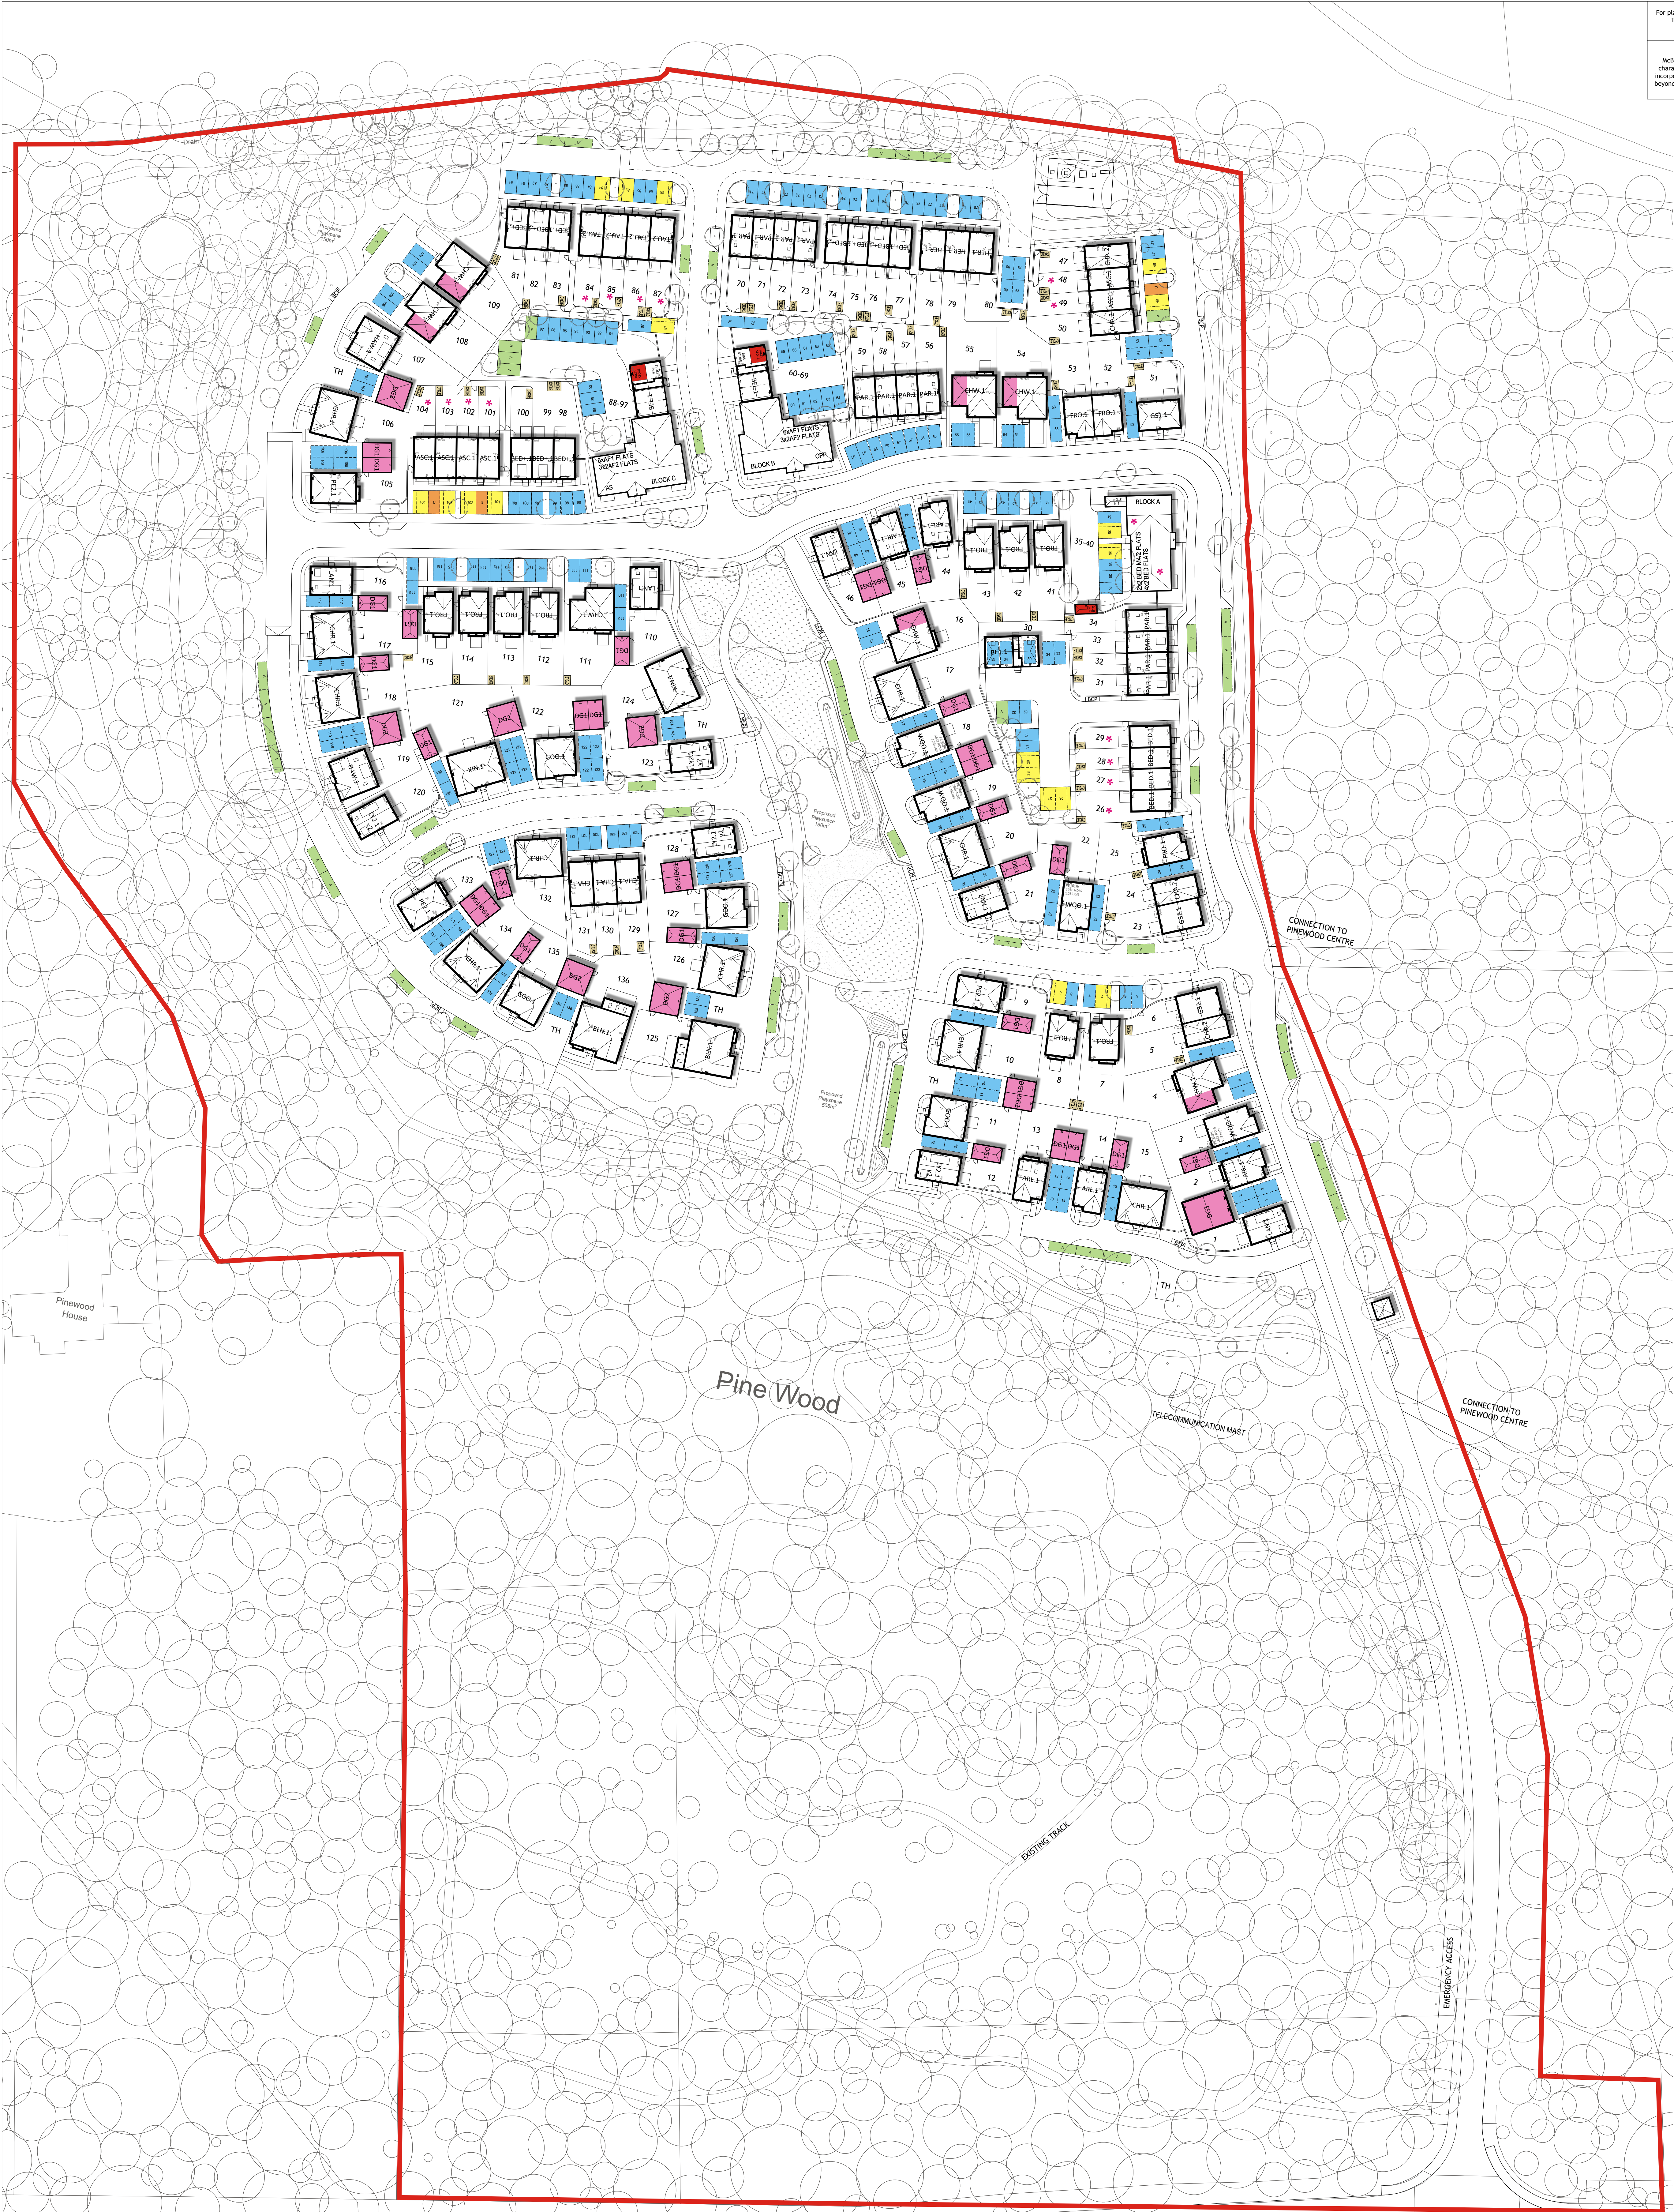

P01	Issued for planning	17.03.26	2P	EC
-----	---------------------	----------	----	----

Rev	Rev Description	Rev Date	Drawn By	Reviewed By
2P				EC
EC				
Drawn By	Reviewed by	Approved by		
PIN100360	FEB 26	1:500@A0		
WCS Number	Date created	Scale @ A0		

McBains Ltd
355-71, 26 Friday Square London E2 4 105
+44 (0)20 7786 7900
mcBains.co.uk

Client: **dandara**

Project: "The Canopies"
Pinewood Campus
Nine Mile Ride - Wokingham

Drawing Title: Parking Strategy Plan

ARCHITECTURE

Drawing / Document Reference: PIN100360 - MCB - ZZ - ZZ - DR - A - Q233
Status: D5 - P01
Project Name: Originator: Zone: Level: Type: Discipline: Number: Suitability: Revision: