


[illegible]

Topographical Survey

Client

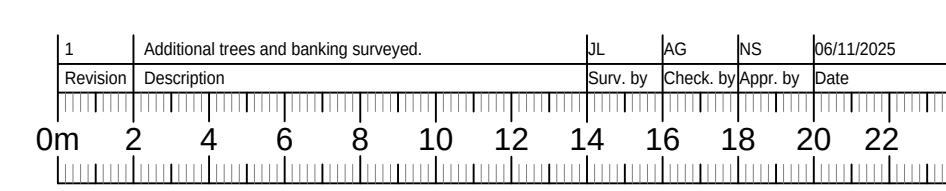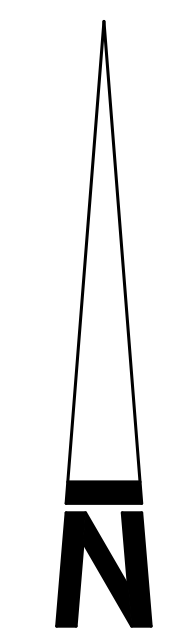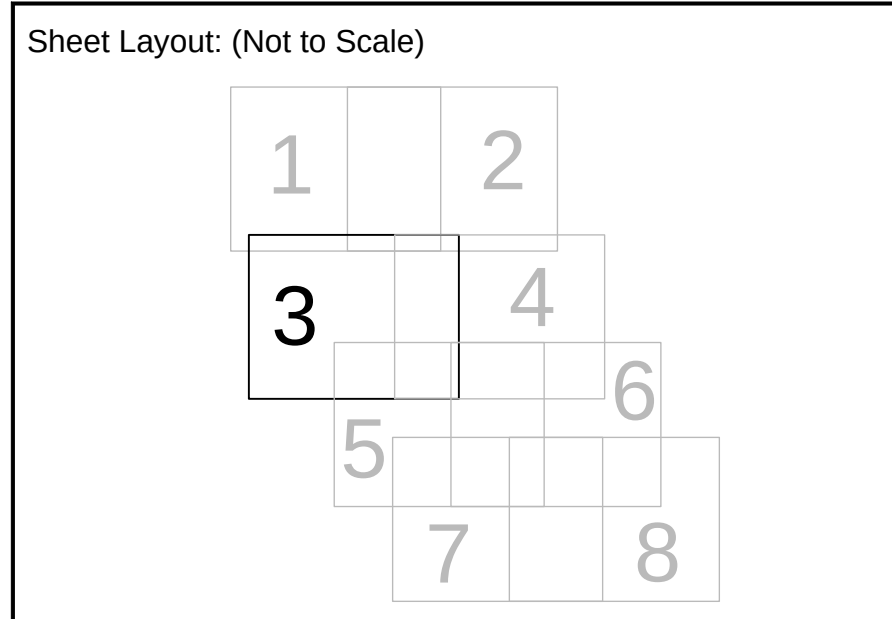

Pinewood Campus
Nine Mile Ride
Wokingham
RG40 3EW


Scale: 1:200	Sheet Size: A0	Sheet Number: 3	Date: August 2025		
Project Number: 36437		Rev: 1	Surveyed by: JL	Checked by: AG	Approved by: NS

mksurveys

www.mksurveys.com www.surveys4bim.co.uk

Head Office: Milton Keynes, UK t: 01908 566661 e: enquiries@mksurveys.co.uk

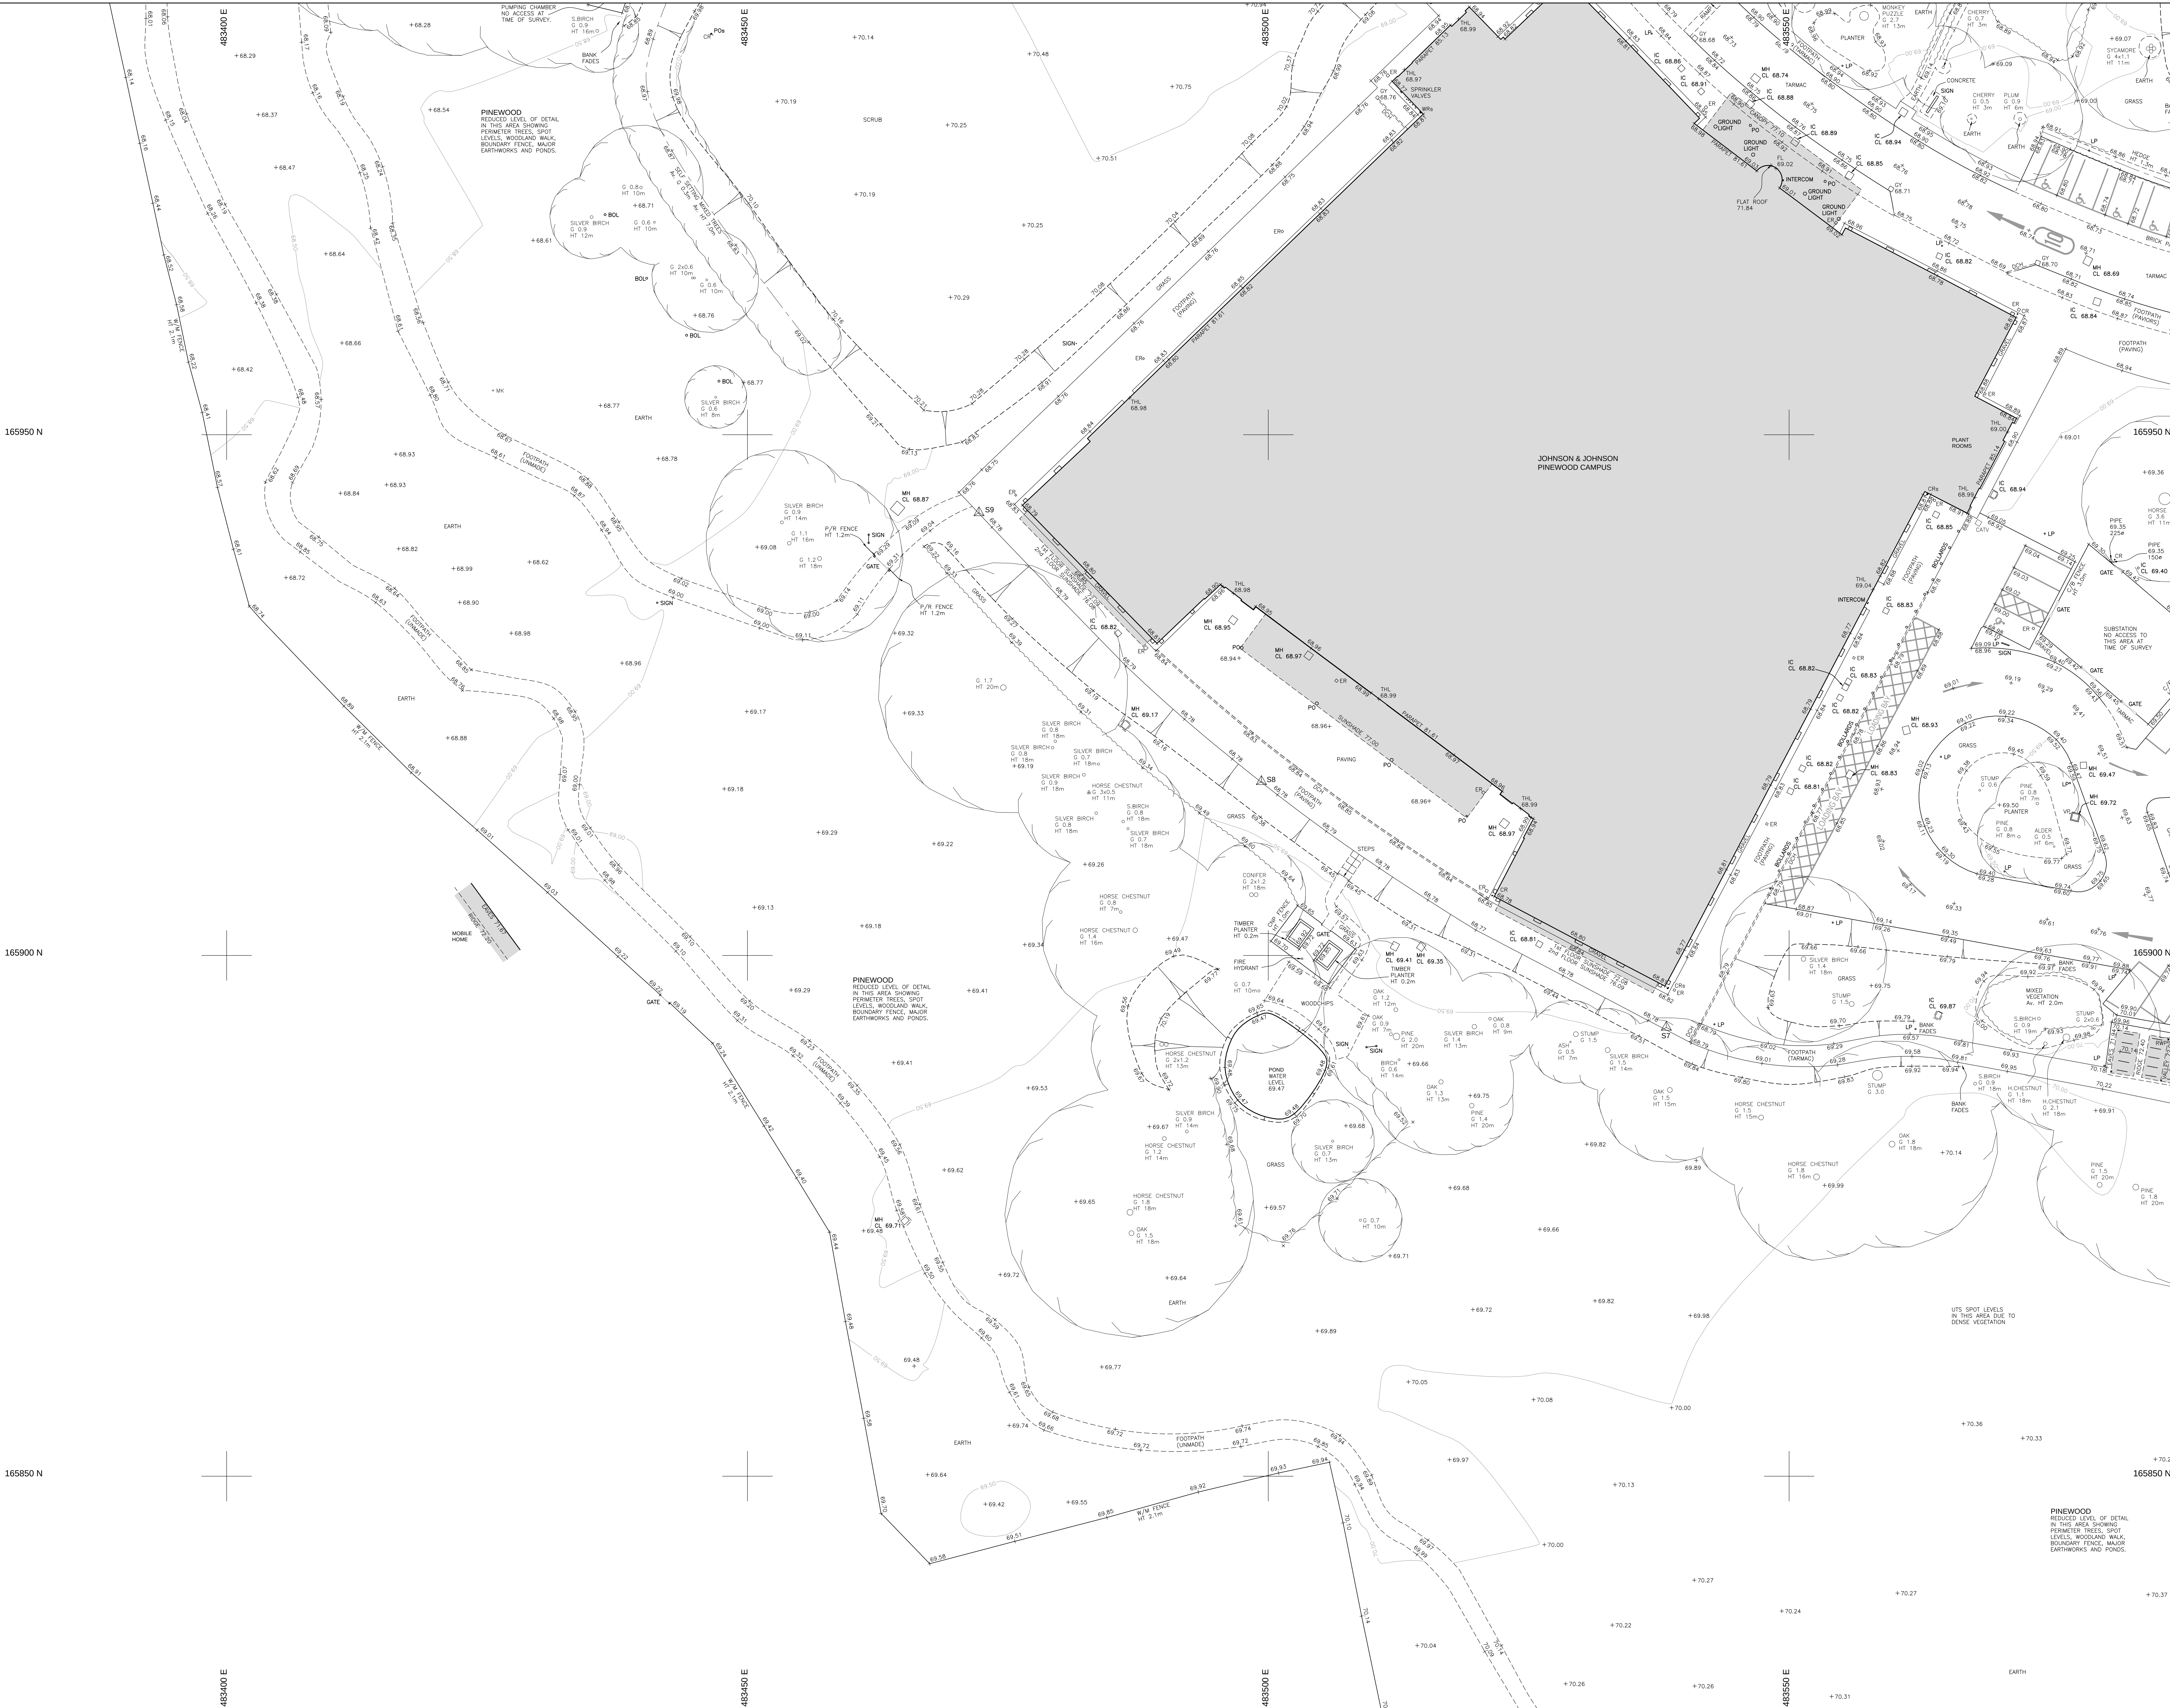

- Notes:
- GRID AND LEVELS BASED ON ORDNANCE DATUM, DERIVED FROM THE NATIONAL GRID NETWORK. LOCAL SCALE FACTOR 0.9998 APPLIED.
 - TREE AND HEDGE SPECIES HAVE BEEN IDENTIFIED AS ACCURATELY AS POSSIBLE BUT SHOULD BE CROSS CHECKED IN CRITICAL AREAS.

Coordinate Table				
Station	Description	Easting	Northing	Level
S1	Road Nail	483777.543	165877.098	71.535
S2	Road Nail	483750.538	165761.530	70.510
S3	Road Nail	483743.235	165831.428	69.185
S4	Road Nail	483716.111	165877.596	68.926
S5	Road Nail	483660.592	165879.829	69.470
S6	Road Nail	483618.735	165886.964	69.933
S7	Road Nail	483528.214	165893.098	68.770
S8	Road Nail	483499.341	165916.693	68.776
S9	Road Nail	483472.228	165942.508	68.777
S10	Road Nail	483526.587	166000.744	68.770
S11	Road Nail	483620.154	165710.256	70.566
S12	Road Nail	483505.135	166035.584	68.562
S13	Road Nail	483526.502	166087.776	67.275
S14	Road Nail	483591.923	166078.508	67.380
S15	Road Nail	483619.956	166038.125	67.966
S16	Road Nail	483627.862	166000.694	68.529
S101	Road Nail	483602.204	165956.642	68.981
S102	Road Nail	483663.984	165954.153	68.687
S161	Road Nail	483638.626	166030.719	67.605
S162	Road Nail	483651.451	166052.778	67.583



TOPOGRAPHICAL KEY

GENERAL ABBREVIATIONS

ADU
AV
ED
BL
BO
BK
BR
CB
CD
CE
CF
CH
CI
CL
CM
CN
CO
CP
CR
CS
CT

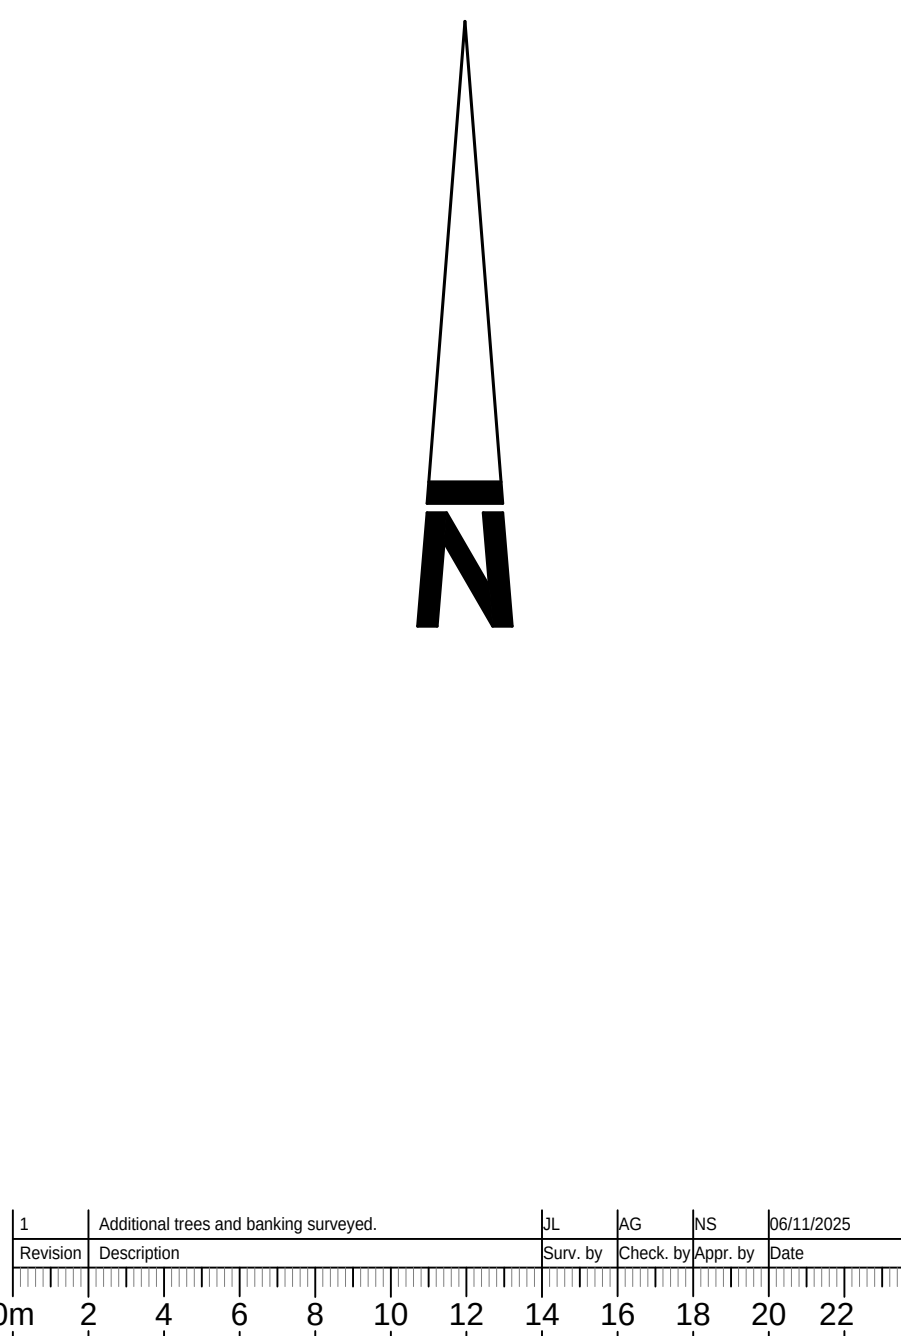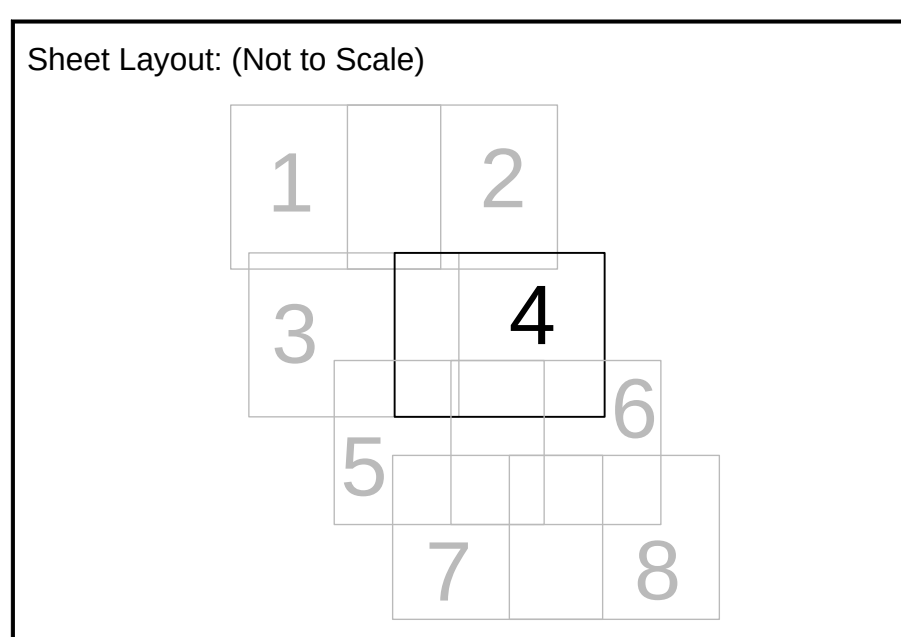

dandara







Pinewood Campus
Nine Mile Ride
Wokingham
RG40 3EW






Scale: 1:200
Sheet Size: A0
Sheet Number: 4
Date: August 2025


Project Number: 36437
Rev: 1
Survised by: JL
Checked by: AG
Approved by: NS

mksurveys

www.mksurveys.com
www.survey54dm.co.uk
Head Office: Milton Keynes T: 01908 565561 E: mail@mksurveys.co.uk

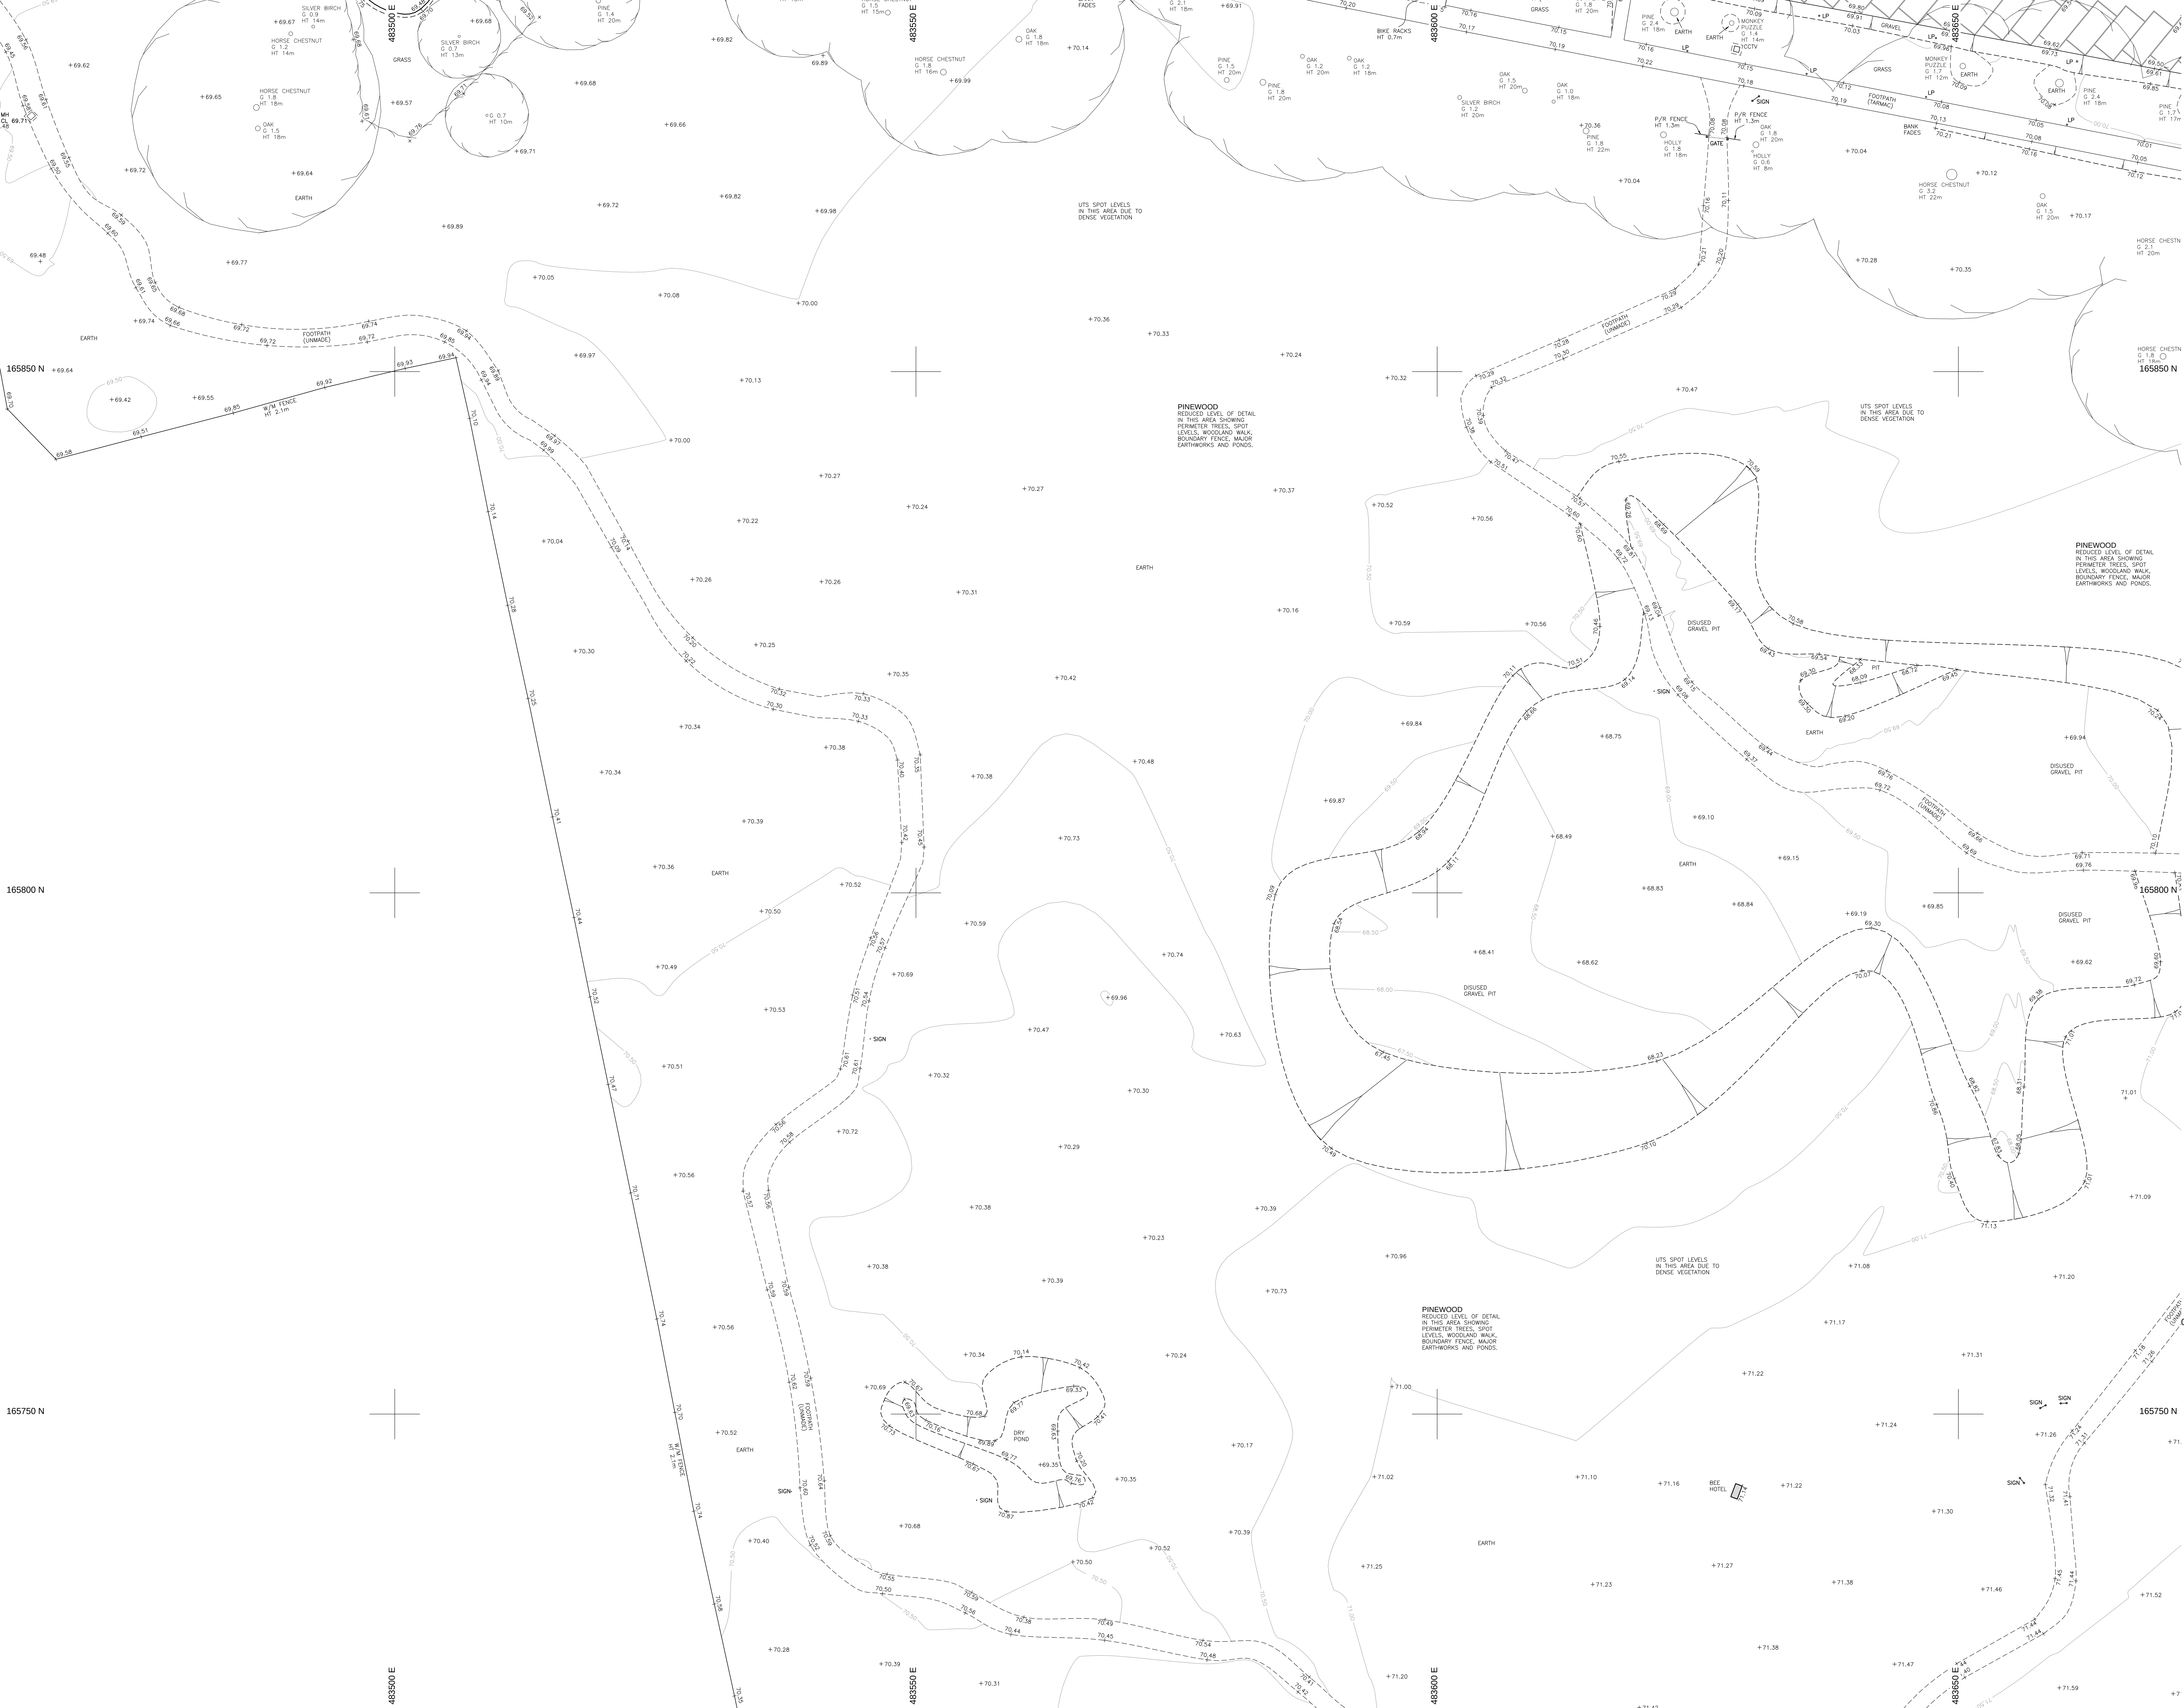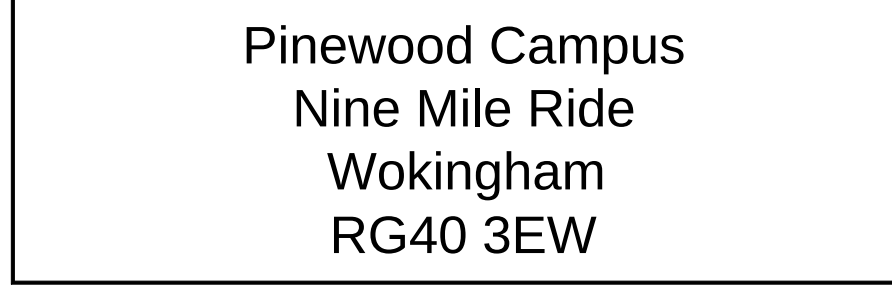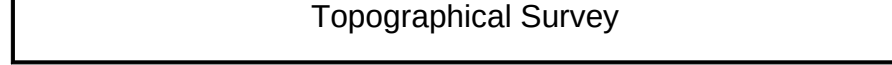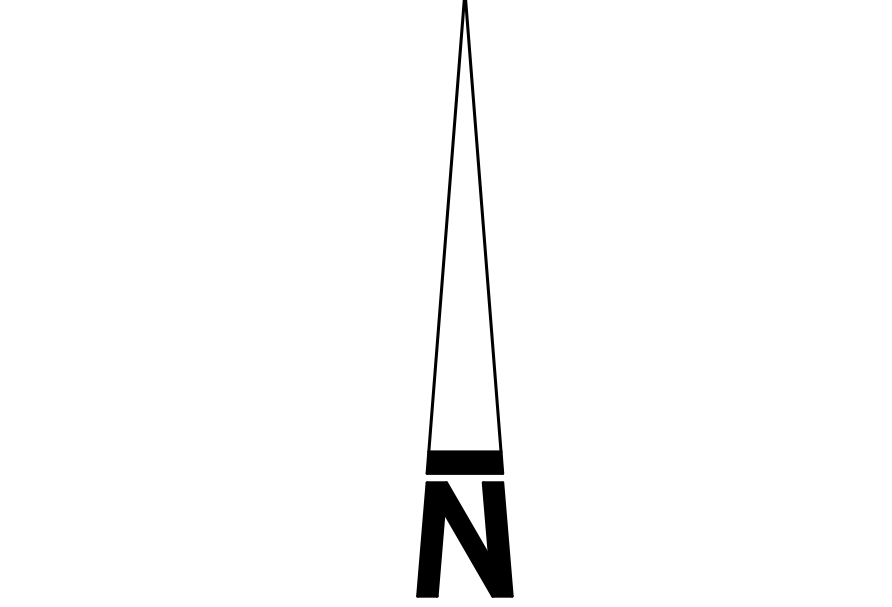
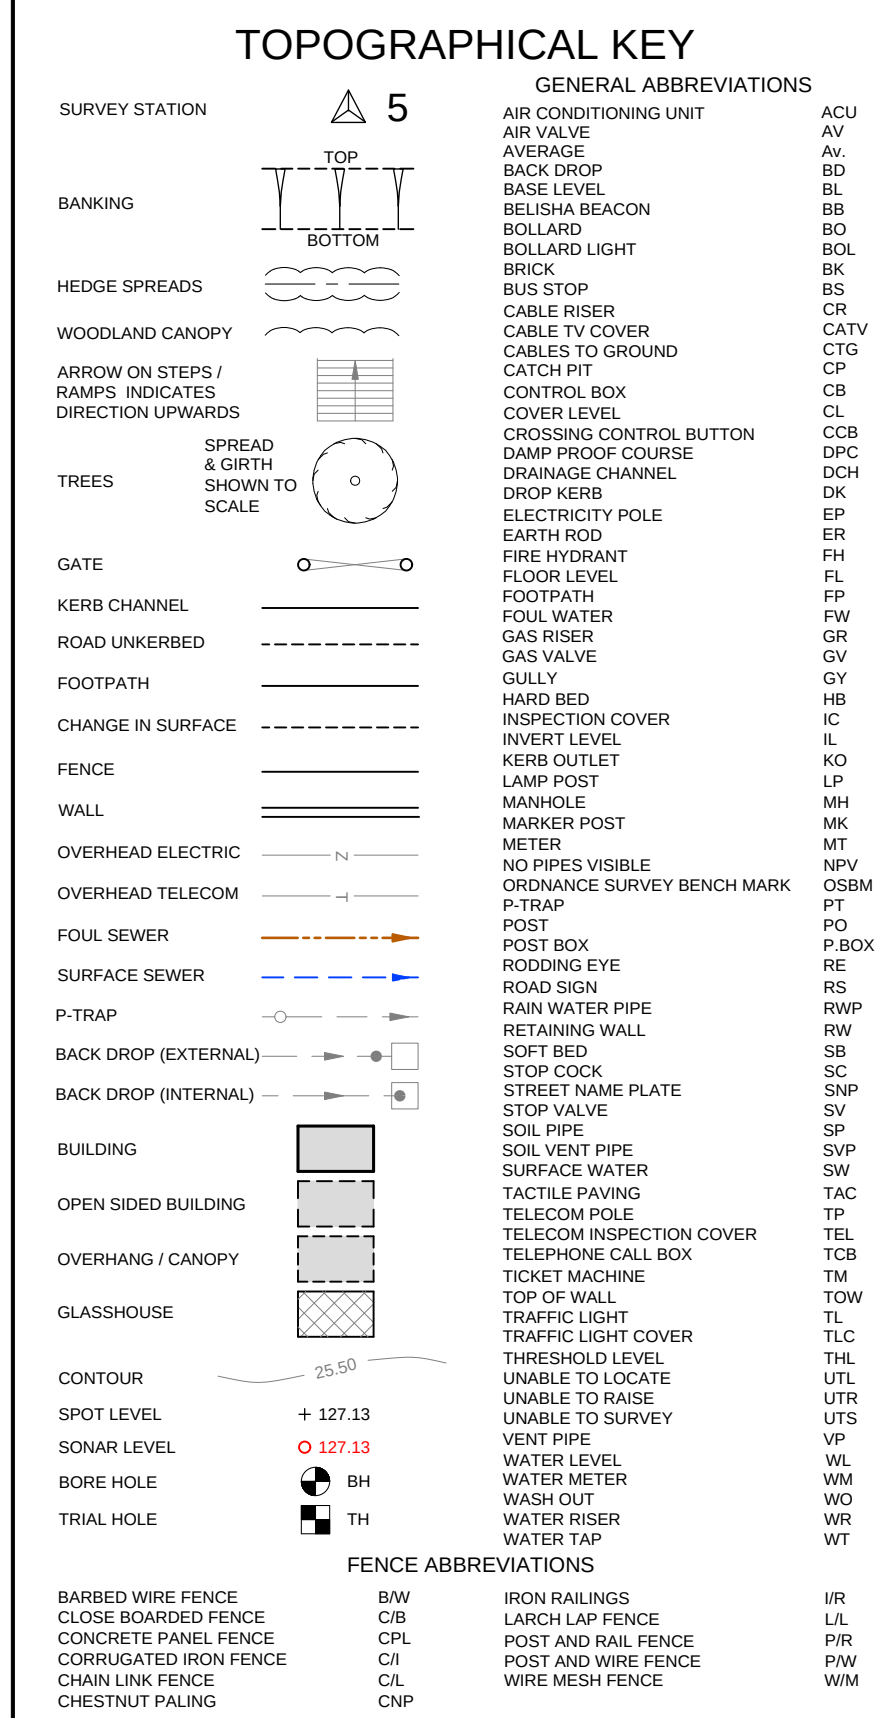
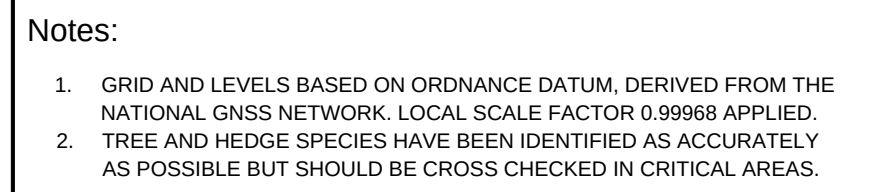


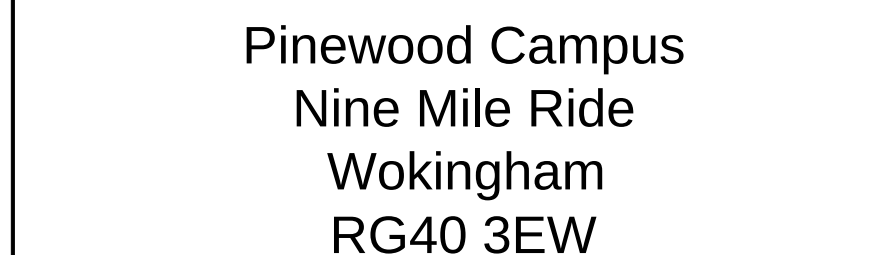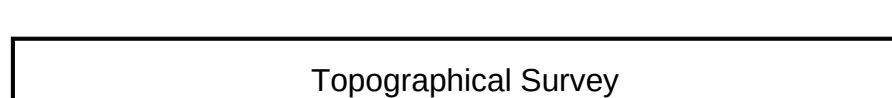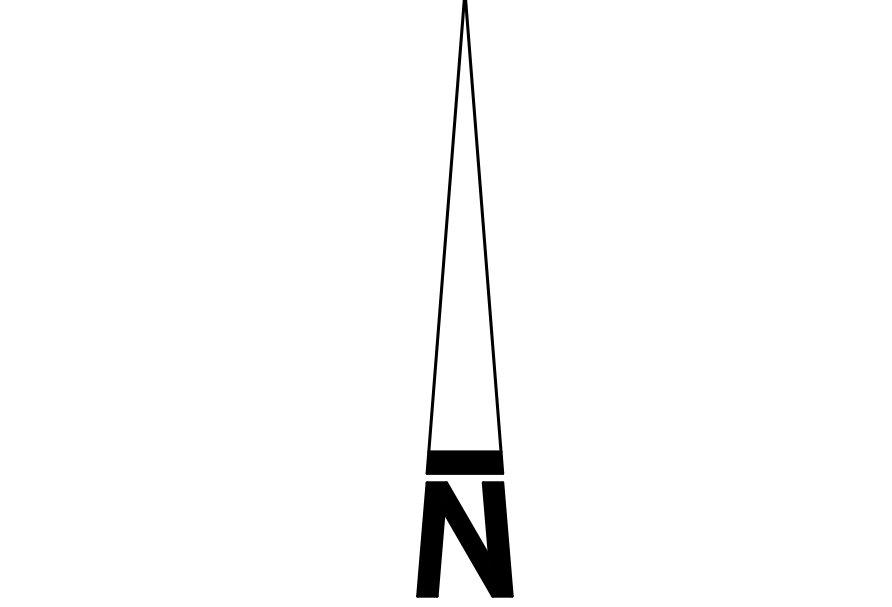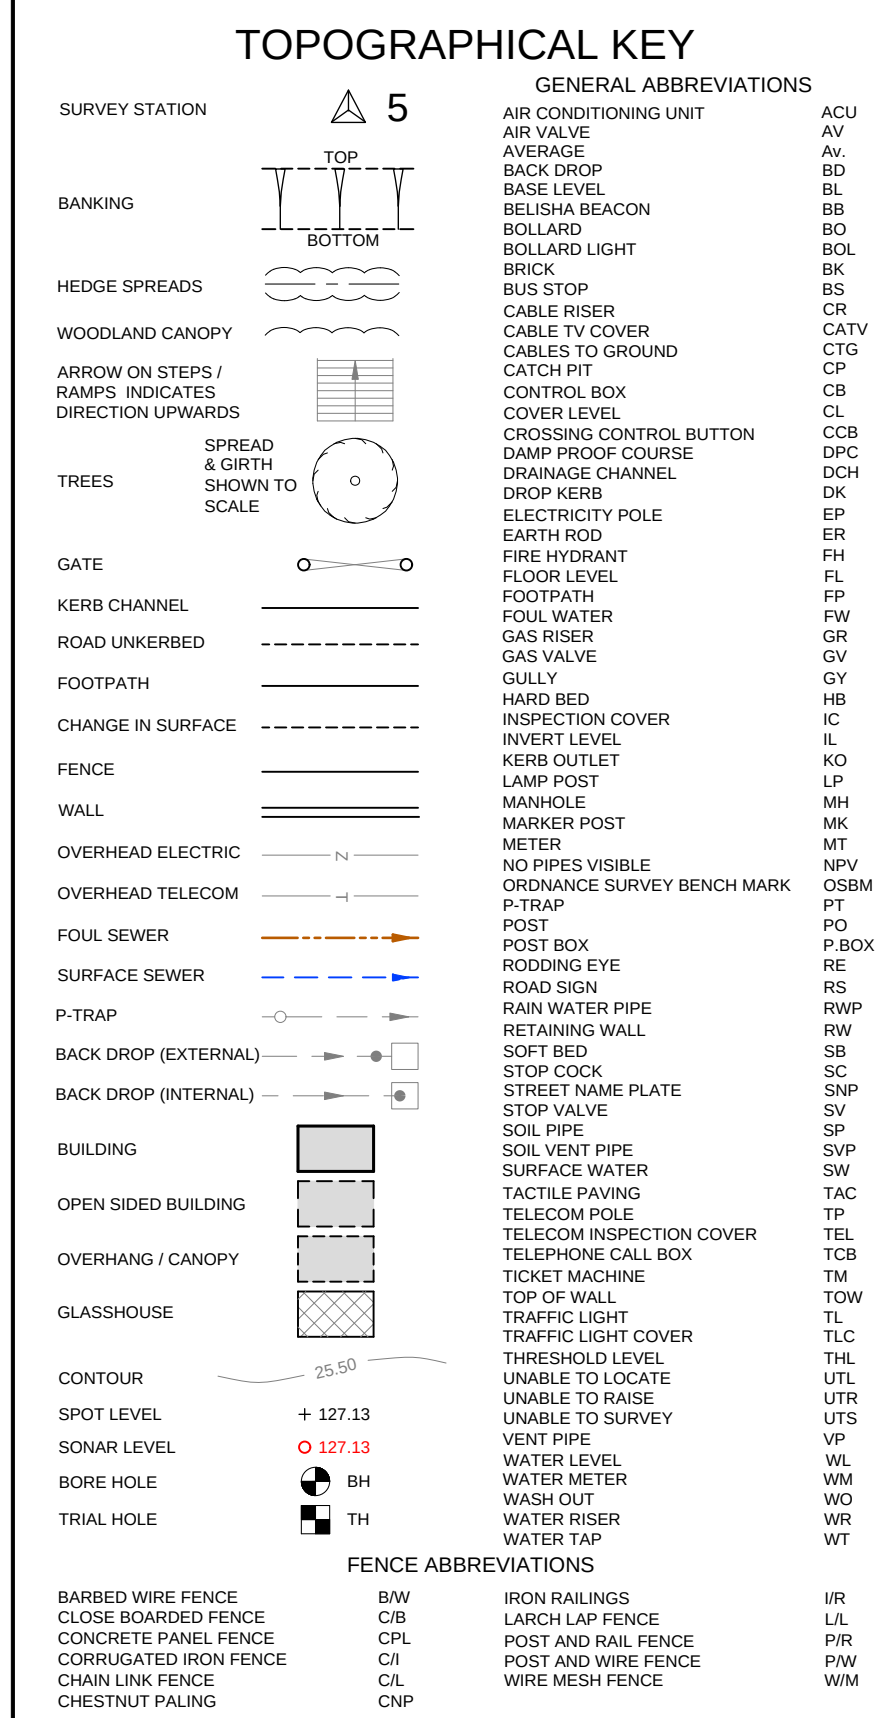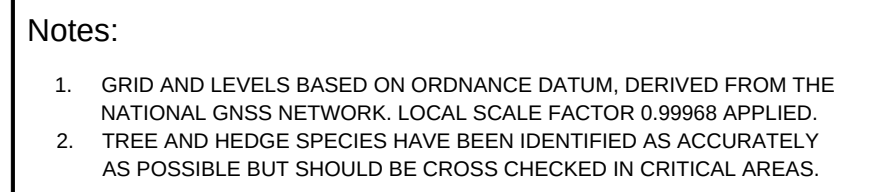

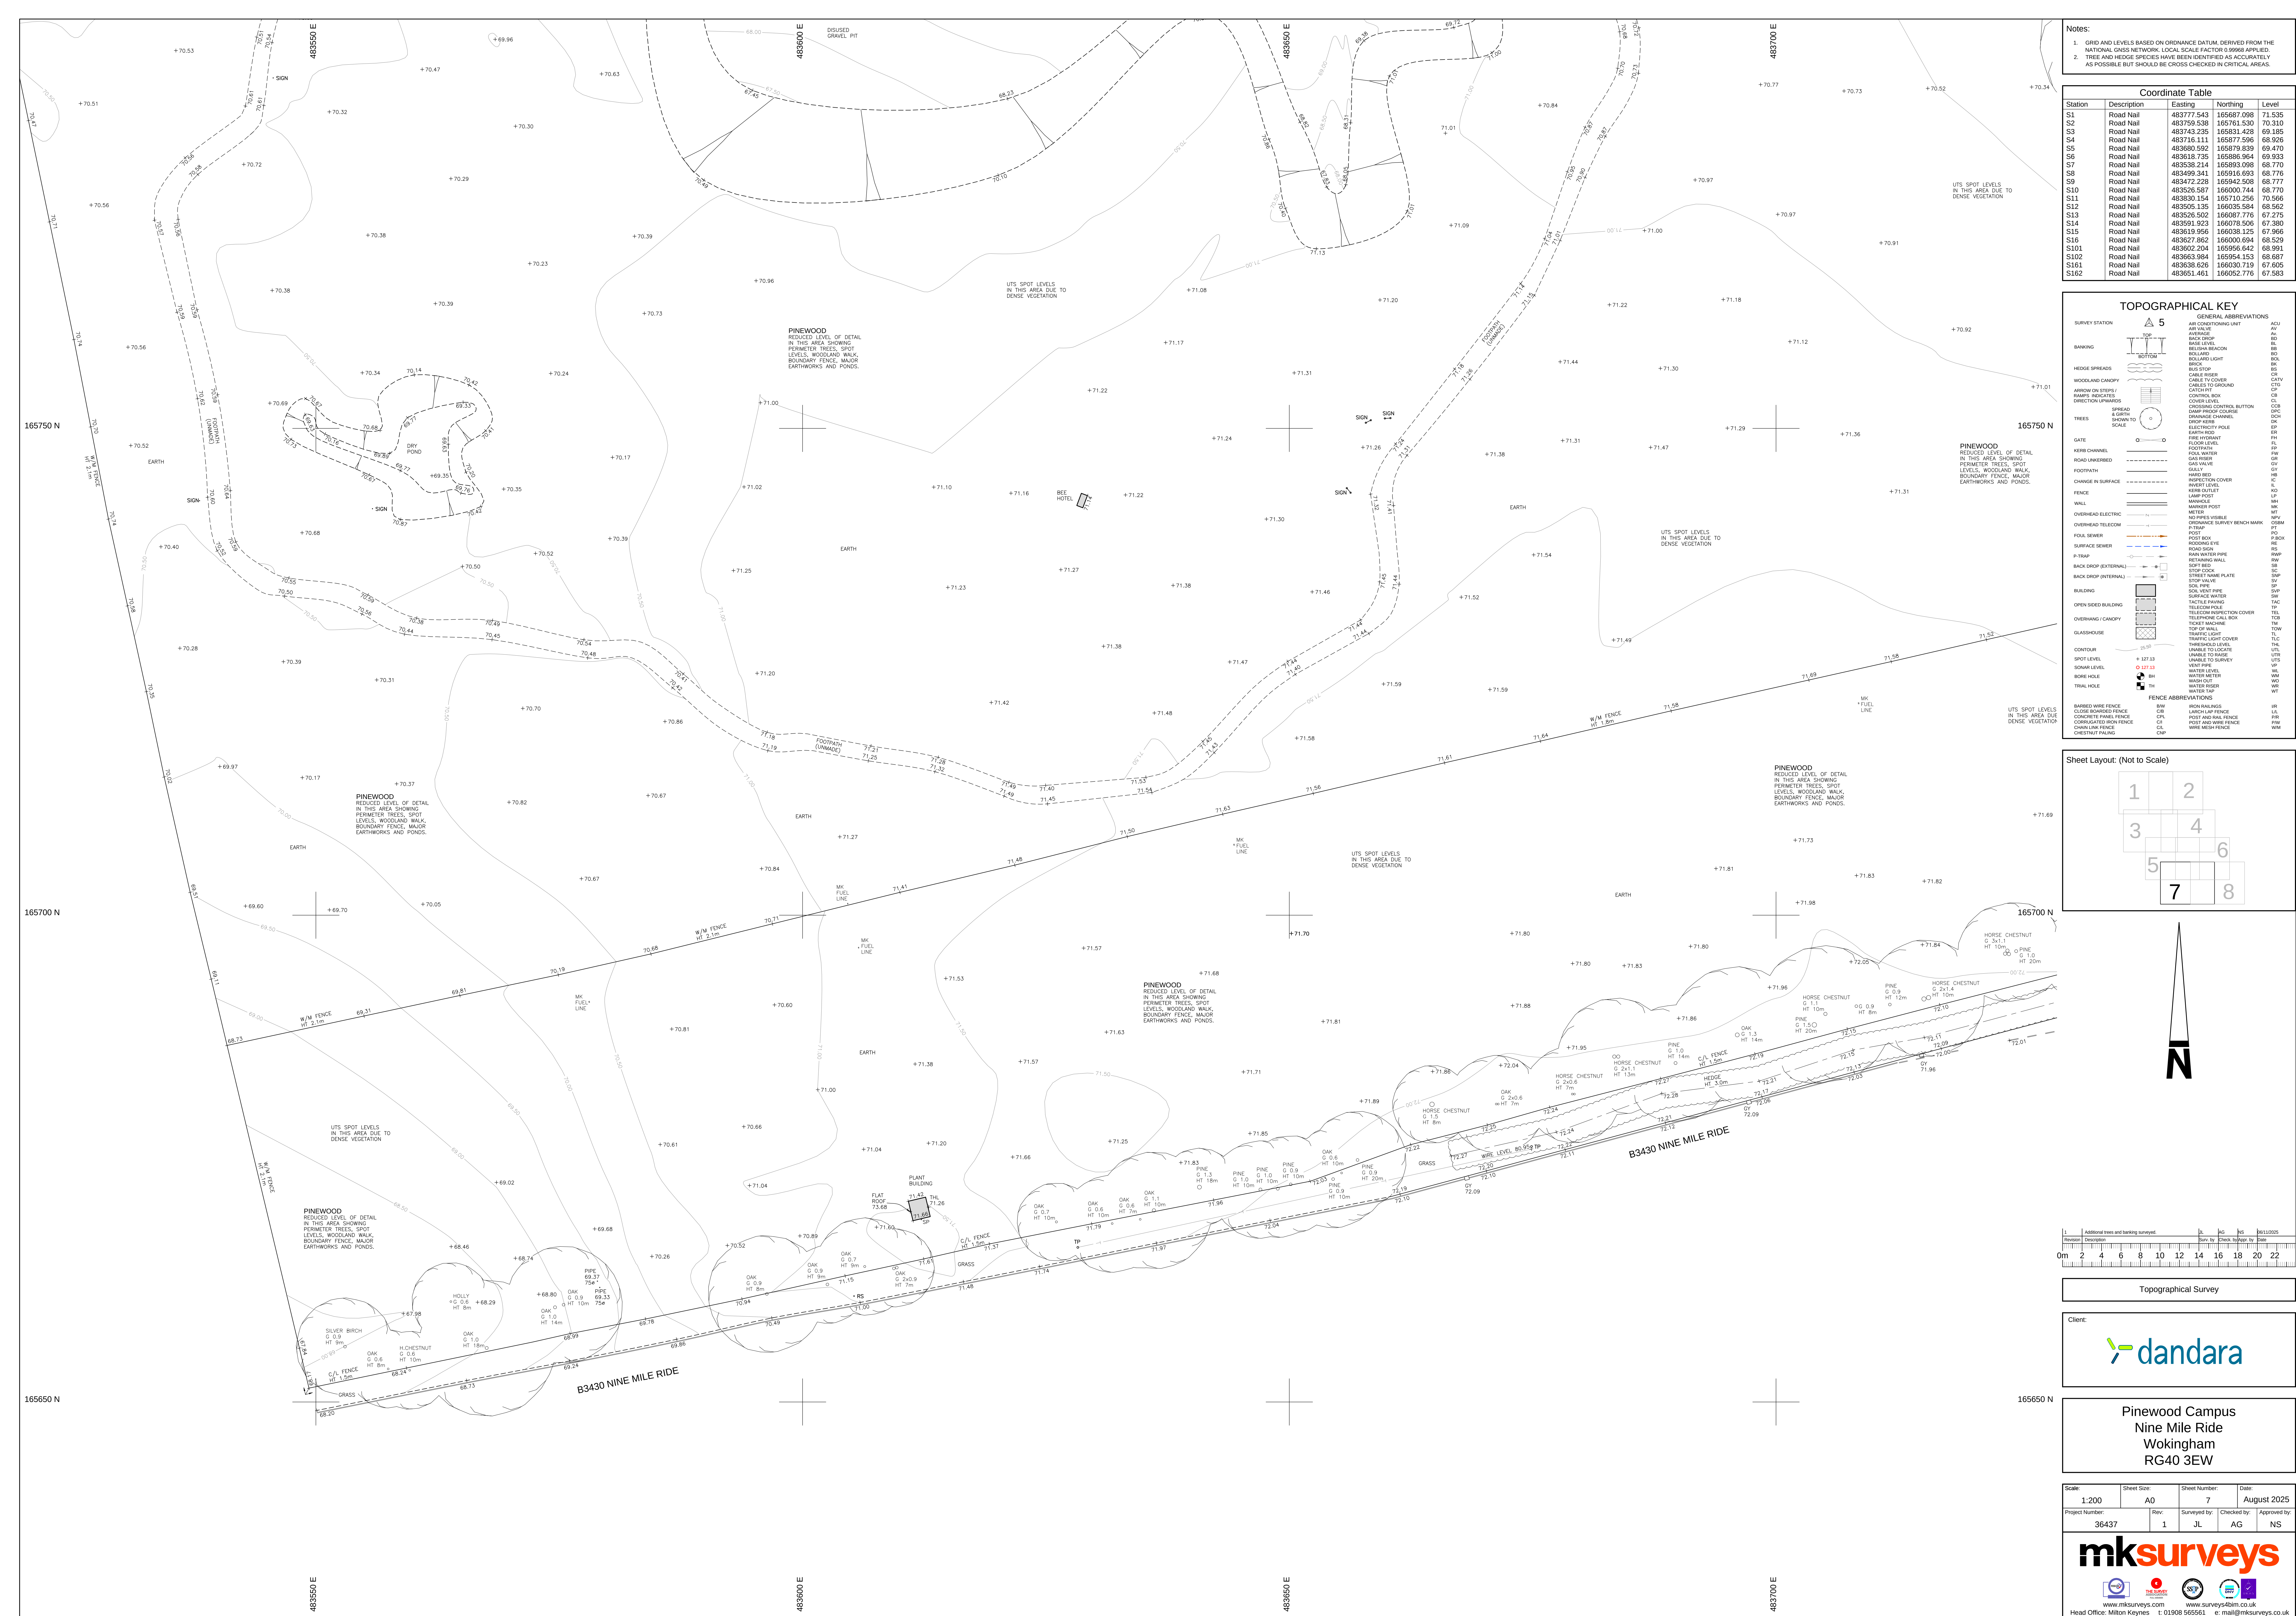

- Notes:**
1. GRID AND LEVELS BASED ON ORDNANCE DATUM, DERIVED FROM THE NATIONAL GNSS NETWORK. LOCAL SCALE FACTOR 0.99968 APPLIED.
 2. TREE AND HEDGE SPECIES HAVE BEEN IDENTIFIED AS ACCURATELY AS POSSIBLE BUT SHOULD BE CROSS CHECKED IN CRITICAL AREAS.

Coordinate Table				
Station	Description	Easting	Northing	Level

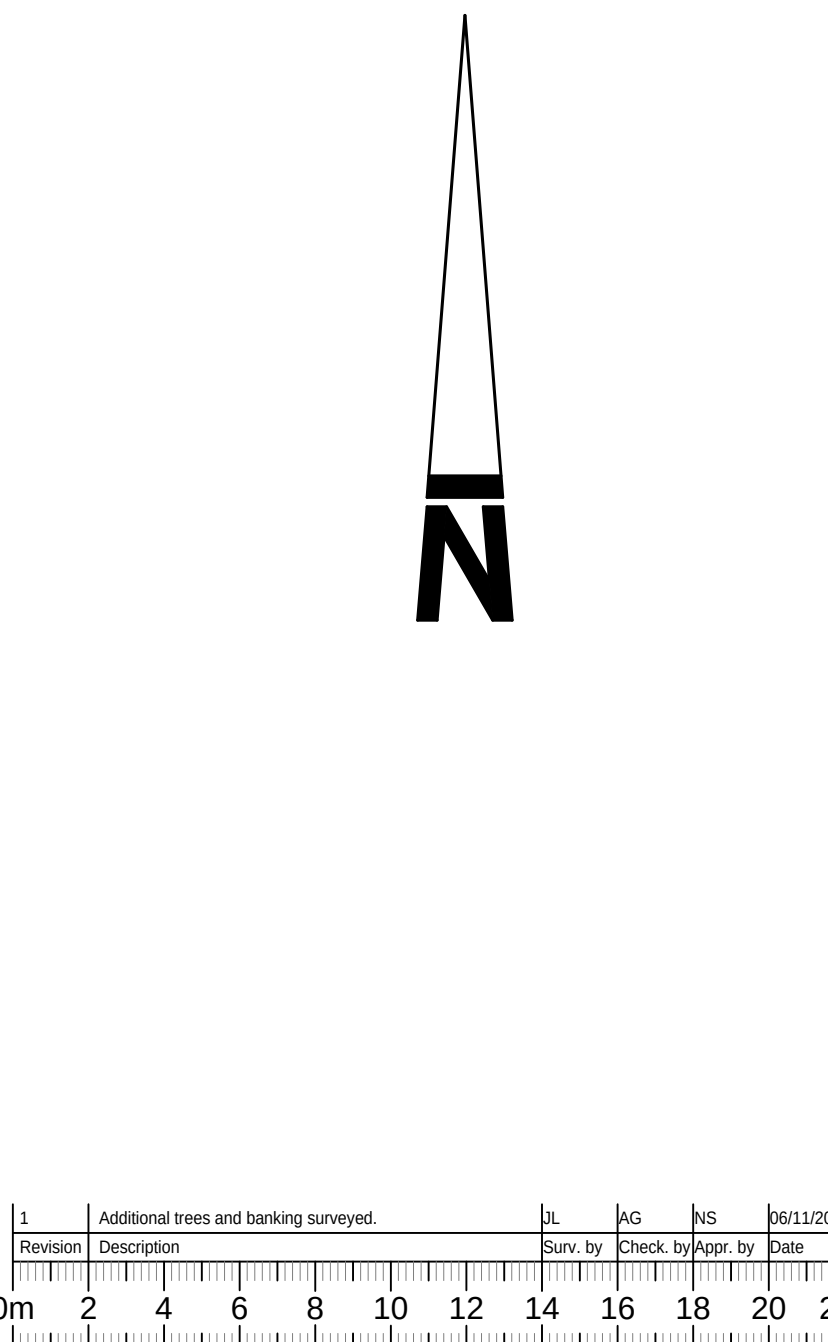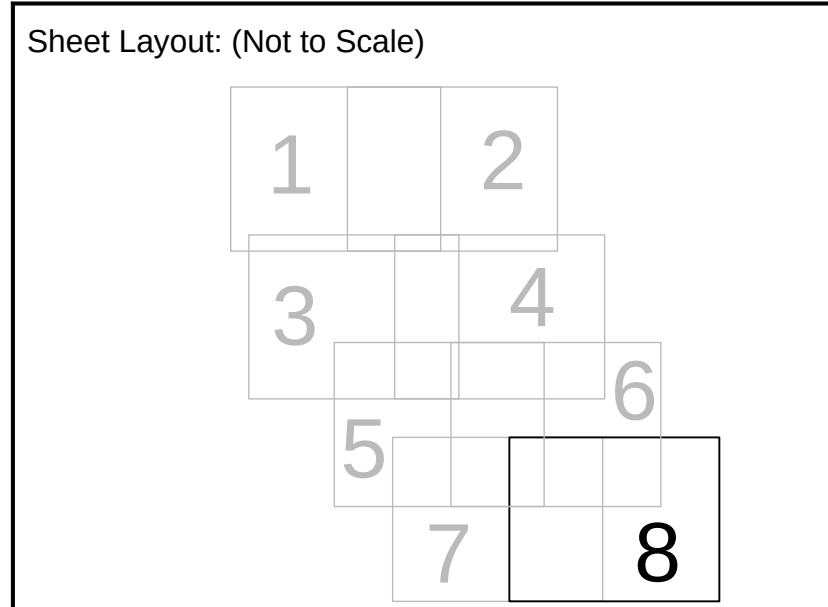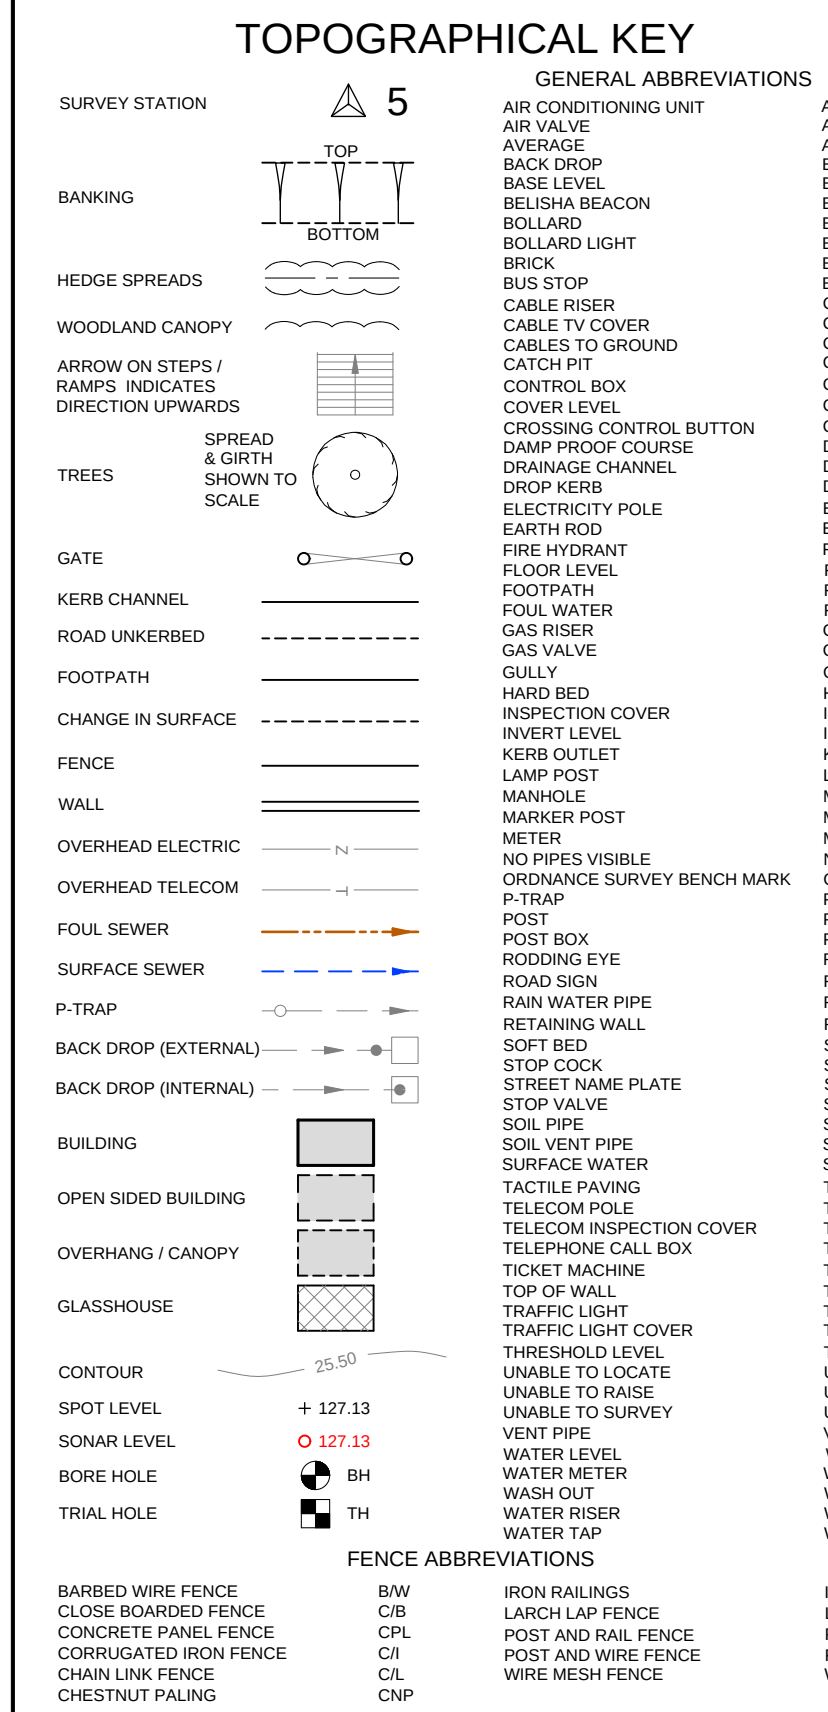

Topographical Survey

Client



Pinewood Campus
Nine Mile Ride
Wokingham
RG40 3EW

Project Number: 36437	Rev: 1	Surveyed by: JL	Checked by: AG

mksurveys

www.mksurveys.com www.surveys4bim.co.uk

Head Office: Milton Keynes t: 01908 565561 e: mail@mksurveys.com