Notes:
For planning application purposes only. Do not use for construction purpose. The contractor must verify all dimensions on site before any work on shop drawings.
McBains Ltd copyright

BIM Transmittal Disclaimer

McBains Ltd makes no express or implied warranties with respect to the character, function, or capabilities of the data (inclusive of 3rd party data incorporated within), or the suitability of the data for any particular purpose beyond those originally intended by McBains Ltd. Please refer to our standard terms and conditions for further details.

Key - Gardens

- Private Garden
- Amenity for Apartments
- Balconies
- 10 Garden Depth (m)
- 50 Garden Area (sq.m.)

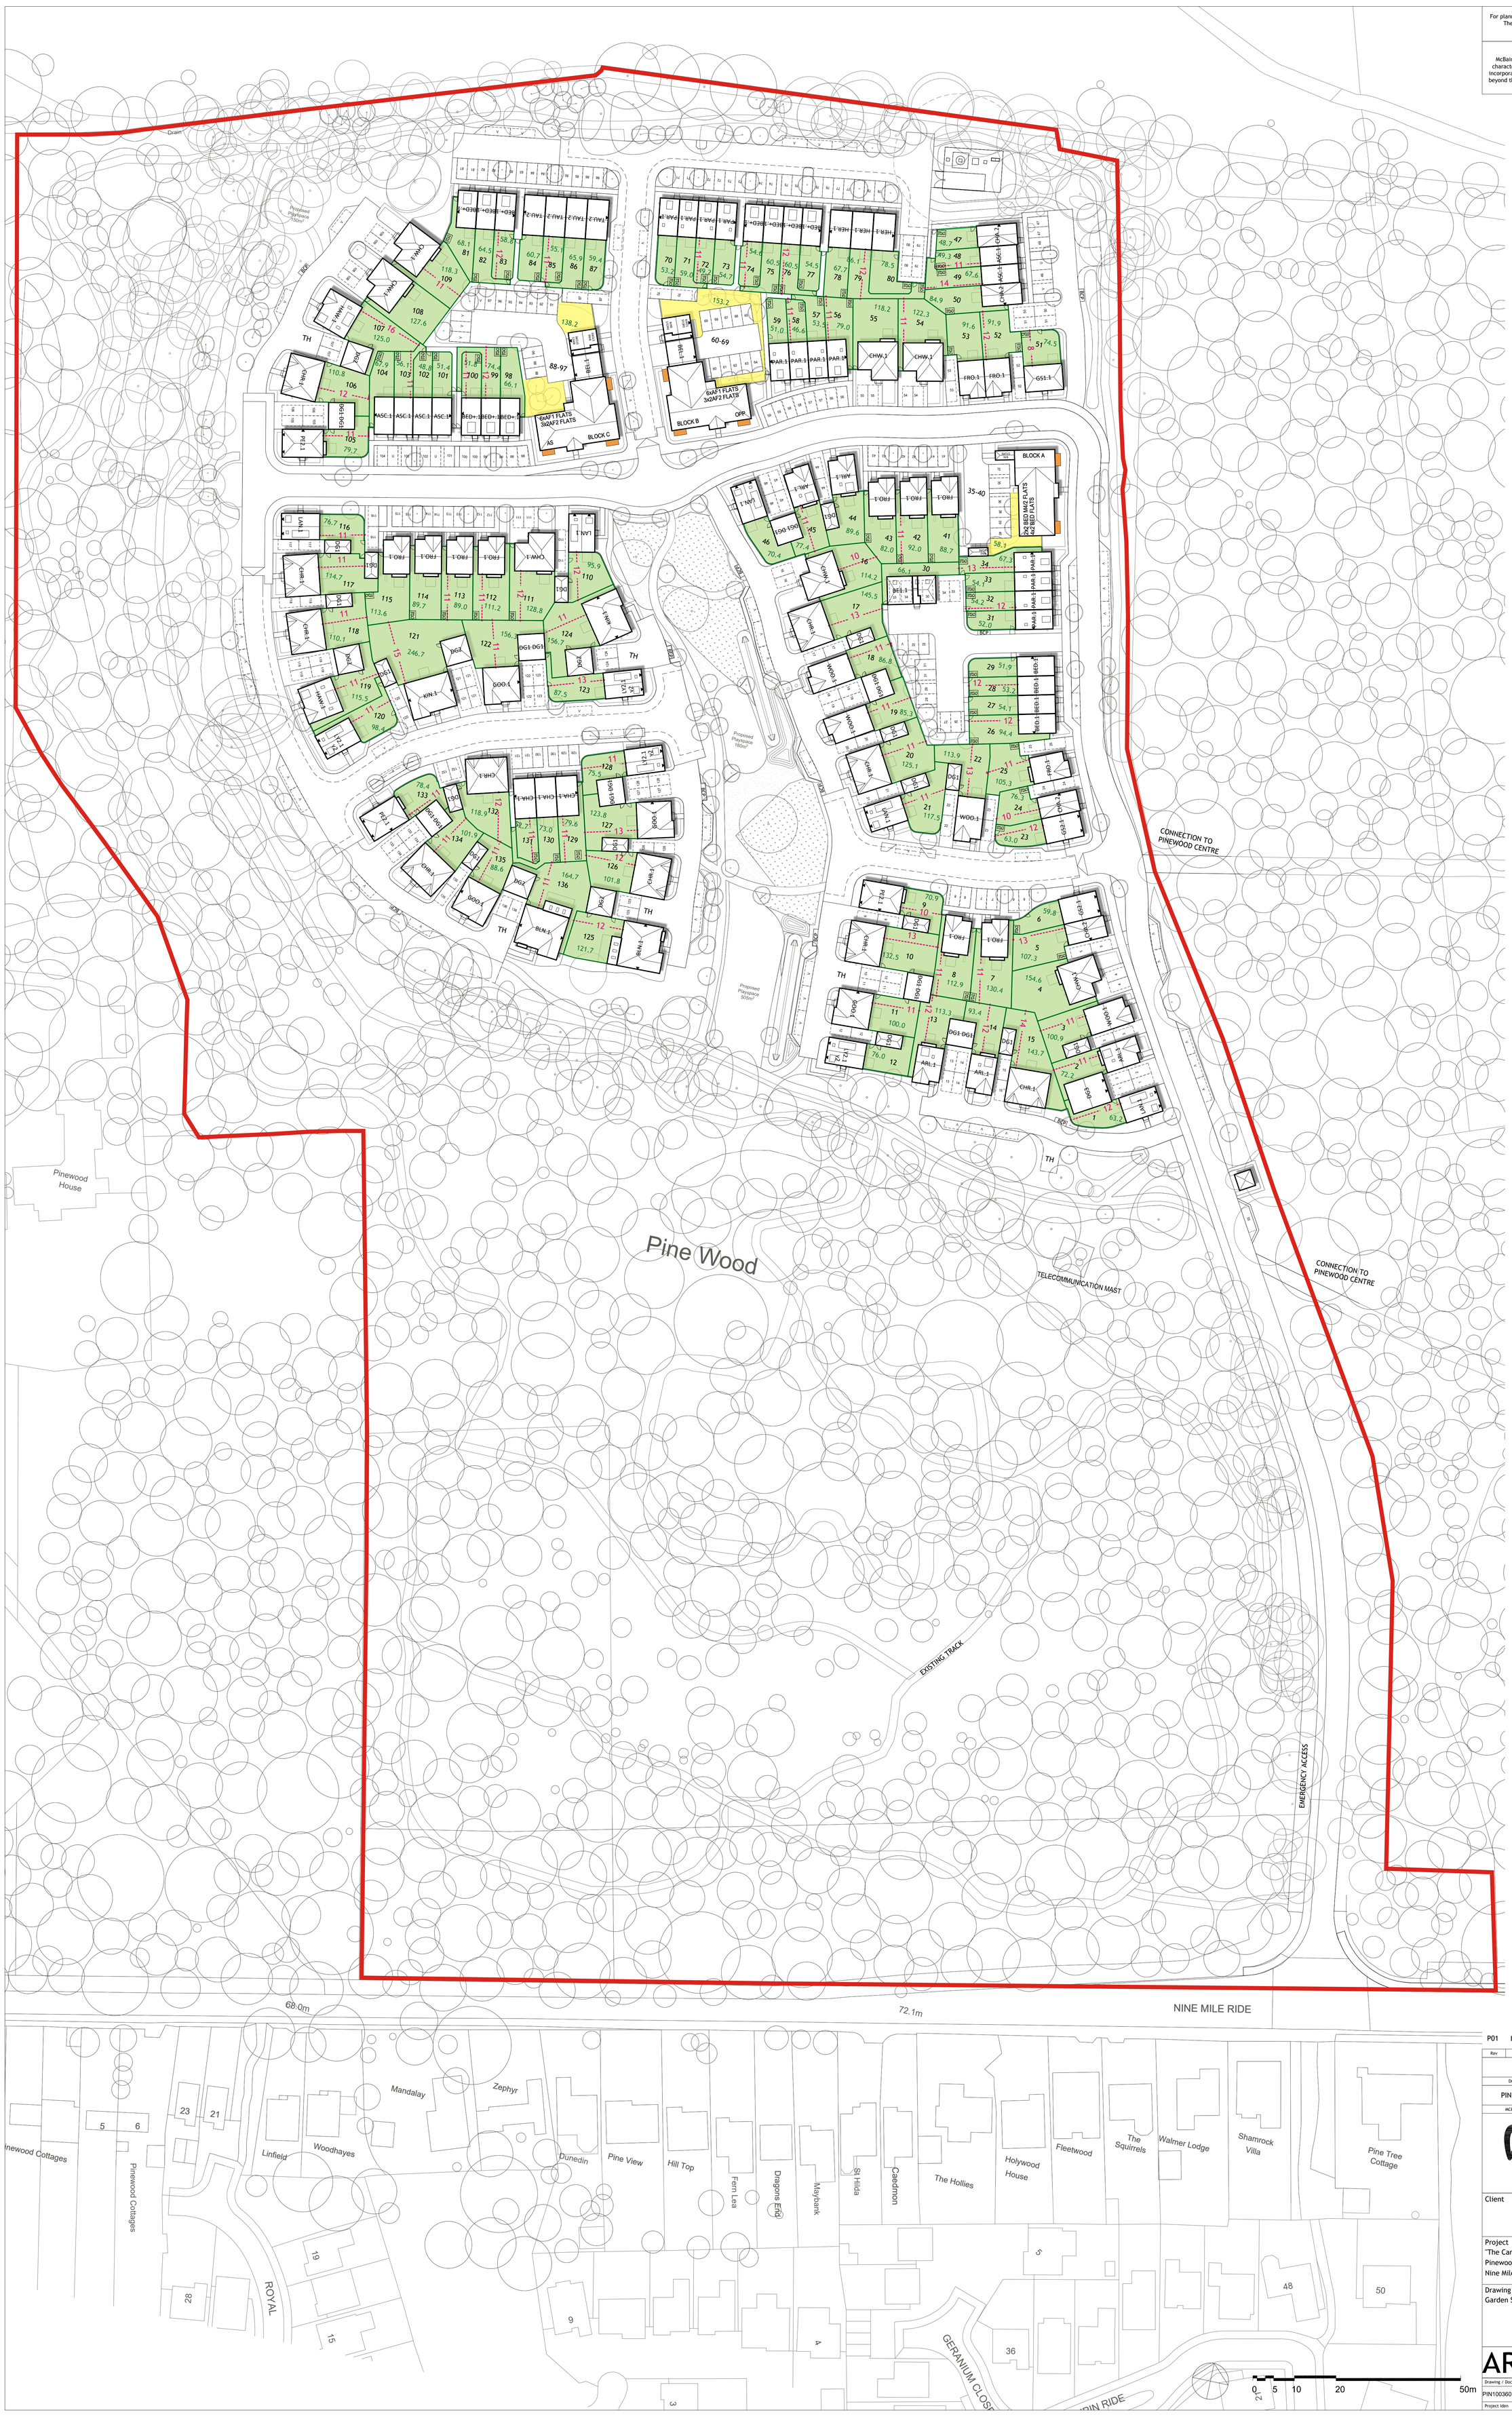

Rev	Rev Description	Rev Date	Drawn By	Reviewed By
P01	Issued for planning	17.03.26	ZP	EC

Drawn by	Reviewed by	Approved by
ZP	EC	EC
MCB Number	Date created	Scale @ A0
PIN100360	FEB '26	1:500@A0

McBains Ltd
5th Fl, 26 Finsbury Square London EC2A 1DS
+44 (0)20 7786 7900 mcbains.co.uk

Client
dandara

Project
"The Canopies"
Pinewood Campus
Nine Mile Ride - Wokingham

Drawing Title
Garden Sizes Plan

ARCHITECTURE

Drawing / Document Reference								Status	
PIN100360 -	MCB -	ZZ -	ZZ -	DR -	A -	0234		D5 -	P01
Project Iden	Originator	Zone	Level	Type	Discipline	Number		Suitability	Revision