




Datum 50m  
Street Elevation A-A  
scale 1:200




Datum 50m  
Street Elevation B-B  
scale 1:200

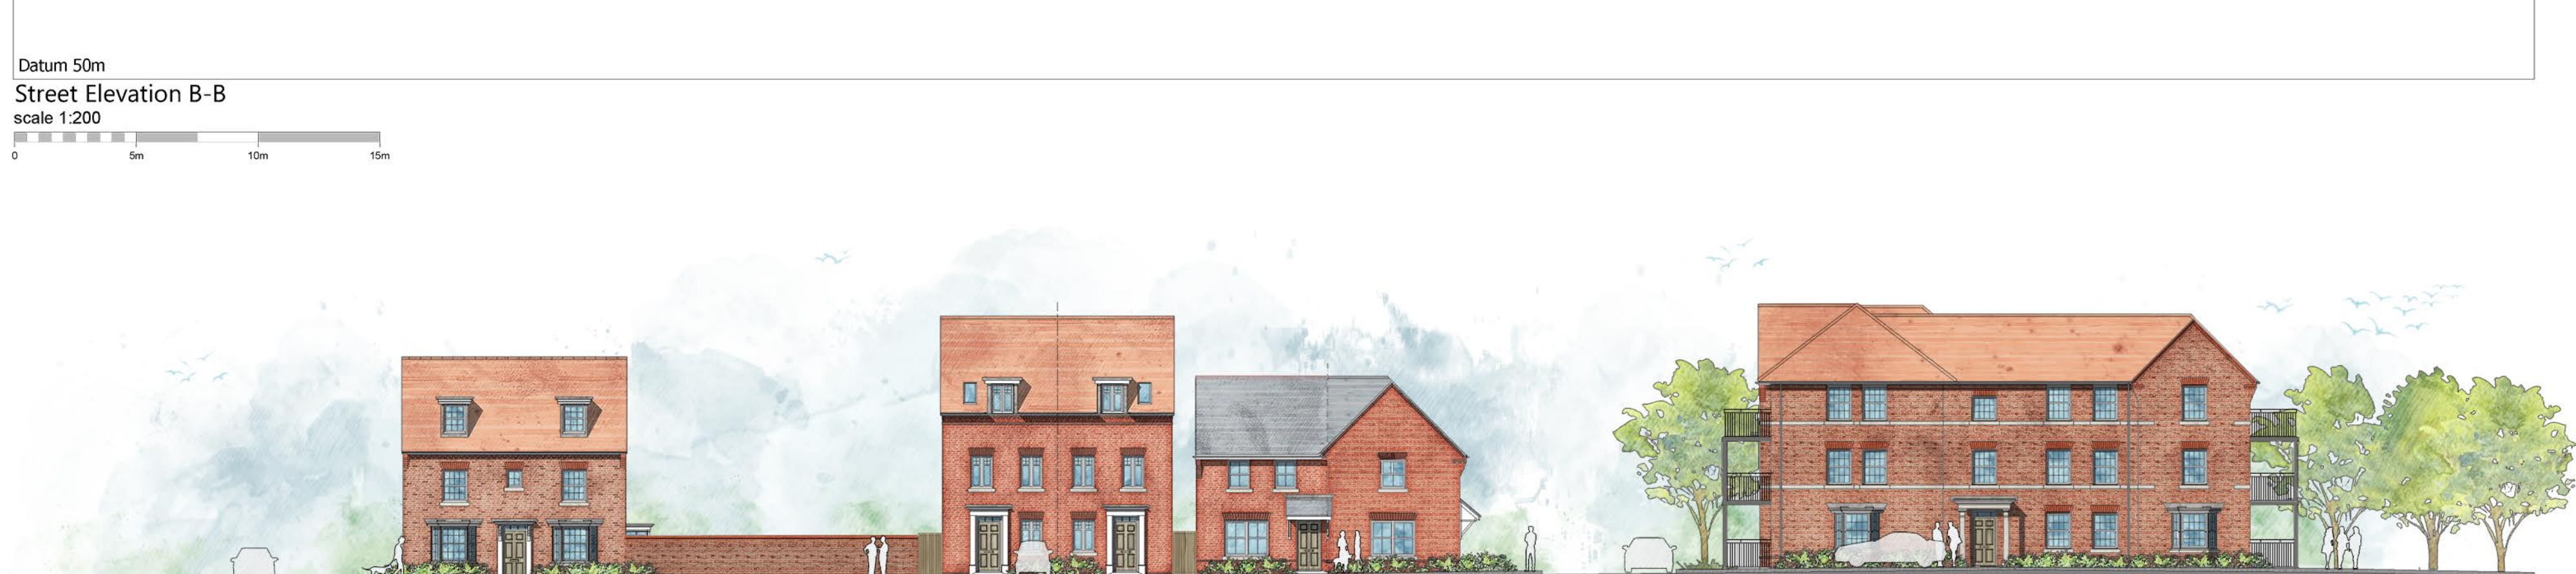


Datum 50m  
Street Elevation C-C  
scale 1:200




Datum 50m  
Street Elevation D-D  
scale 1:200

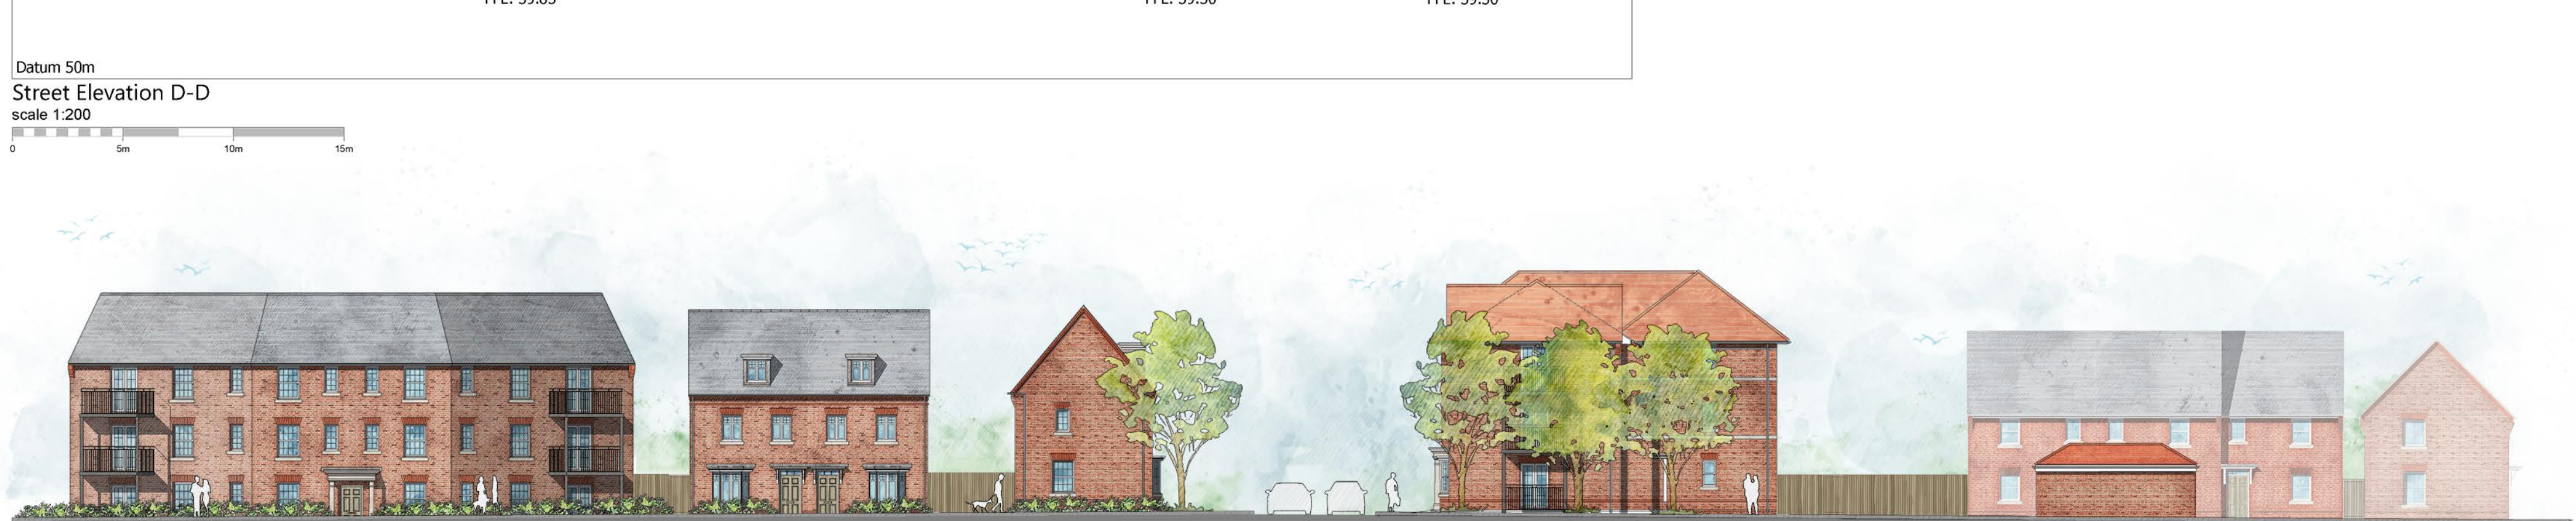

Datum 50m  
Street Elevation E-E  
scale 1:200

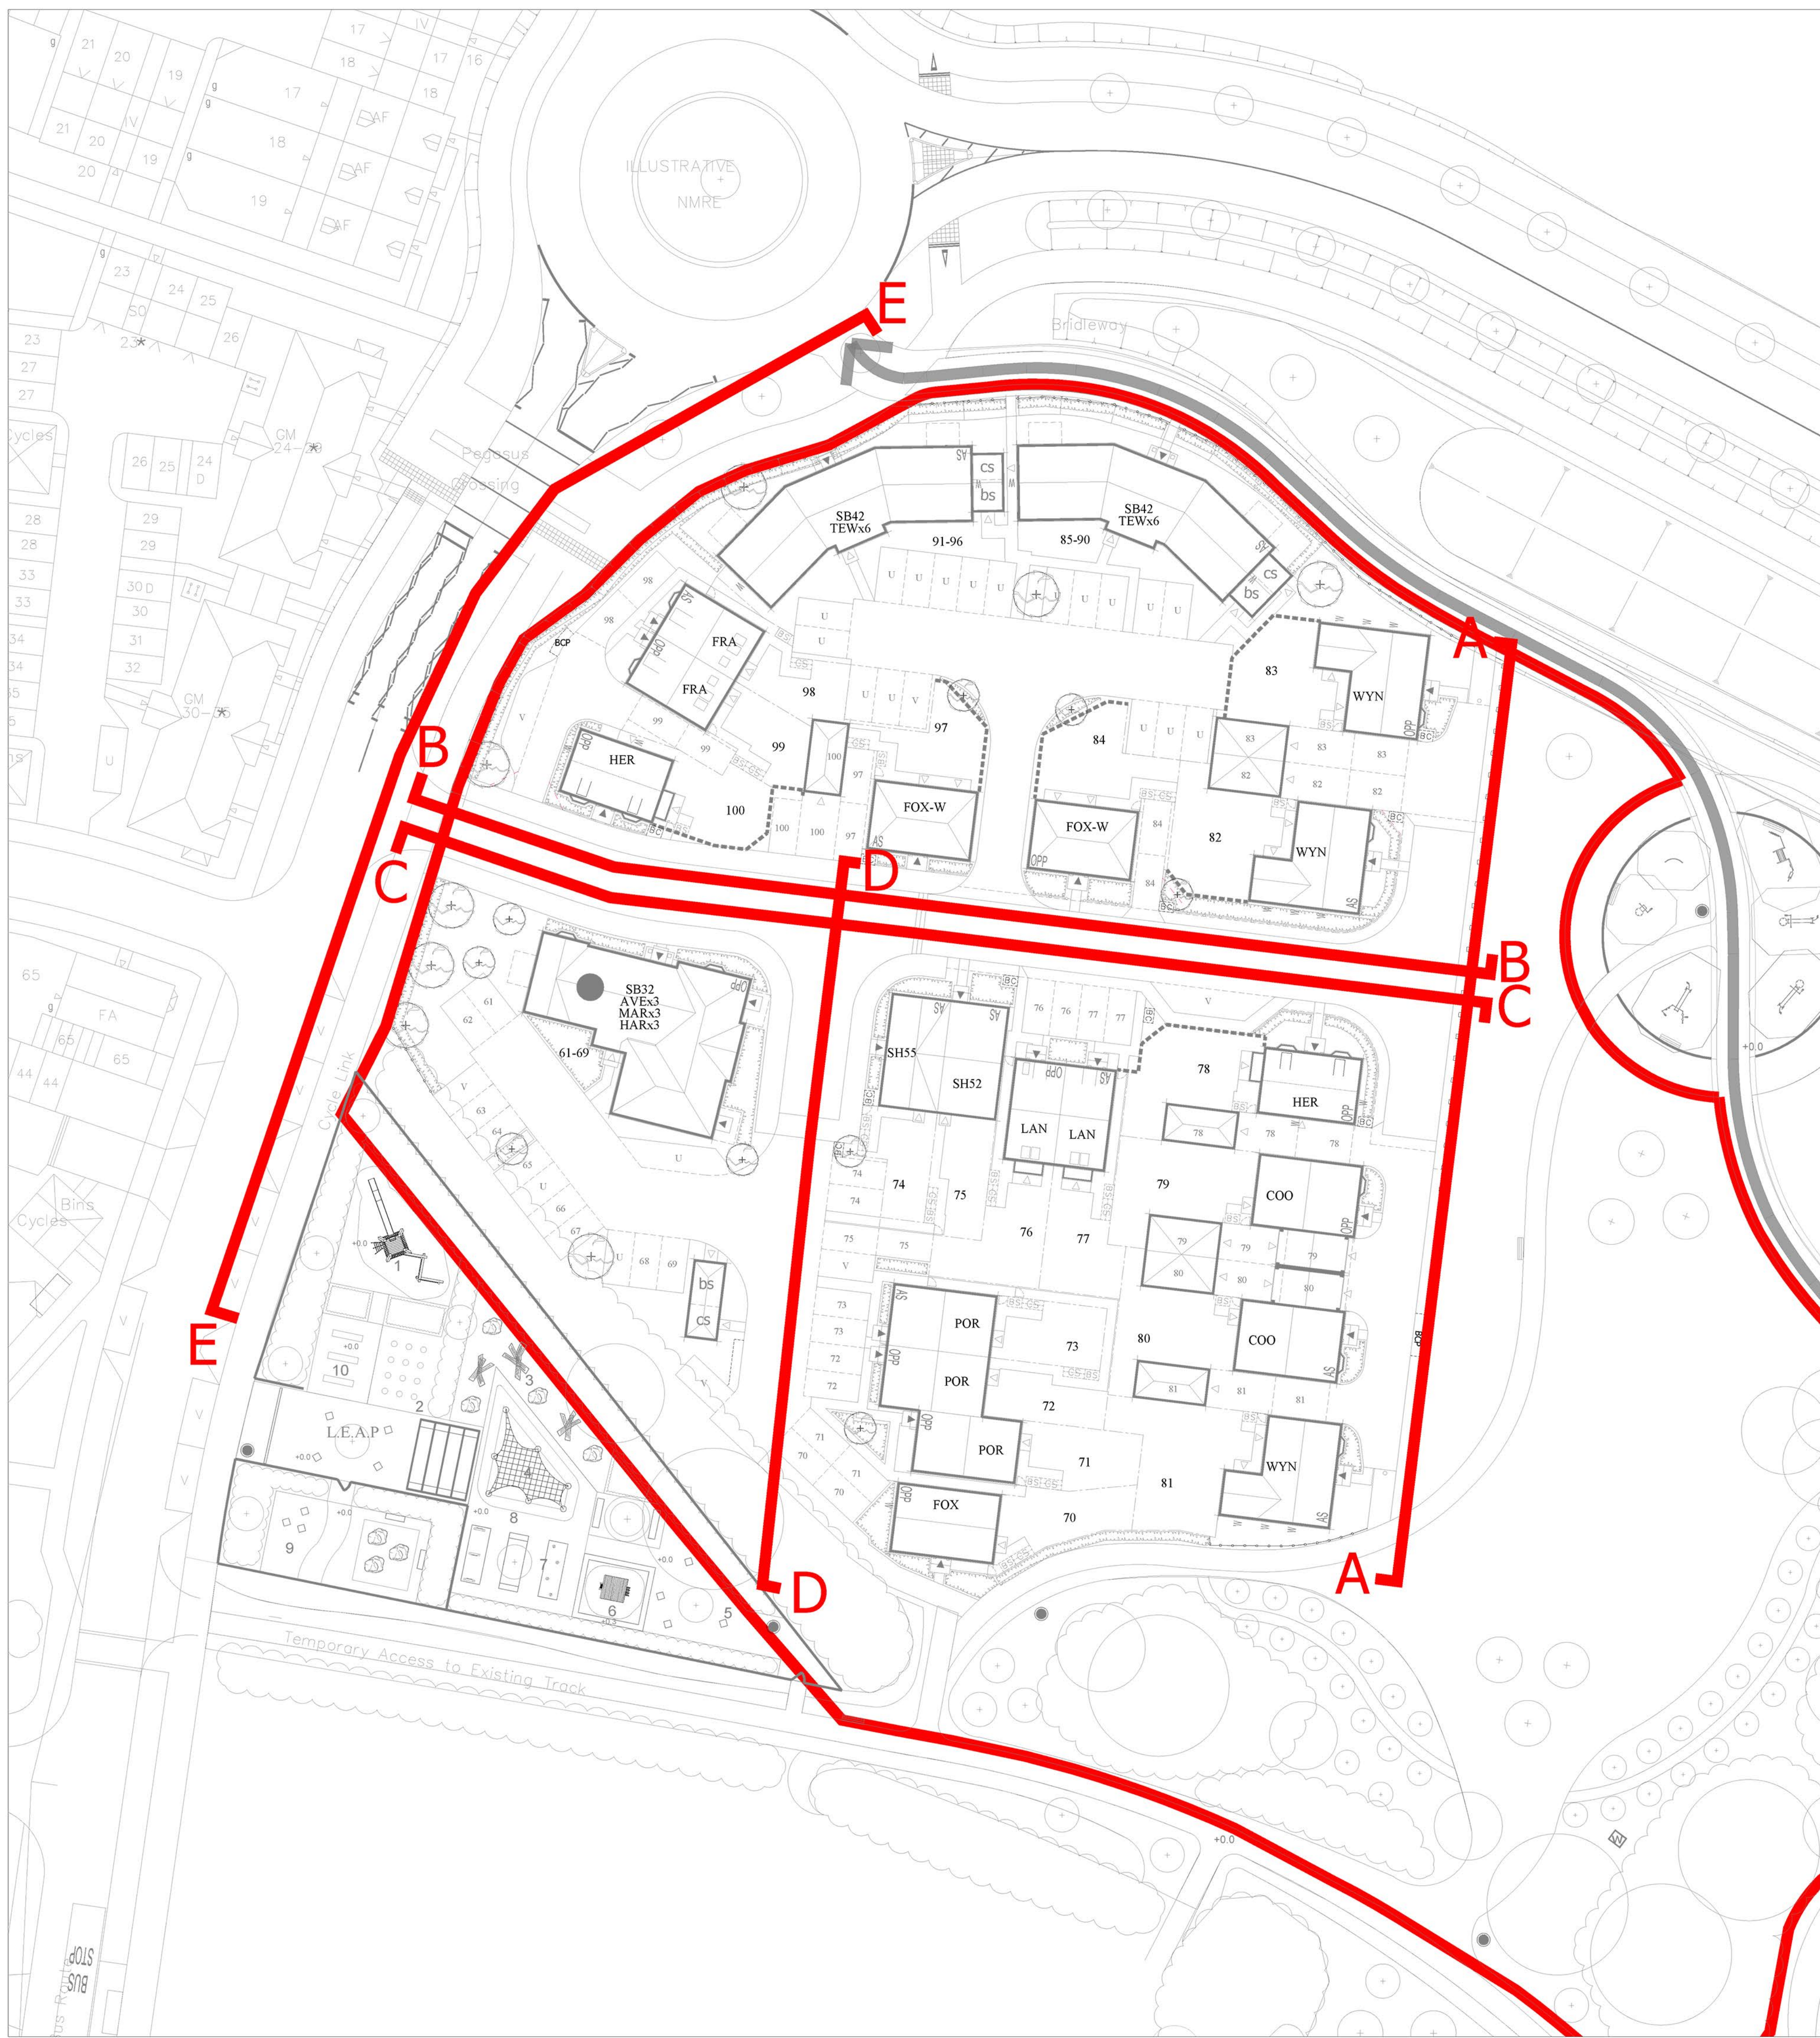

KEY: Not to scale

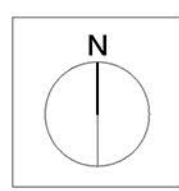

|                |                |     |                |          |    |    |     |             |      |    |    |
|----------------|----------------|-----|----------------|----------|----|----|-----|-------------|------|----|----|
| Romsey         | Portsmouth     | Rev | Description    | Date     | Au | Ch | Rev | Description | Date | Au | Ch |
| T:01794 367703 | T:01275 407000 | A   | Planning Issue | 06.04.23 | JF |    |     |             |      |    |    |
| F:01794 367276 | F:01794 367276 |     |                |          |    |    |     |             |      |    |    |

www.thrivearchitects.co.uk

This drawing is the copyright of Thrive Architects Ltd ©. All rights reserved. Ordnance Survey Data © Crown Copyright. All rights reserved. Licence No. 100007359. Permission is granted to scale from this drawing for the purposes of Local Authority Planning Approval only. For all other purposes, DO NOT scale from this drawing. Contractors, Sub-Contractors and suppliers are to check all relevant dimensions and levels of the site and building before commencing any shop drawings or building work. Any discrepancies should be recorded to the Architect. Where applicable this drawing is to be read in conjunction with the Consultants' drawings.

|             |                               |
|-------------|-------------------------------|
| Project     | Finchwood Park, Finchampstead |
| Drawing     | Street Elevations             |
| Client      | Barratt David Wilson Homes    |
| Job no.     | BARR230213                    |
| Dwg no.     | PLN-8-1150                    |
| Author      | JF                            |
| Status      | PLANNING                      |
| Client ref. |                               |
| Date        | 28.03.23                      |
| Rev.        | A                             |
| Scale       | 1:200 at A0                   |
| Office      | Romsey                        |

