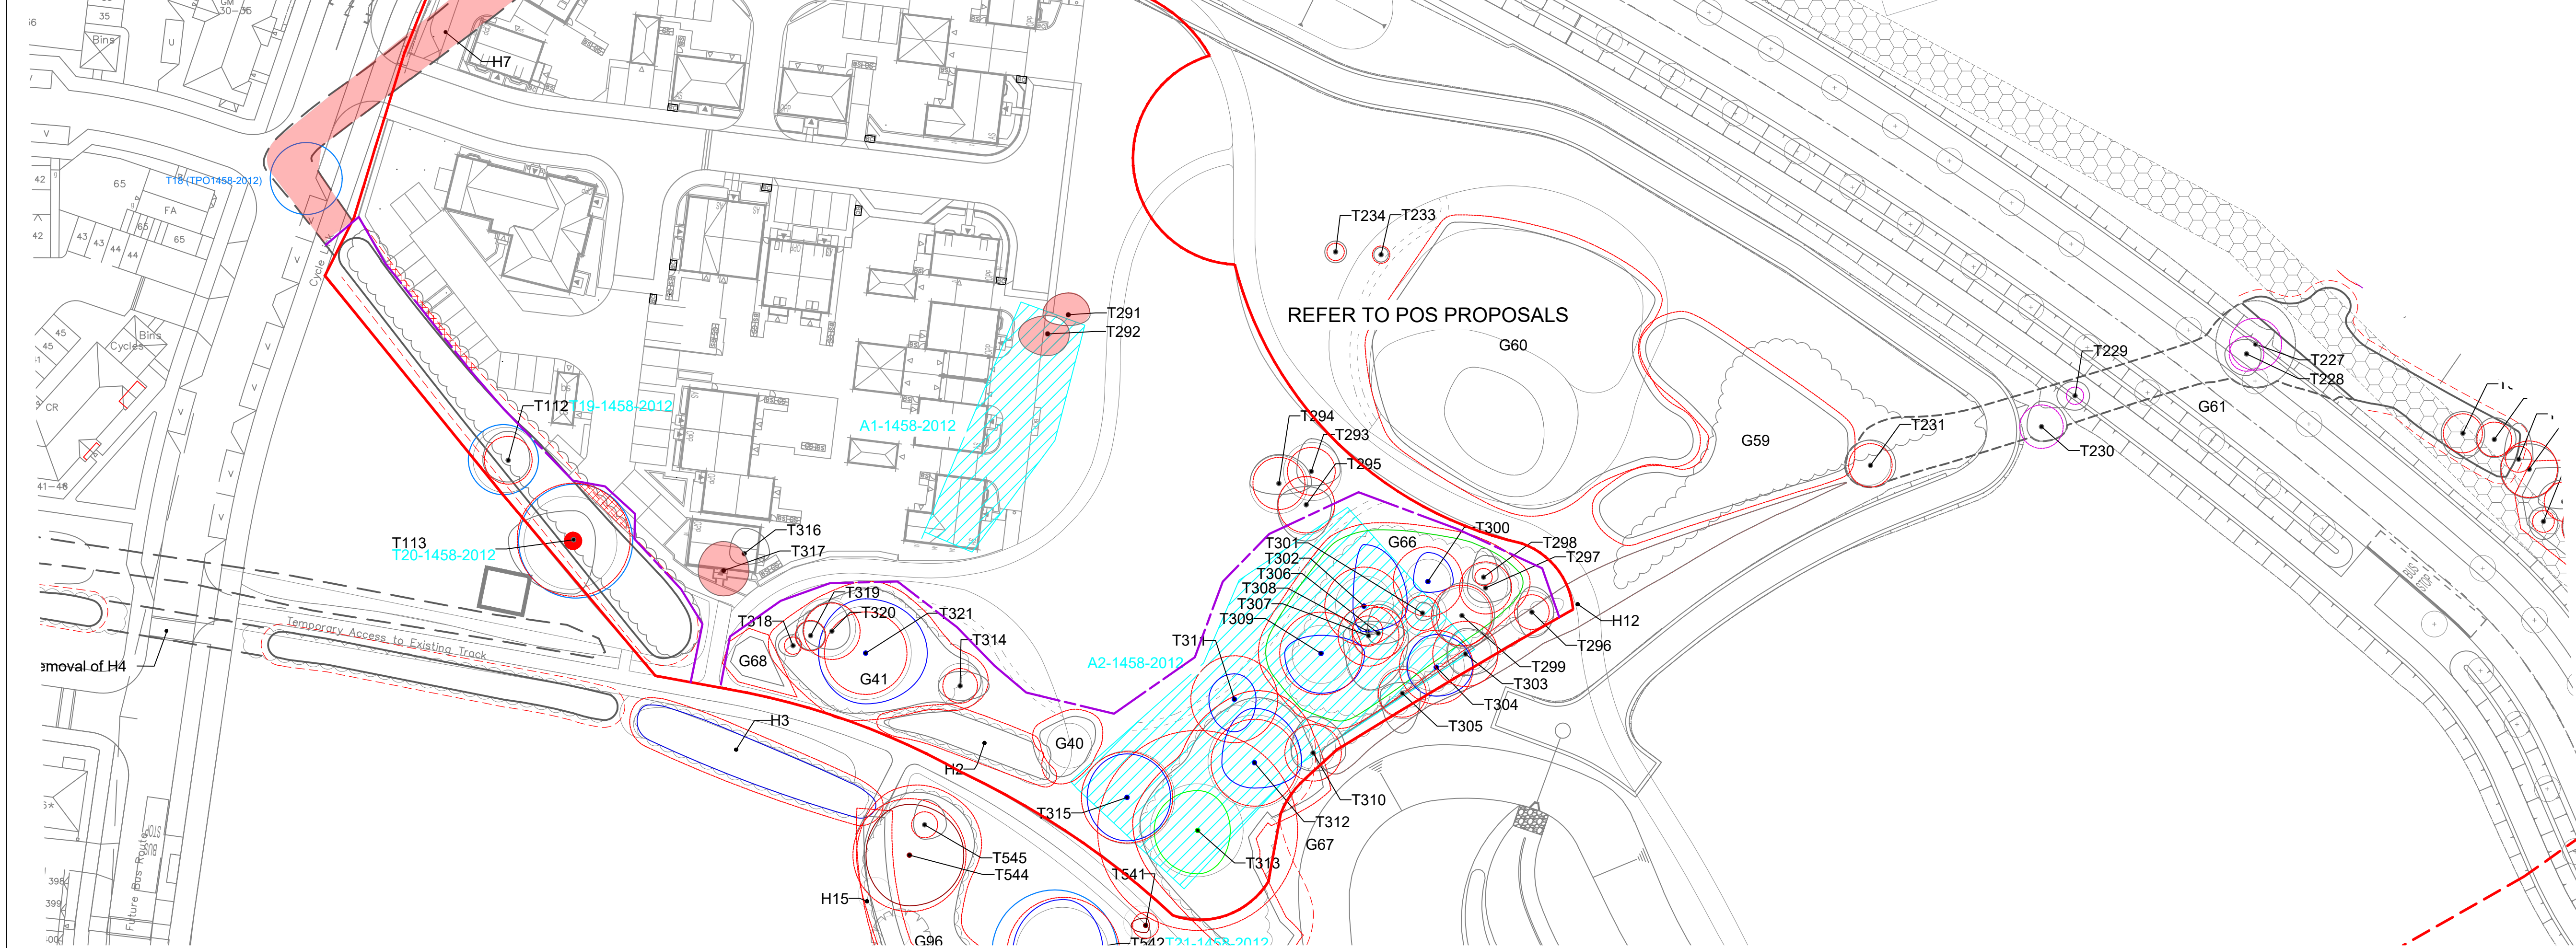
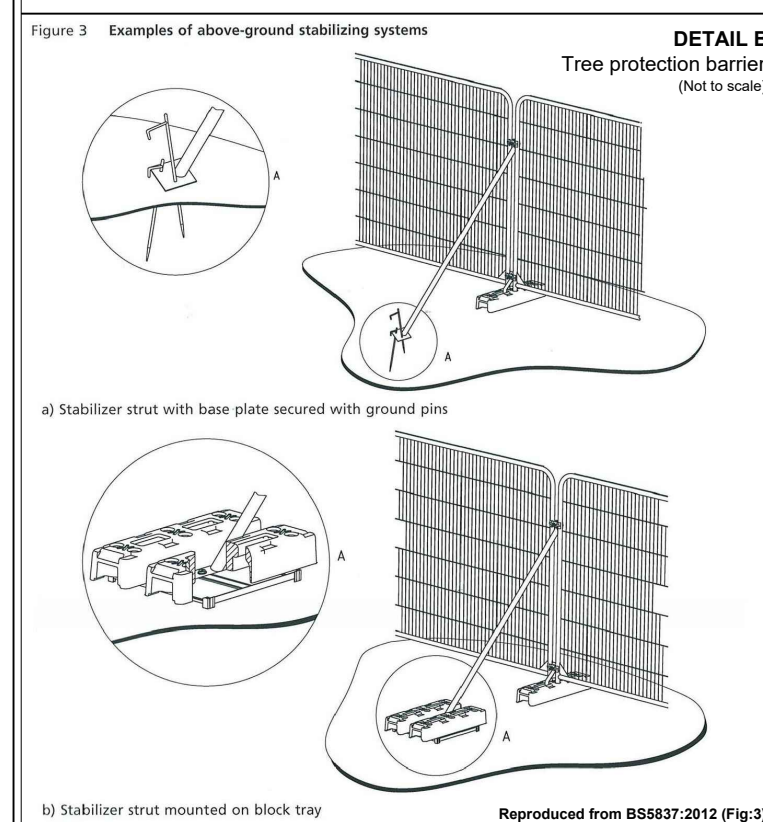


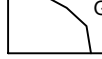
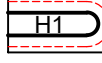


© 2022 RPS Group

Notes

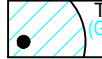
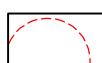
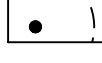
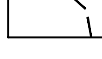
1. This drawing has been prepared in accordance with the scope of RPS's appointment with its client and is subject to the terms and conditions of that appointment. RPS accepts no liability for any use of this document other than by its client and only for the purposes for which it was prepared and provided.
2. If received electronically it is the recipients responsibility to print to correct scale. Only written dimensions should be used.
3. Where applicable Ordnance Survey (c) Crown Copyright 2022
All rights reserved. Licence number 0100031673

Key

	Site boundary.
	Tree with numbered reference. Canopy spread and BS5837:2012 tree quality category as shown below.
	Vegetation group with numbered reference. Canopy extents and BS5837:2012 tree quality category as shown below.
	Hedge with numbered reference. Width and BS5837:2012 tree quality category as shown below.

BS 5837:2012 Tree Quality Categories - Table 1

	Category A - High quality
	Category B - Moderate quality
	Category C - Low quality
	Category U - Unsuitable for retention

	Tree protected by Tree Preservation Order issued by Wokingham District Council number reference relates to the various TPO Schedules.
	Root protection area (RPA) Calculated in accordance with Section 4.6 - BS5837:2012
	Ancient Woodland (© Natural England Copyright 2018)
	15m Offset from Ancient Woodland (line taken from Natural England GIS Database)
	Veteran Tree
	Tree to be removed with numbered reference. Canopy spread and BS5837:2012 tree quality category.
	Vegetation group or hedge to be removed with numbered reference. Canopy spread and BS5837:2012 tree quality category.
	Temporary protective fencing in accordance with Section 6.2 - BS5837:2012. See inset details for example barriers.
	Excavation to be completed by hand, any required root pruning to be in accordance with BS 3998. Pruning of roots over 25mmØ to be monitored by arboriculturalist, with ongoing monitoring of trees condition by an arboriculturalist being recommended.

NOTES:

- Refer to RPS Tree Survey Report & Schedule for further details.
- Survey based on a visual inspection from the ground. It is not considered as a full arboricultural inspection.
- Plans produced in accordance with recommendations set out in BS 5837:2012 "Trees in Relation to Design, Development and Construction".
- Survey for the purpose of design and development. It is not intended to be used to take place during the final design, development and construction.
- Survey based on the photographs and information provided. It is not intended to be used to take place during the final design, development and construction.
- Subsequent (vegetative emergency access routes) to be maintained at all times.
- All protected trees to be conserved and supported by RPA. (As per to improvement of any site works).
- All works to conform with requirements of:
 - BS 5837:2012 - Tree work
 - BS 5837:2012 - Trees in relation to design, development and construction
 - Guidelines for SIBA Services in
 - Priority to Trees
 - "Through the Trees" to Development

AP12 - 12

Rev	Description	By	CB	Date

		MAKING COMPLEX EASY
Lakesbury House, Hillingbury Road, Chandlers Ford, Hampshire SO53 5SS		
T: 02380 810 440 E: rpsso@rpsgroup.com		
Client	Barratt David Wilson Homes Southern Counties	
Project	Hogwood Farm Finchampstead Parcel 8	
Title	Tree Protection and Removal Plan	
Status	Drawn By	PM/Checked by
For planning	JMB	CP
Job Ref	Scale @ A1	Date Created
JSL4360	1:500	March 2022
RPS Drawing / Figure Number		Rev
710		A
rpsgroup.com		