



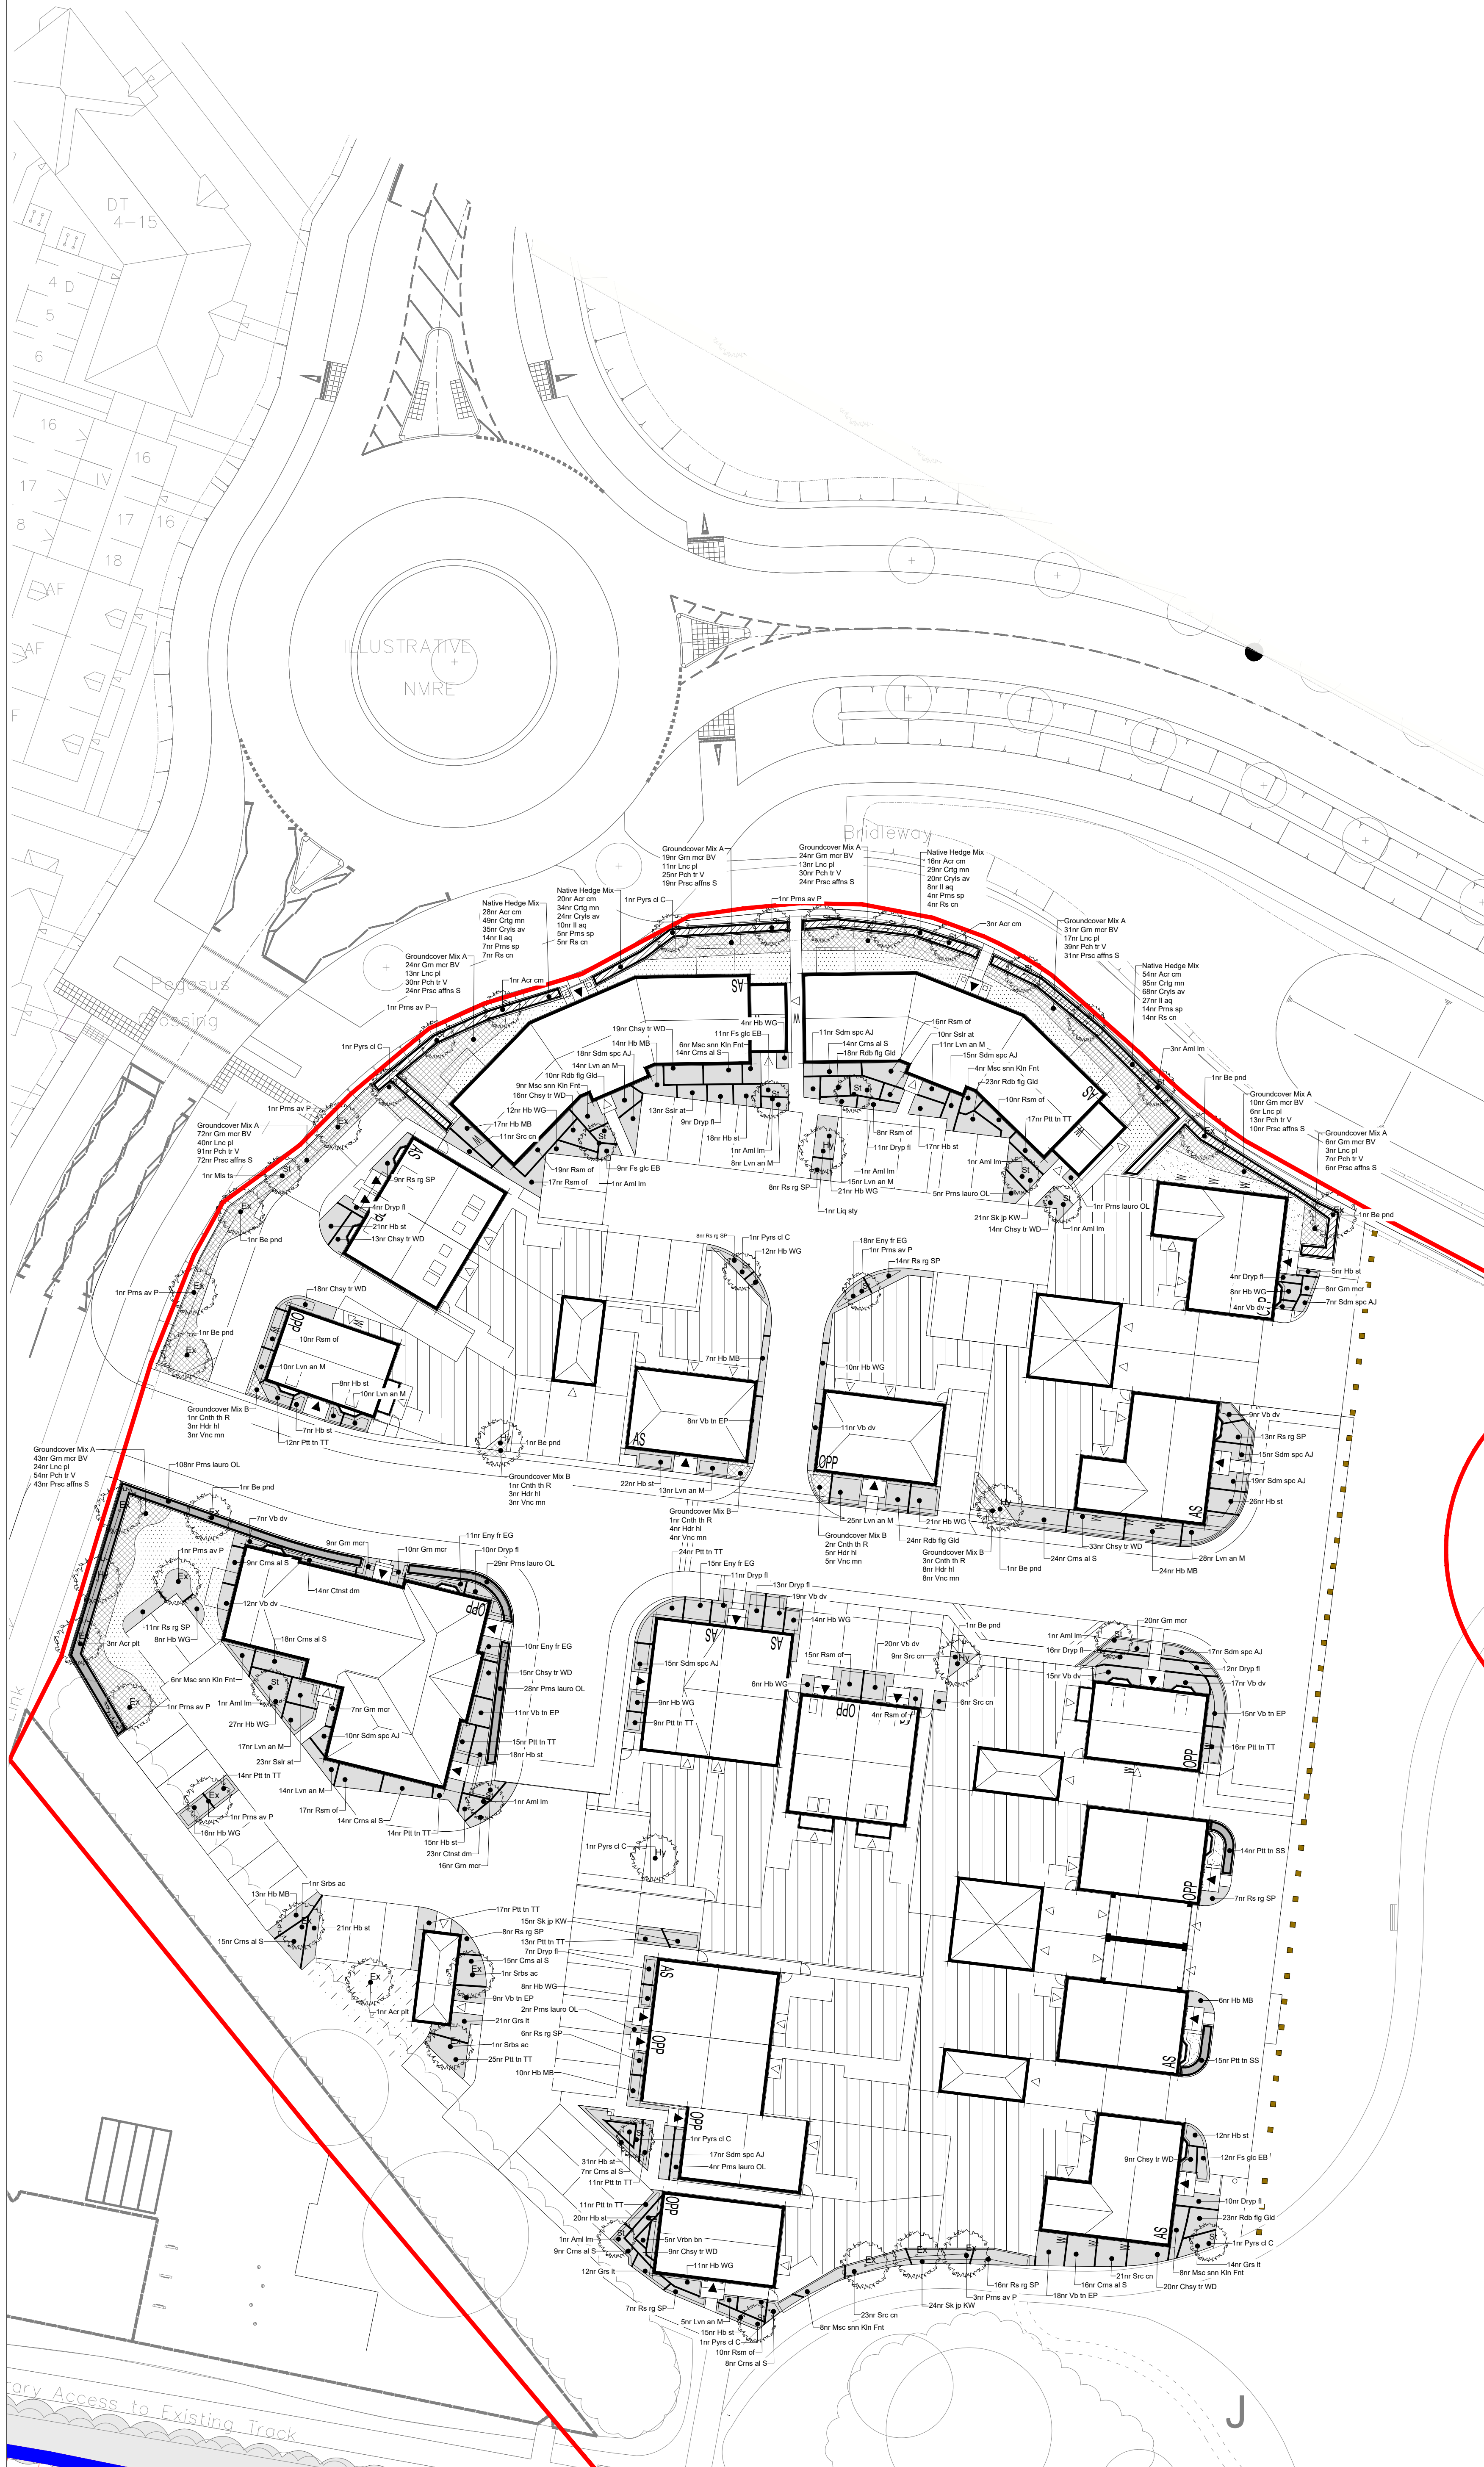


© 2022 RPS Group
Notes
1. This drawing has been prepared in accordance with the scope of RPS's appointment with its client and is subject to the terms and conditions of that appointment. RPS accepts no liability for any use of this document other than by its client and only for the purposes for which it was prepared and provided.
2. If received electronically it is the recipients responsibility to print to correct scale. Only written dimensions should be used.
3. Where applicable Ordnance Survey (c) Crown Copyright 2022
All rights reserved. Licence number 0100031673

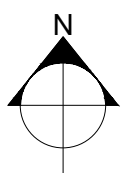

KEY

SOFT LANDSCAPE
Proposed elements

- EXTRA HEAVY STANDARD TREE (14-16 / 16-18 girth)
- HEAVY STANDARD TREE (12-14cm girth)
- STANDARD TREE (10-12cm girth)
- WOODLAND MIX PLANTING
- NATIVE SHRUB MIX PLANTING
- ORNAMENTAL AMENITY SHRUB PLANTING
- NATURALISTIC GROUNDCOVER PLANTING
- ORNAMENTAL HEDGE
- NATIVE SPECIES HEDGE
- MOWN AMENITY GRASS
- PRIVATE LAWN
- REAR GARDEN AREAS
- GENERAL MEADOW AREA
- TUSSOCK GRASSLAND
- WILDFLOWER MEADOW

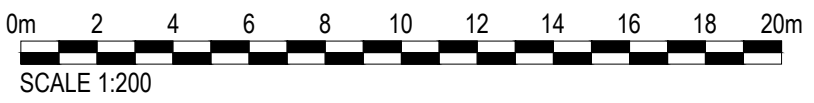

D	Updated to new layout	DA	CP	Apr '22
C	Updated to new layout	NG	CP	Feb '23
B	Updated to new layout	JMB	CP	Sep '22
A	Updated to new layout	JMB	CP	May '22
Rev	Description	By	CB	Date



Lakesbury House, Hillingbury Road, Chandlers Ford,
Hampshire SO53 5SS
T: 02380 810 440 E: rpssso@rpsgroup.com

Client **BWD Southern Counties**

Project **Hogwood Farm
Finchampstead**

Title **Parcel 8
Softworks 3 of 3**

Status **Planning** Drawn By **JRL** PM/Checked by **CT**

Job Ref **JSL4360** Scale @ A1 **1:200** Date Created **April 2022**

RPS Drawing / Figure Number **PLN-8-5003** Rev **D**

rpsgroup.com