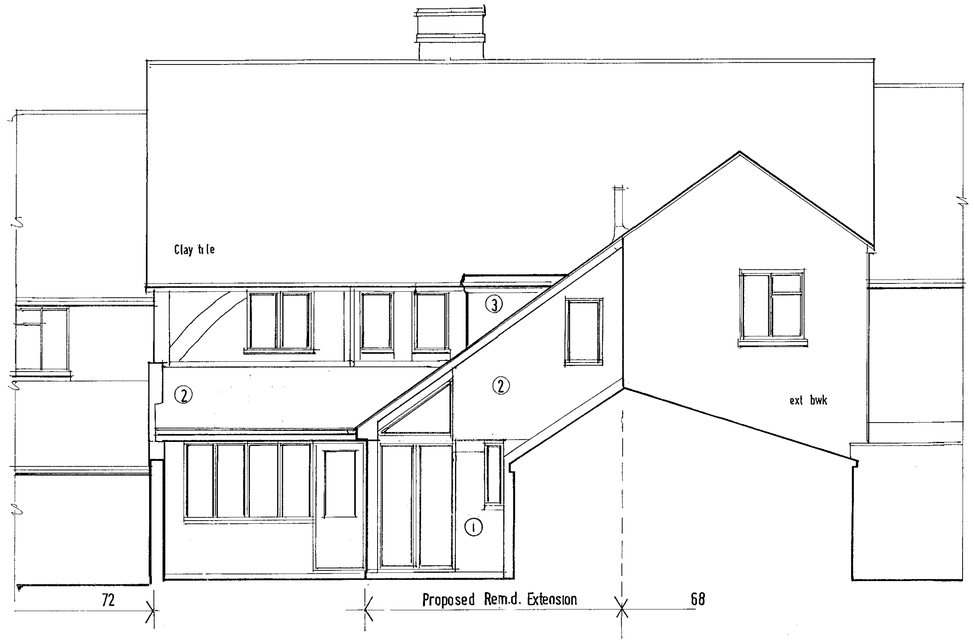

REAR (Northwest) ELEVATION

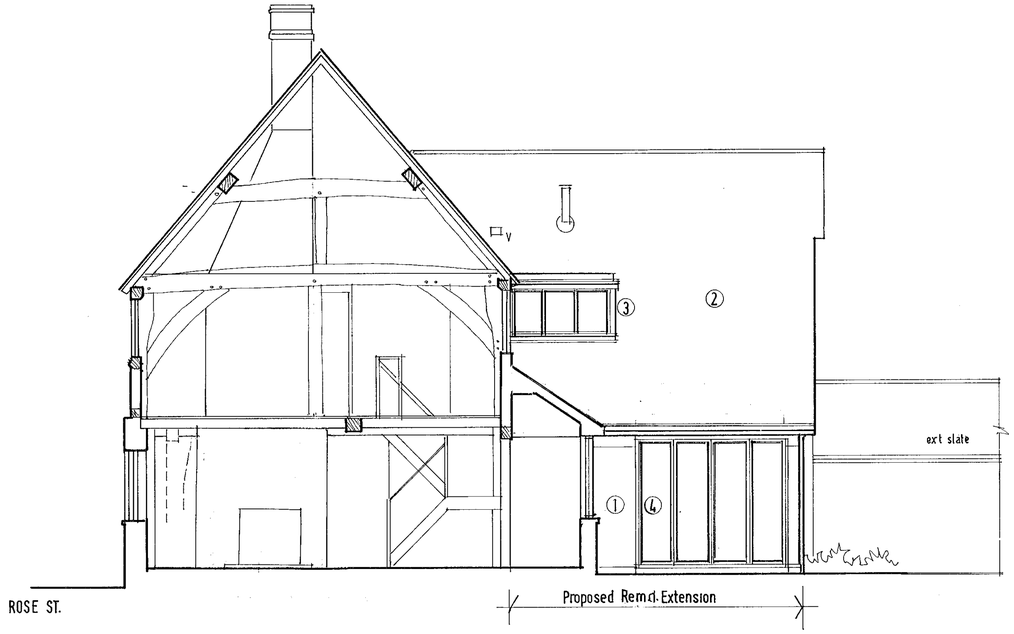

REAR (Northeast) ELEVATION

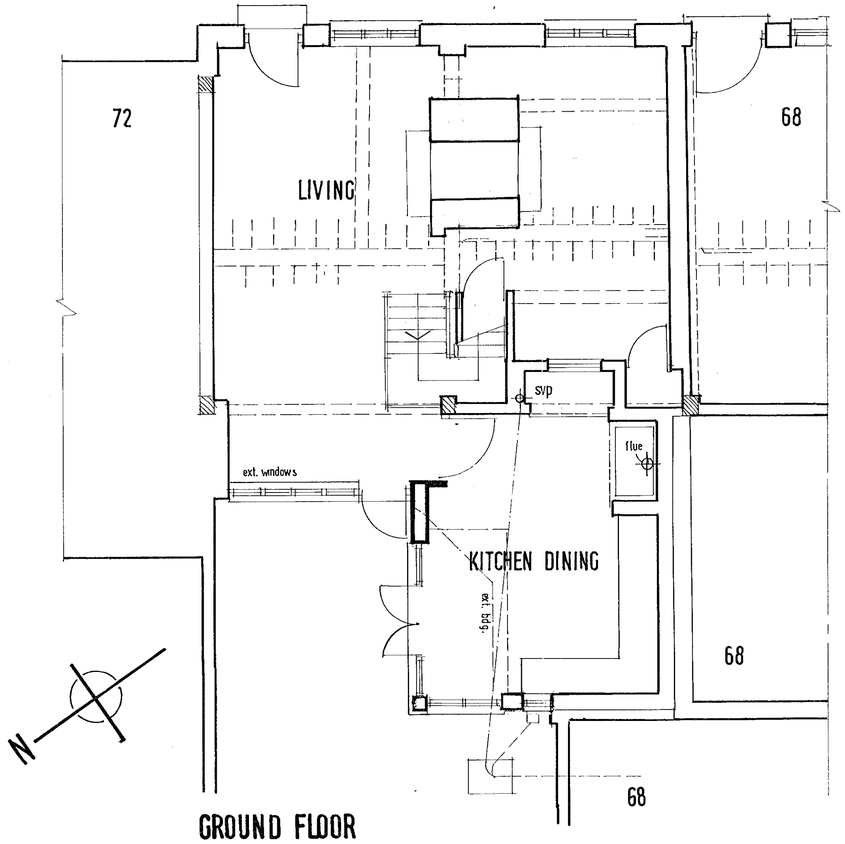

GROUND FLOOR

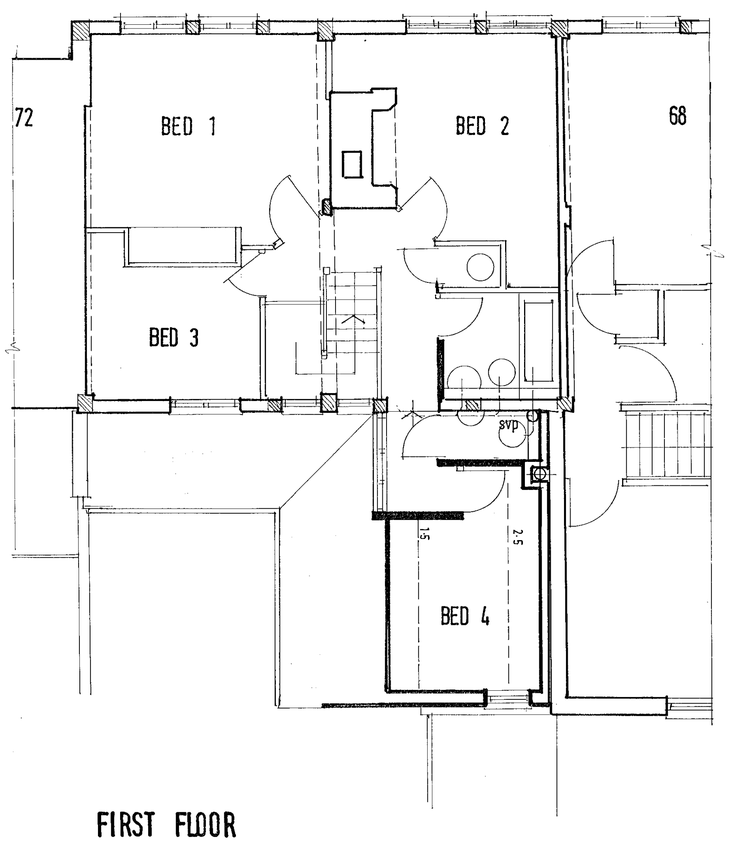

FIRST FLOOR

Materials

1. Clay facing brick
2. Clay tile to match existing
3. Lead dormer
4. Timber frames

APPROVED

REVISED PLAN

0462

A. 3/2000 Rooflights omitted
Kitchen fenestration adjusted
Stack base support amended
B. 11/2000 Stack works deleted

This drawing is the copyright of the Architect and should not be copied or reproduced without the written consent of the Architect. Use written dimensions only and do not scale

CANFORD CLIFFS ARCHITECTS
28 Haven Road Canford Cliffs
Poole Dorset BH13 7LP
TELEPHONE
FACSIMILE

Project
70 ROSE STREET
WOKINGHAM

Title
REMODELLED REAR EXTENSION

Scale 1:50 Date 1: 2000
Drawn

Project No	Drawing No	Rev
2173	9	B

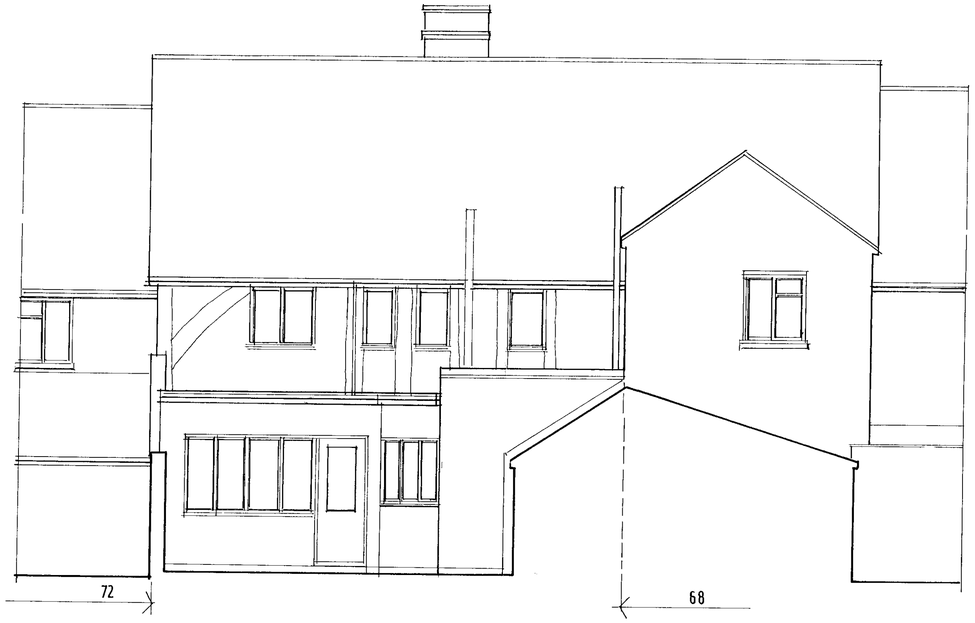

REAR (Northwest) ELEVATION

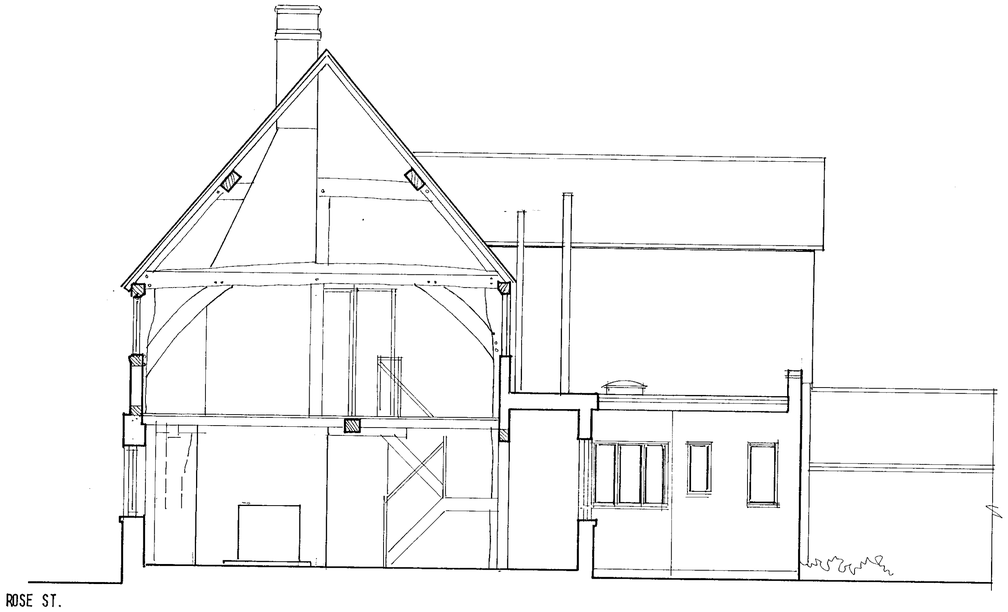

REAR (Northeast) ELEVATION

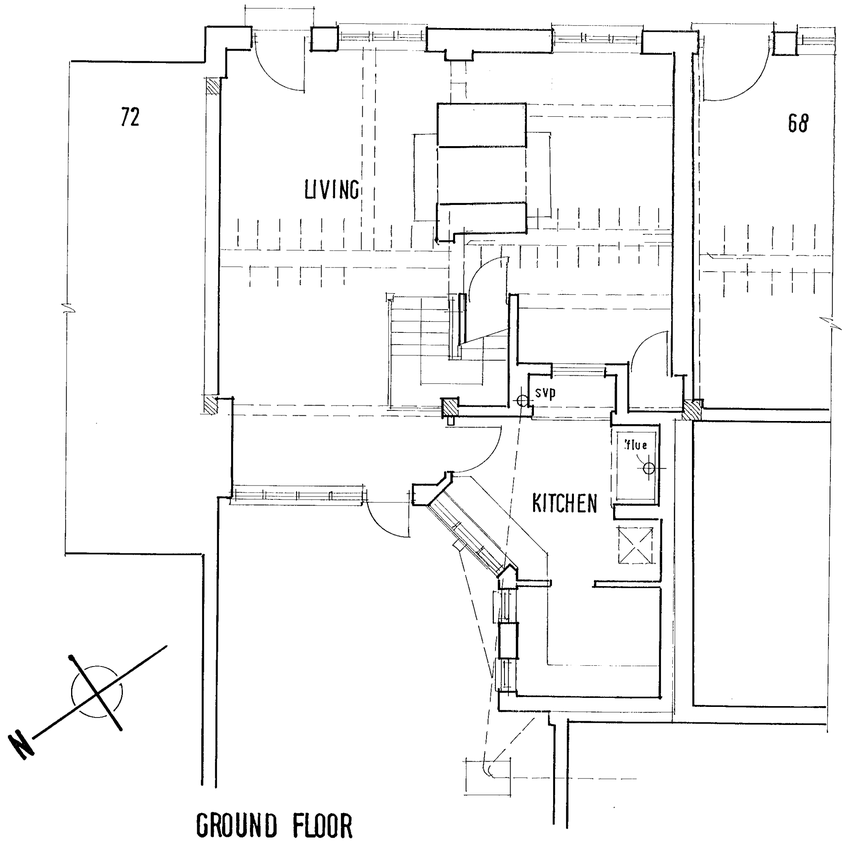

GROUND FLOOR

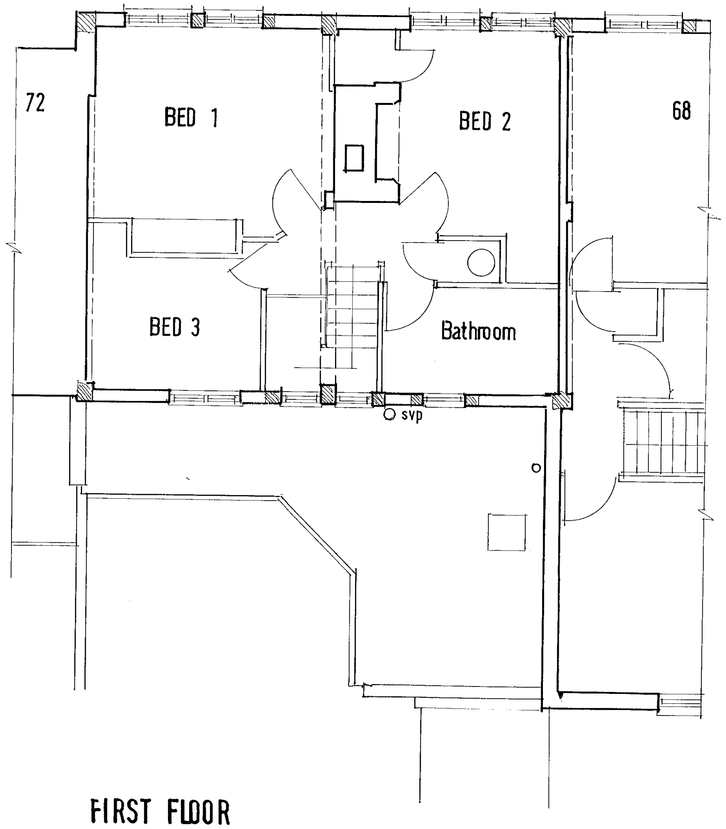

FIRST FLOOR



LOCATION 1:1250

31.JAN.2000* 0462

This drawing is the copyright of the Architect and should not be copied or reproduced without the written consent of the Architect. Use written dimensions only and do not scale.

CANFORD CLIFFS ARCHITECTS
28 Haven Road Canford Cliffs
Poole Dorset BH13 7LP
TELEPHONE 0202 707192
FACSIMILE

Project
70 ROSE STREET
WOKINGHAM

Title
EXISTING BUILDING

Scale 1:50 Date 1:2000
Drawn

Project No	Drawing No	Rev
2173	8	

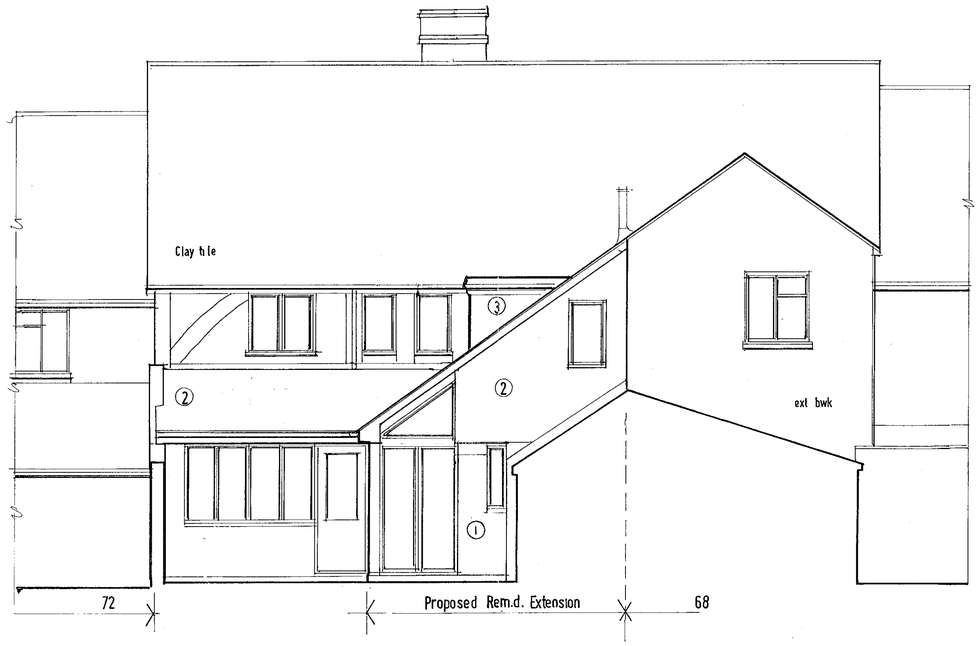

REAR (Northwest) ELEVATION

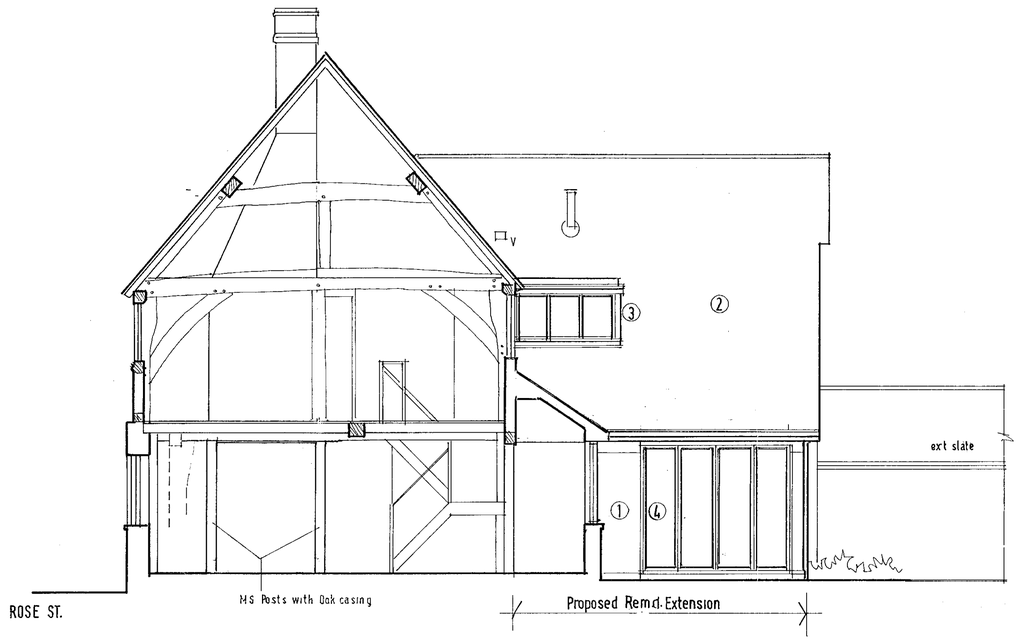

REAR (Northeast) ELEVATION

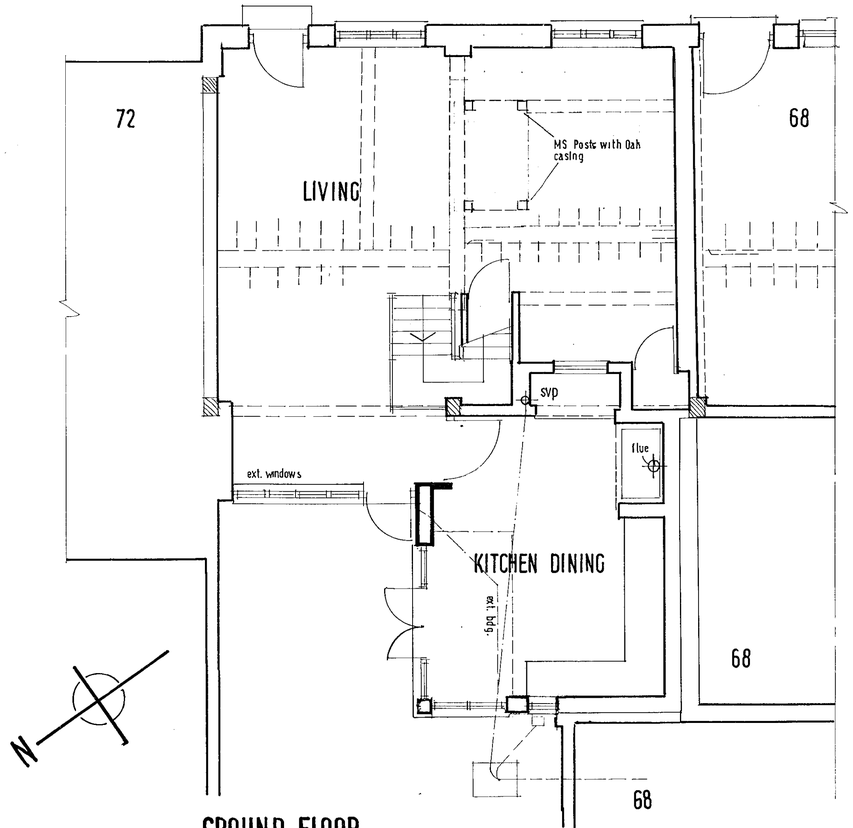

GROUND FLOOR

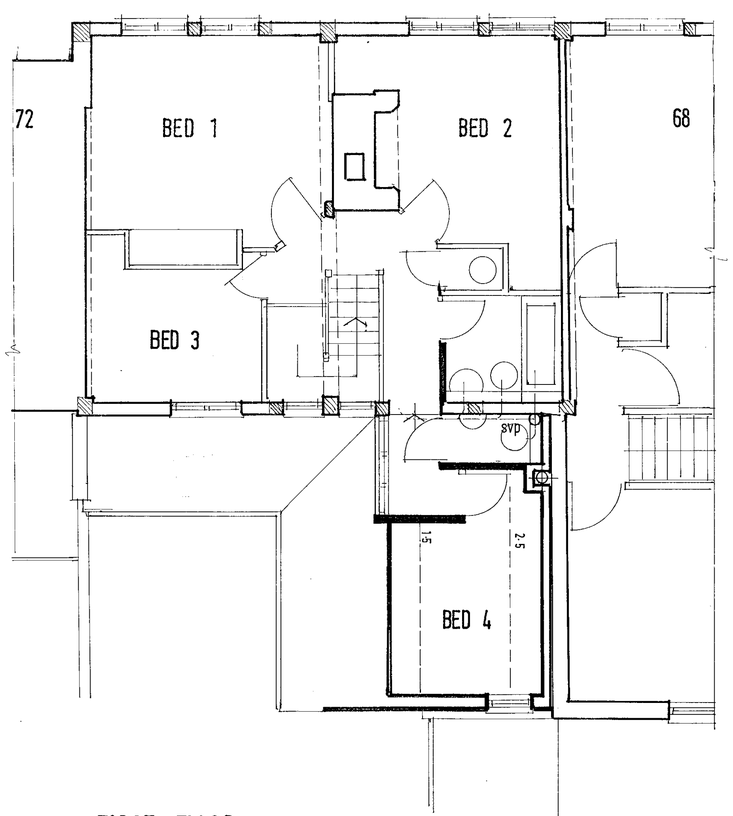

FIRST FLOOR

Materials

1. Clay facing brick
2. Clay tile to match existing
3. Lead dormer
4. Timber frames

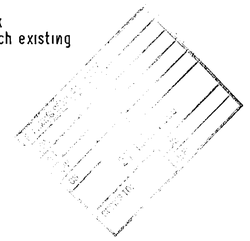

REVISED PLAN

0461

0462

superseded

A.3/2000 Rooflights omitted
Kitchen fenestration adjusted
Stack base support amended

This drawing is the copyright of the Architect and should not be copied or reproduced without the written consent of the Architect. Use written dimensions only and do not scale

CANFORD CLIFFS ARCHITECTS
28 Haven Road Canford Cliffs
Poole Dorset BH13 7LP
TELEPHONE
FACSIMILE

Project
70 ROSE STREET WOKINGHAM

Title
REMODELLED REAR EXTENSION

Scale 1:50 Date 1:2000
Drawn

Project No	Drawing No	Rev
2173	9	A

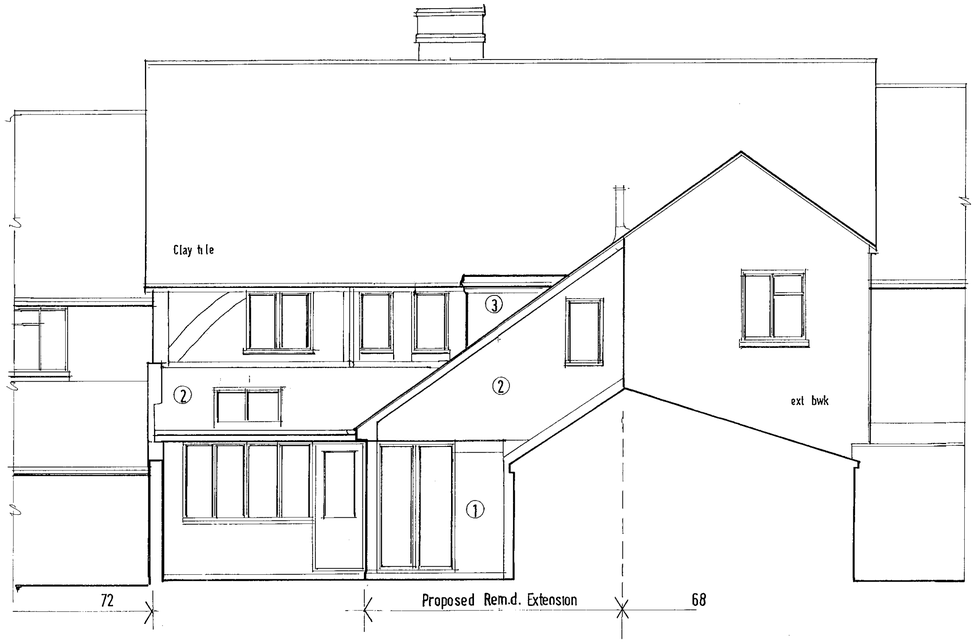

REAR (Northwest) ELEVATION

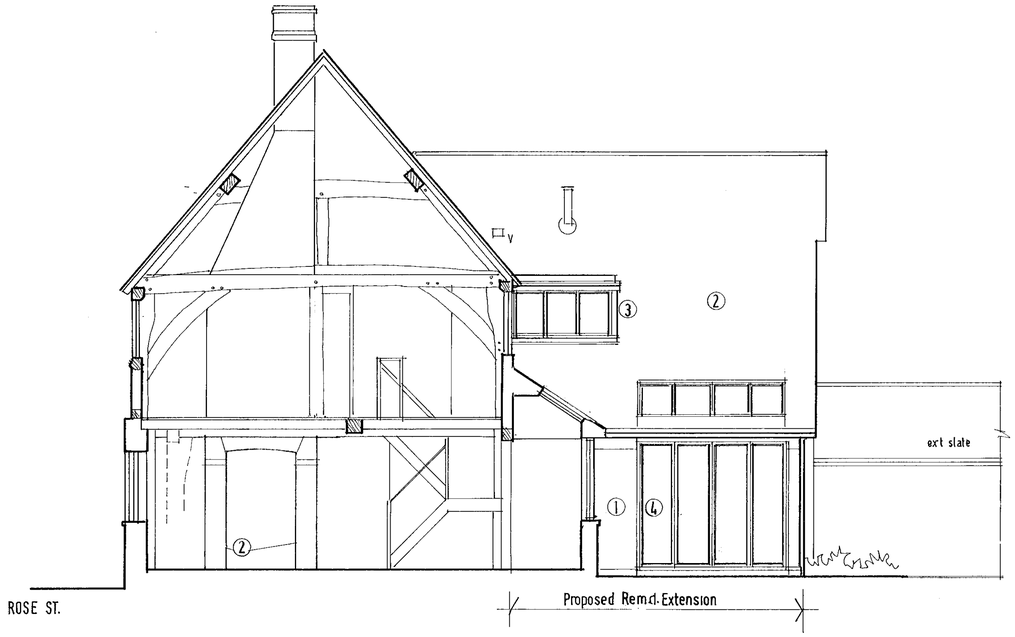

REAR (Northeast) ELEVATION

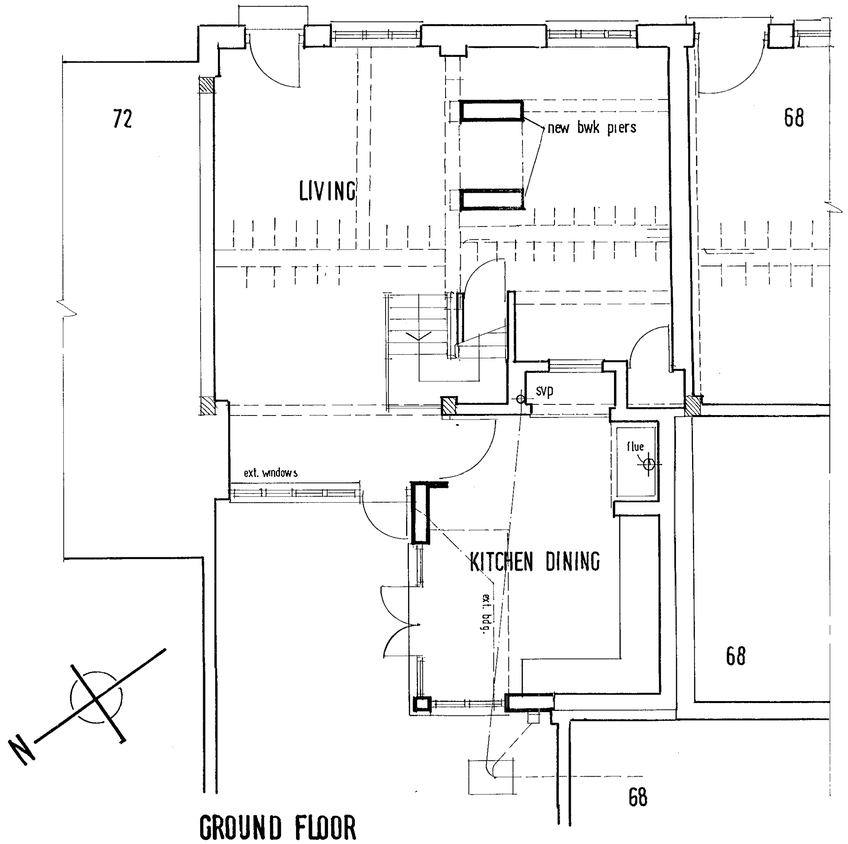

GROUND FLOOR

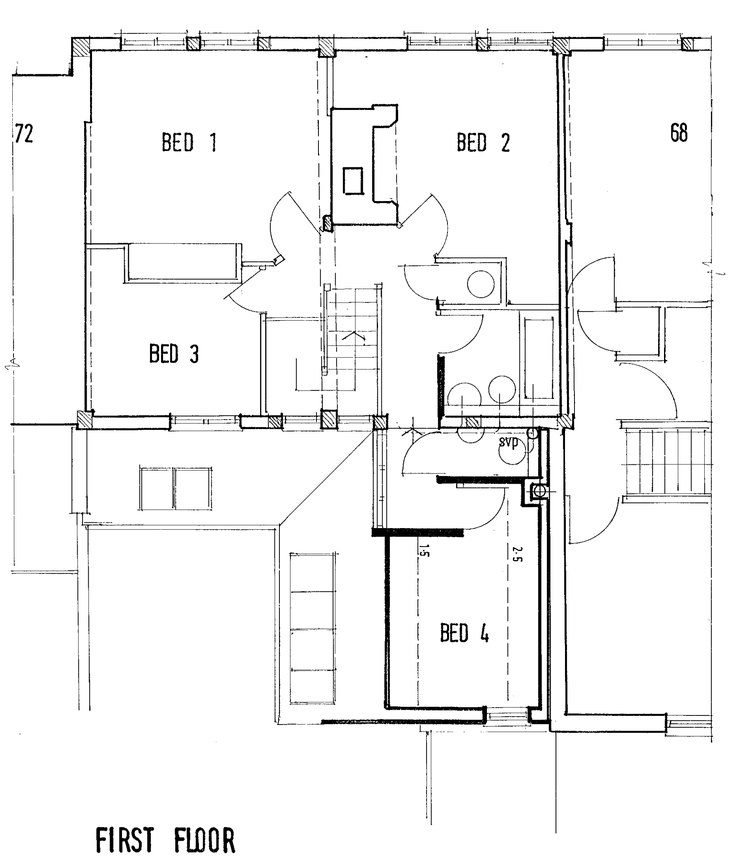

FIRST FLOOR

Materials

1. Clay facing brick
2. Clay tile to match existing
3. Lead dormer
4. Timber frames

SUPERSEDED

31.JAN.2000* 0462

This drawing is the copyright of the Architect and should not be copied or reproduced without the written consent of the Architect. Use written dimensions only and do not scale

CANFORD CLIFFS ARCHITECTS
28 Haven Road Canford Cliffs
Poole Dorset BH13 7LP
TELEPHONE
FACSIMILE

Project
70 ROSE STREET WOKINGHAM

Title
REMODELLED REAR EXTENSION

Scale 1:50 Date 1: 2000
Drawn

Project No	Drawing No	Rev
2173	9	