


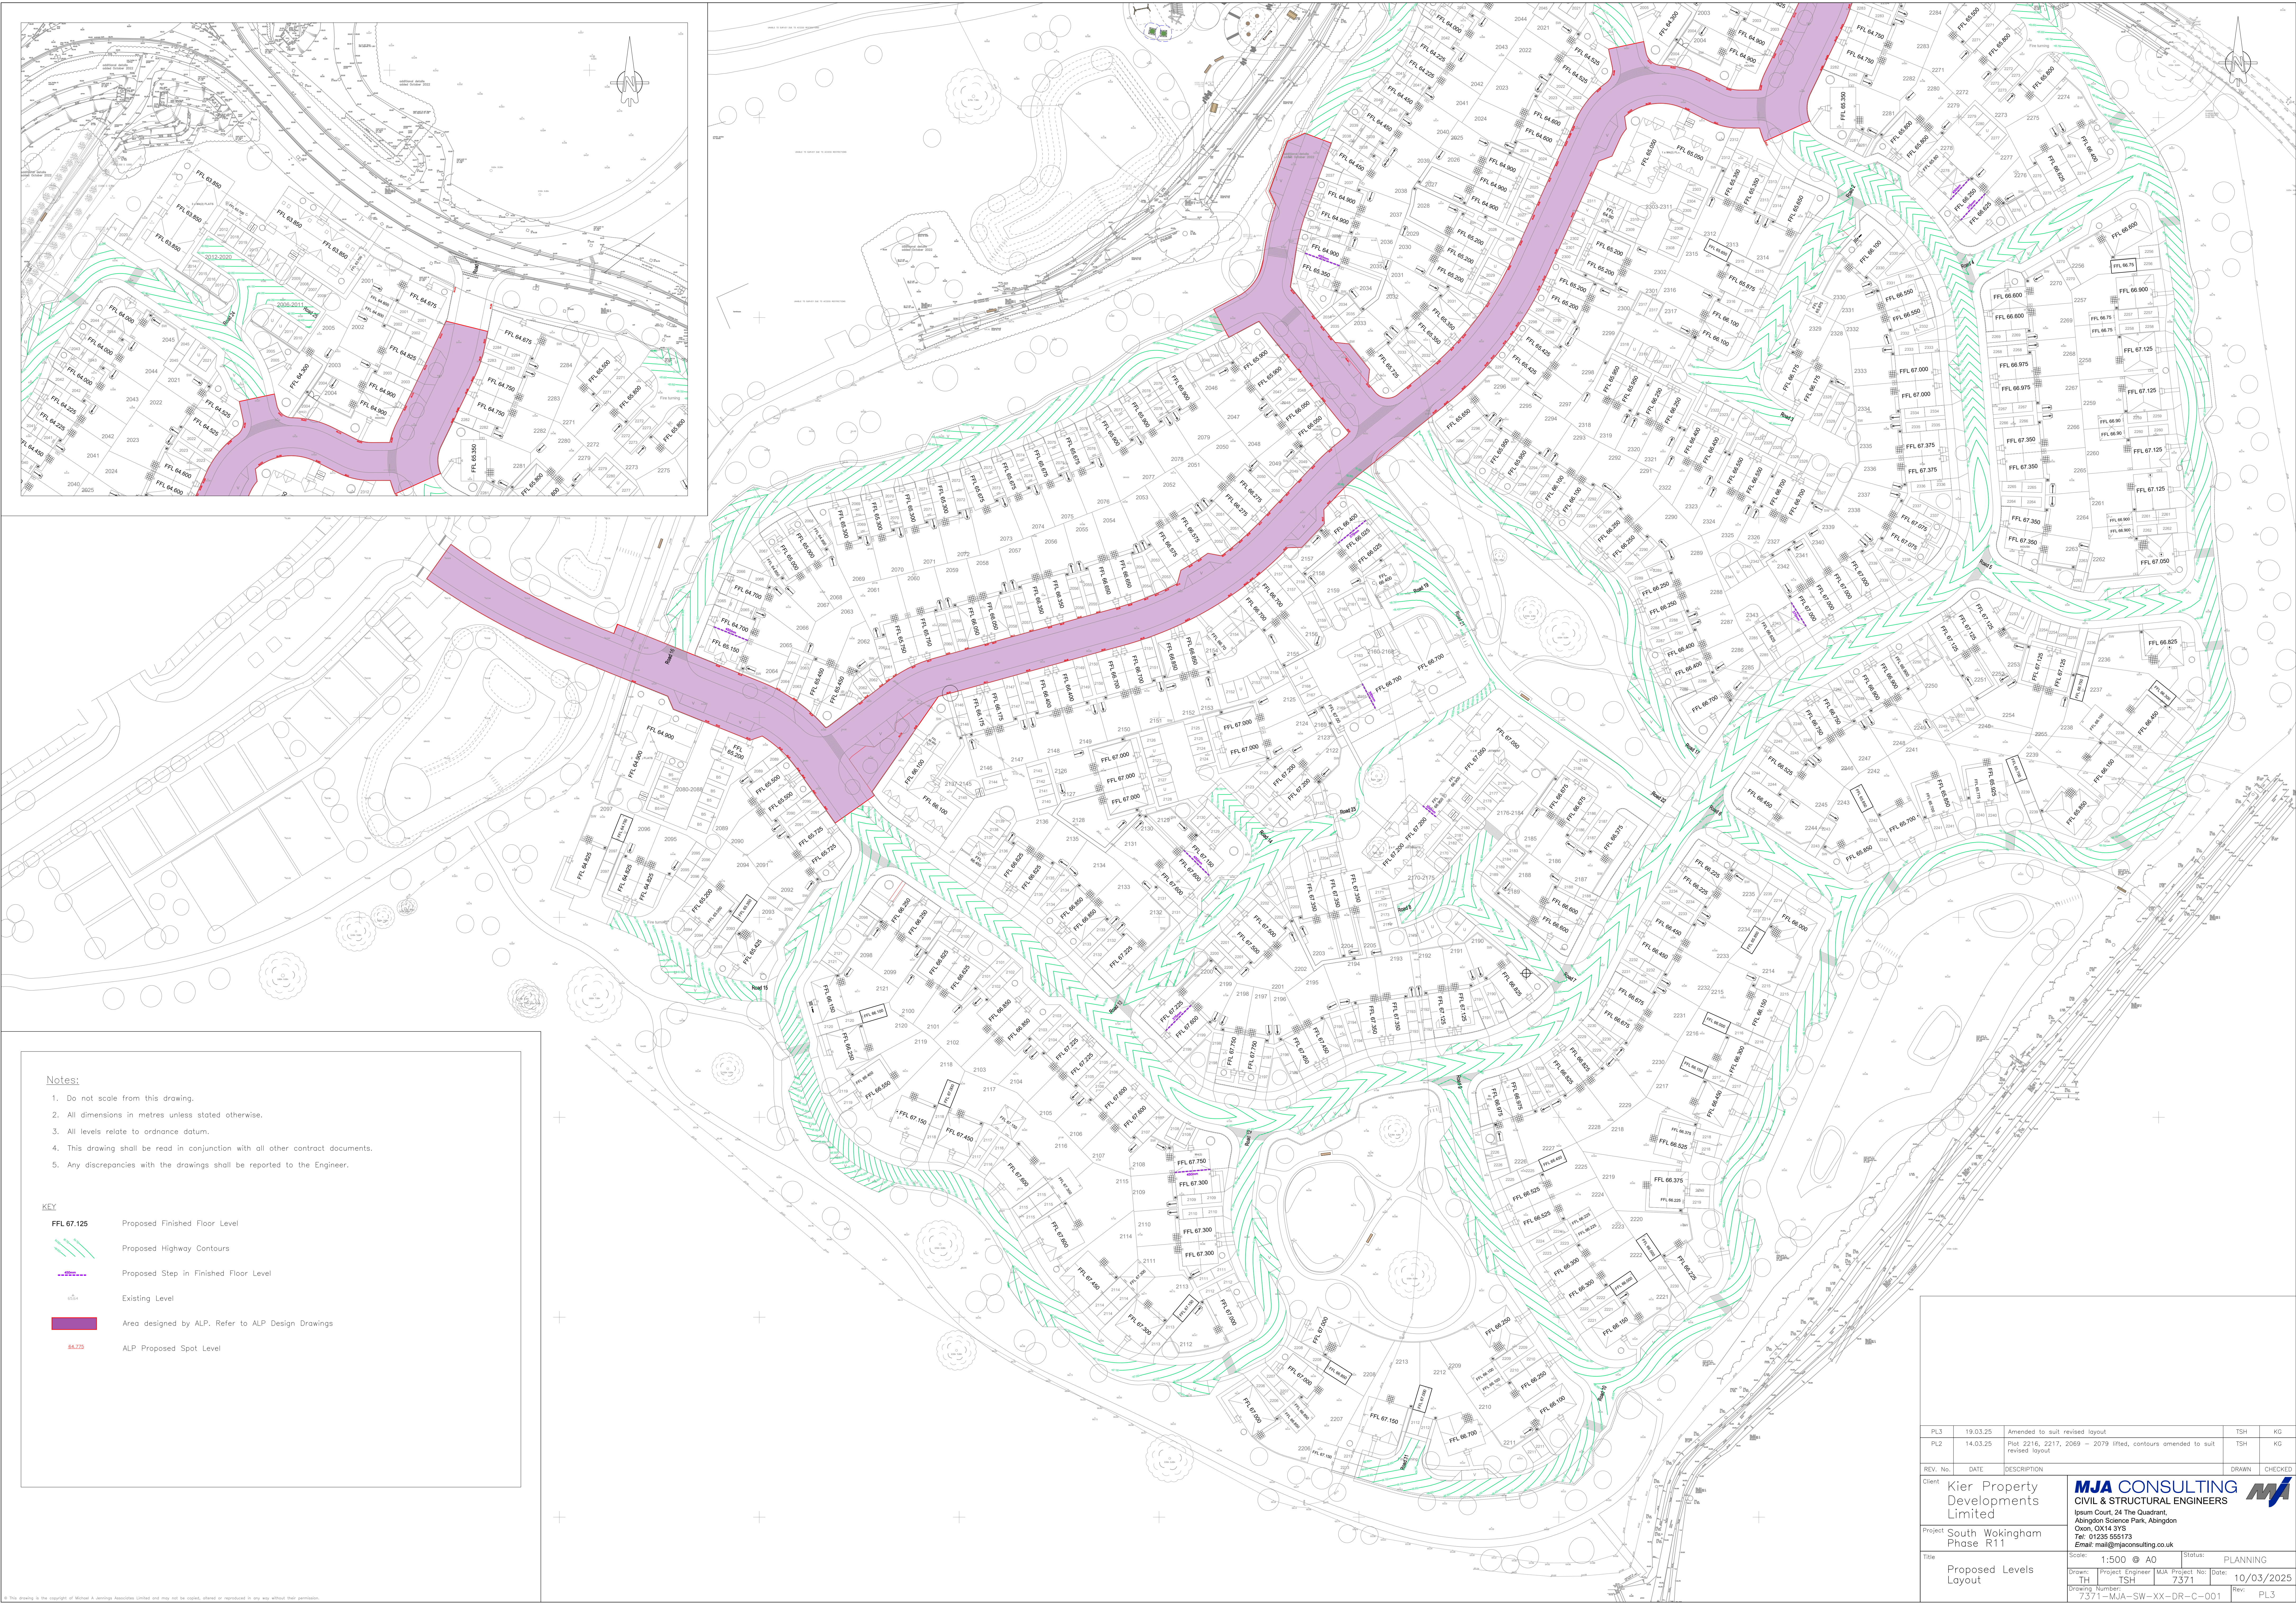

Notes:

1. Do not scale from this drawing.
2. All dimensions in metres unless stated otherwise.
3. All levels relate to ordnance datum.
4. This drawing shall be read in conjunction with all other contract documents.
5. Any discrepancies with the drawings shall be reported to the Engineer.

KEY

- FFL 67.125** Proposed Finished Floor Level
- Proposed Highway Contours
- Proposed Step in Finished Floor Level
- Existing Level
- Area designed by ALP. Refer to ALP Design Drawings
- ALP Proposed Spot Level

PL3	19.03.25	Amended to suit revised layout	TSH	KG
PL2	14.03.25	Plot 2216, 2217, 2069 – 2070 lifted, contours amended to suit revised layout	TSH	KG
REV. No.	DATE	DESCRIPTION	DRAWN	CHECKED
Client	Kier Property Developments Limited			
Project	South Wokingham Phase R11			
Title	Proposed Levels Layout			
Scale:	1:500	© A0	Status:	PLANNING
Drawn:	TH	Project Engineer	MJA Project No:	7371
Drawing Number:	7371—MJA—SW—XX—DR—C—001	Date:	10/03/2025	Rev: PL3

MJA CONSULTING
CIVIL & STRUCTURAL ENGINEERS
Ipsium Court, 24 The Quadrant,
Abingdon Science Park, Abingdon
Oxon, OX14 3YB
Tel: 01235 555173
Email: mail@mjaconsulting.co.uk