


KEY

Proposed Surface Water Catchment
Outfall – Basin R11A
Impermeable Area – 1.86 Ha

Proposed Surface Water Catchment
Outfall – Basin R11B
Impermeable Area – 2.022 Ha

Proposed Surface Water Catchment
Outfall – Basin R11C
Impermeable Area – 2.312 Ha

Proposed Catchment Flow Arrow

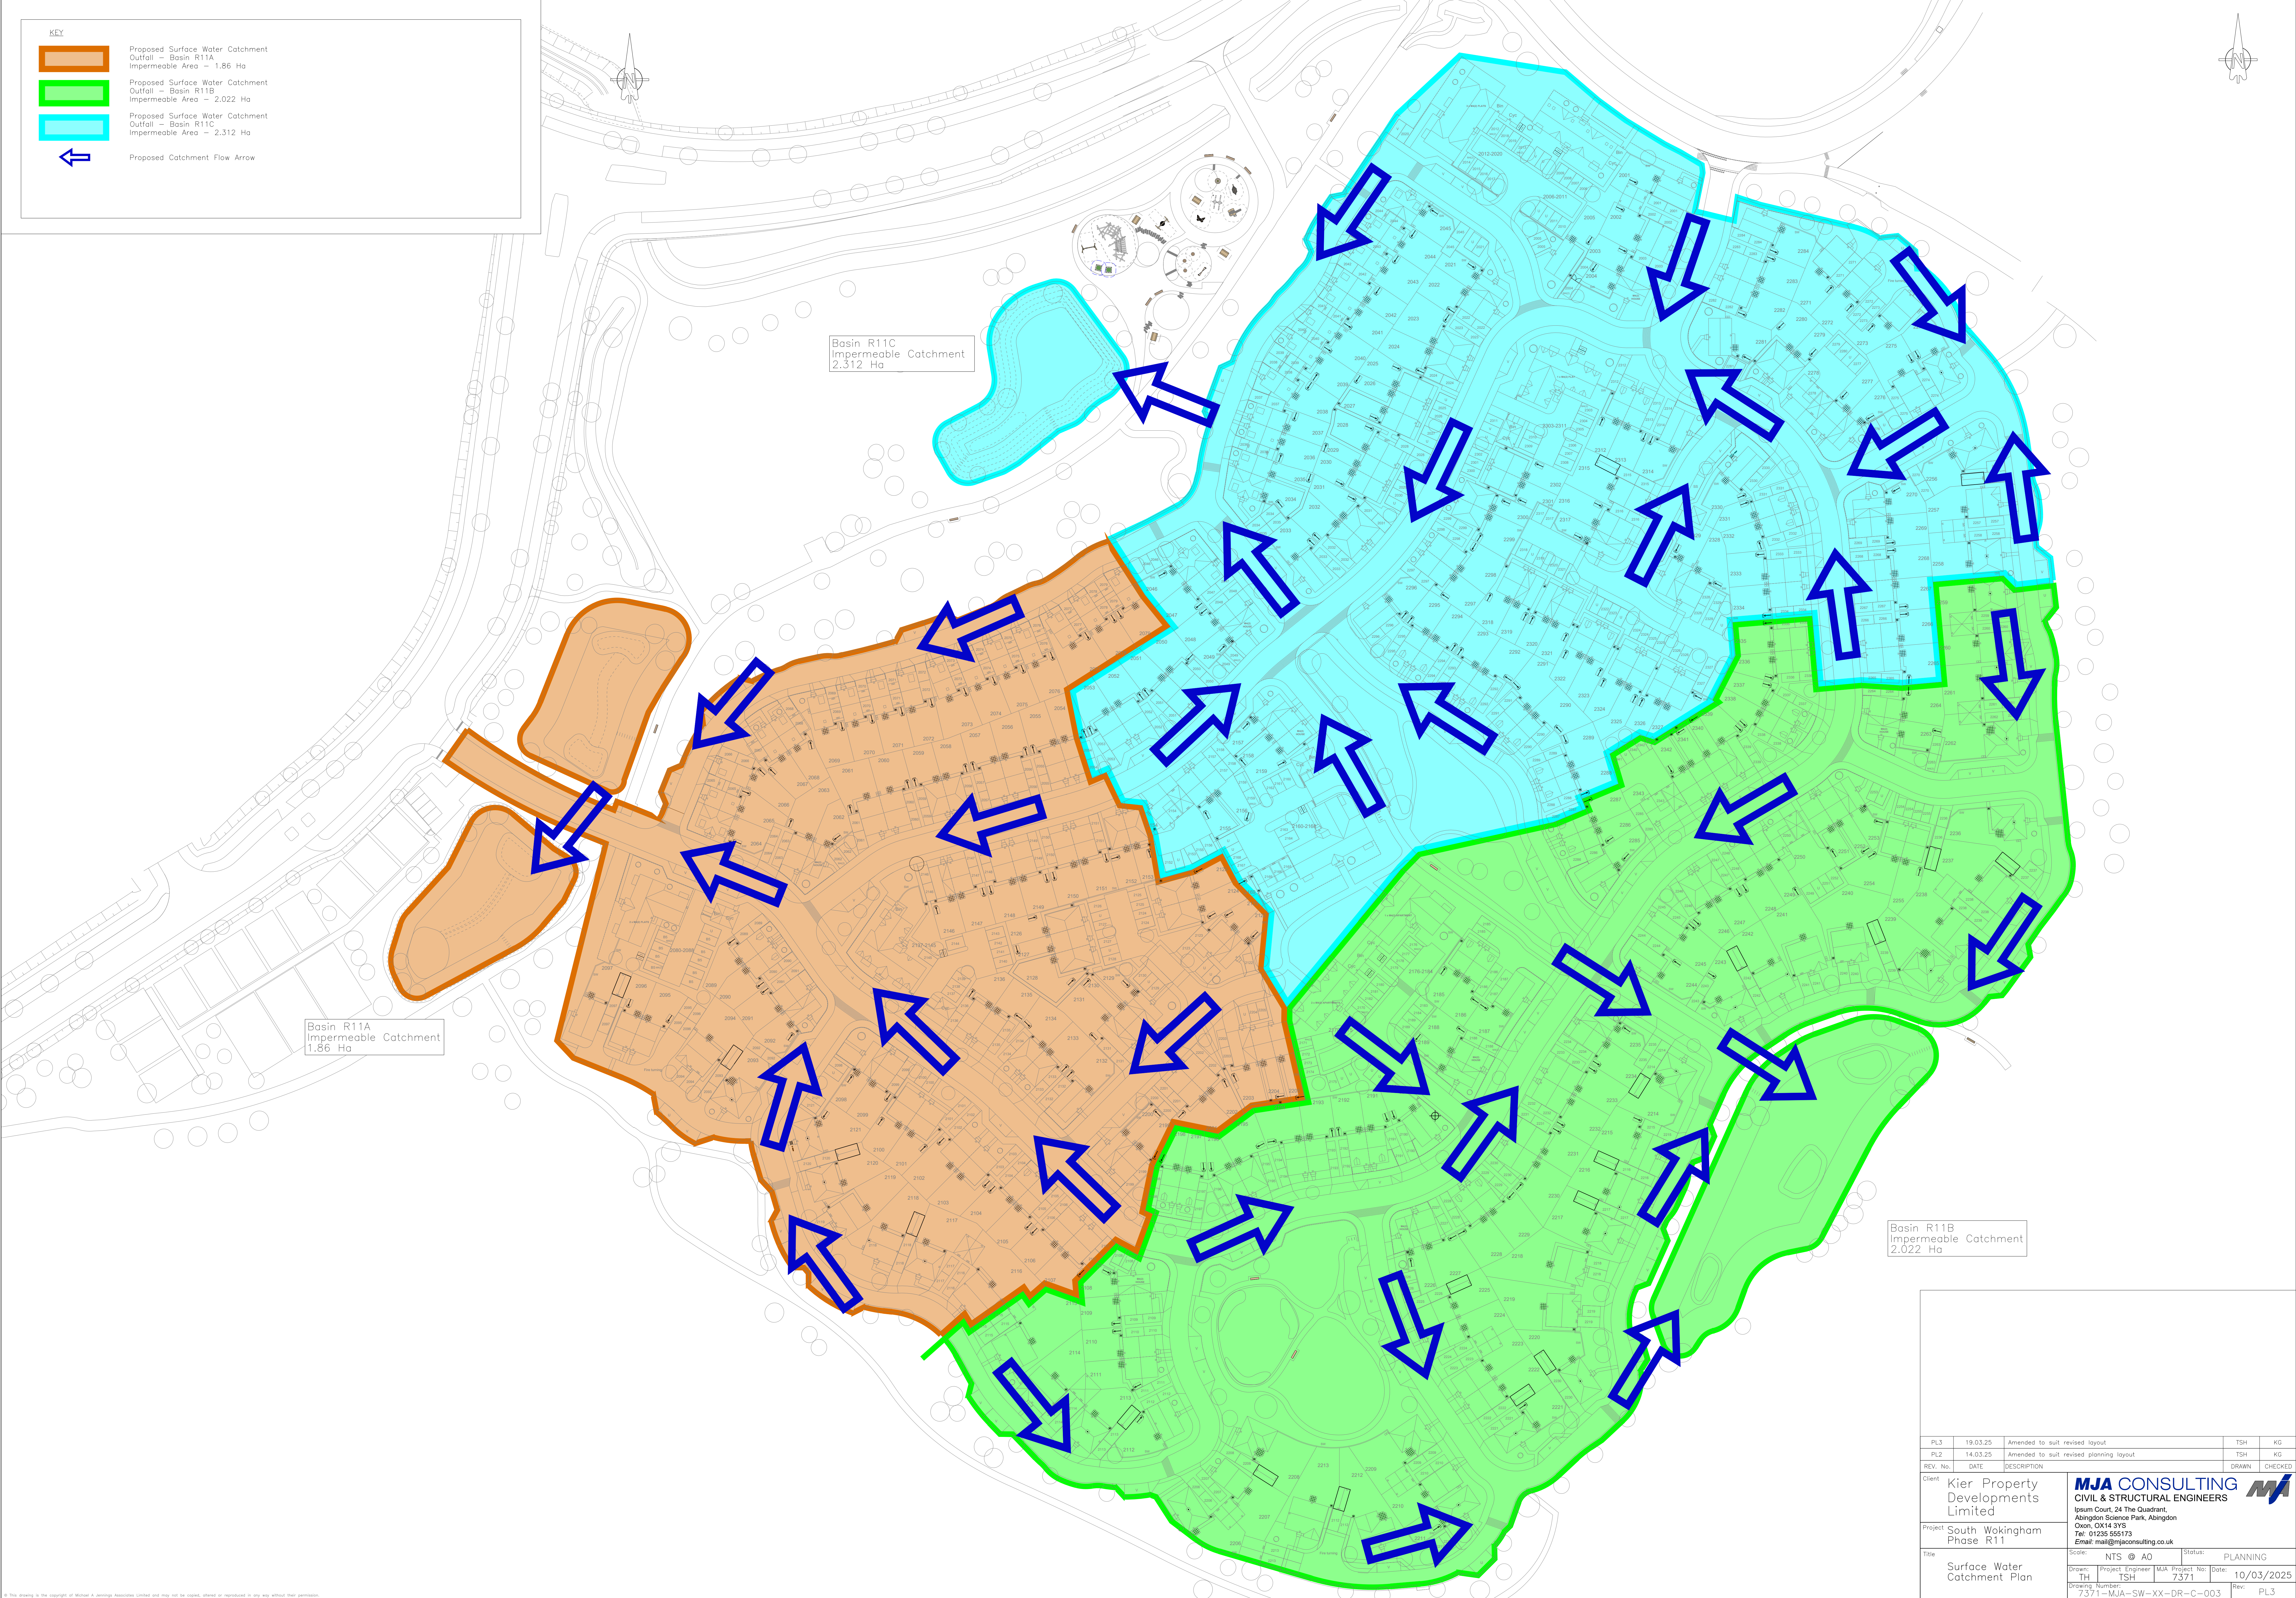

PL3	19.03.25	Amended to suit revised layout	TSH	KG
PL2	14.03.25	Amended to suit revised planning layout	TSH	KG
REV. No.	DATE	DESCRIPTION	DRAWN	CHECKED
Client: Kier Property Developments Limited				
Project: South Wokingham Phase R11				
Title: Surface Water Catchment Plan				
Scale:	NTS @ A0	Status:	PLANNING	
Drawn:	TH	Project Engineer:	MJA	Project No:
Drawing Number:	7371-MJA-SW-XX-DR-C-003	Date:	10/03/2025	Rev:
				PL3