
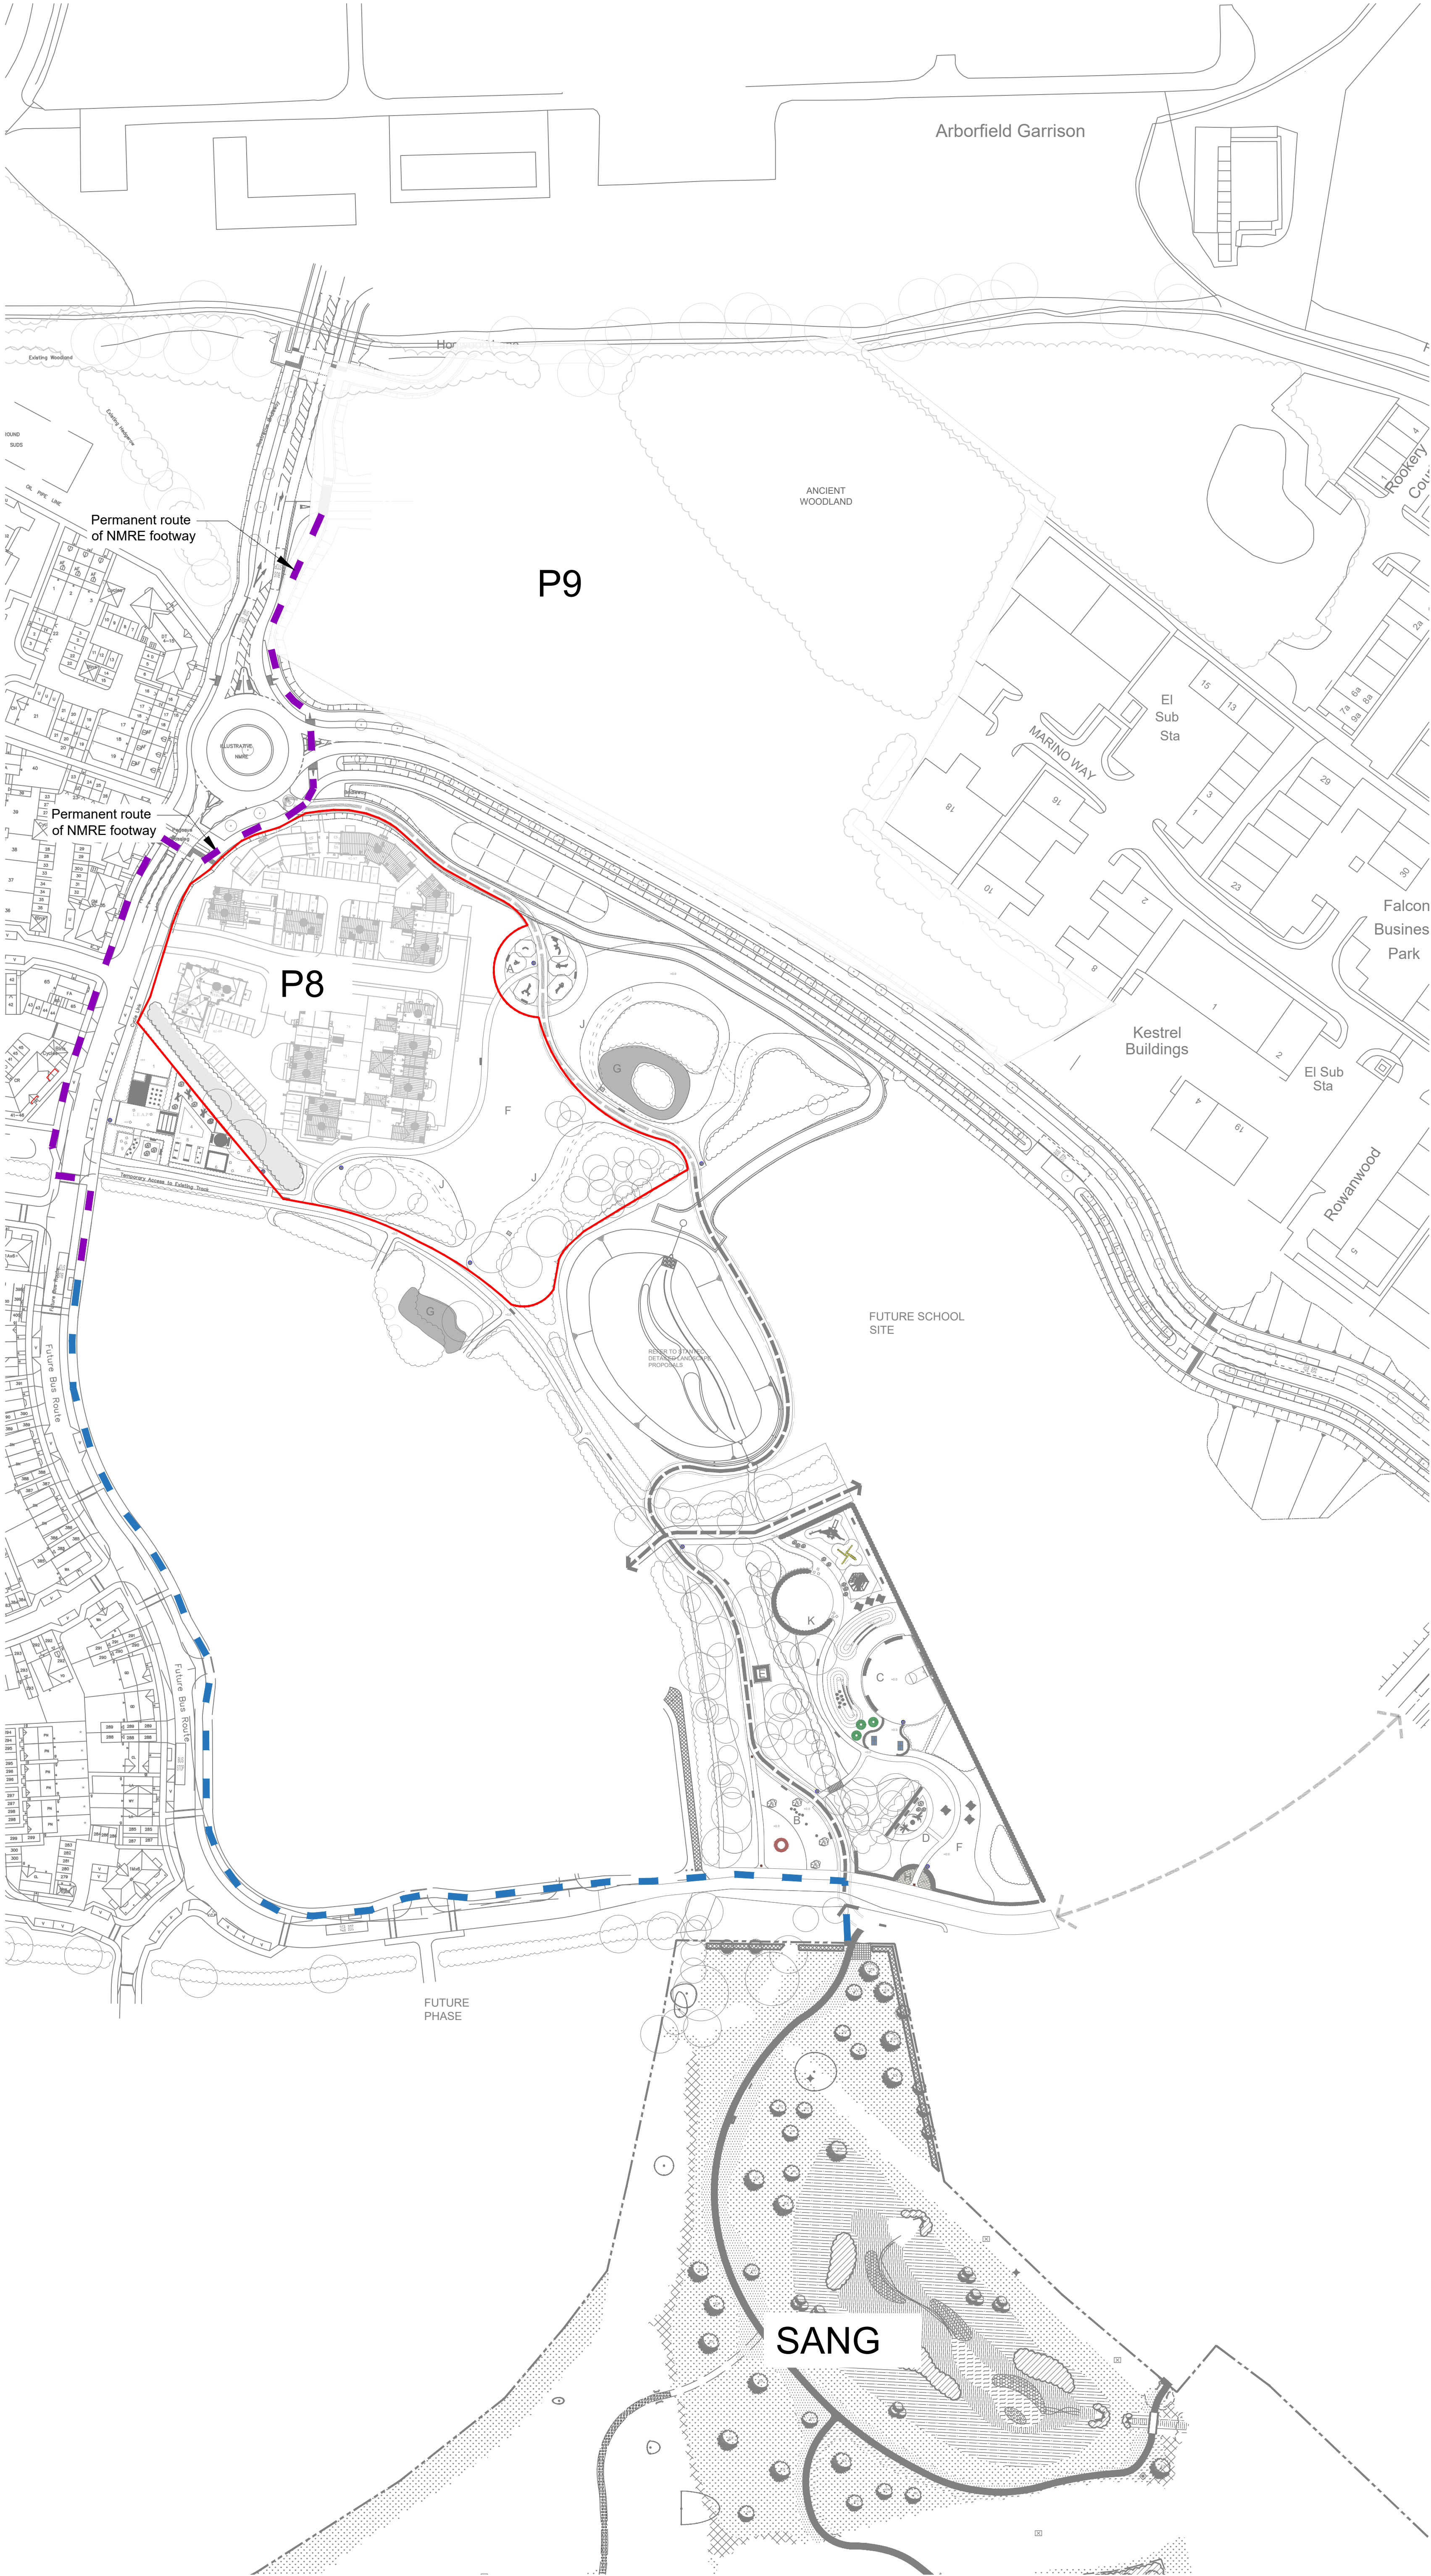


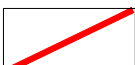

© 2022 RPS Group
Notes
1. This drawing has been prepared in accordance with the scope of RPS's appointment with its client and is subject to the terms and conditions of that appointment. RPS accepts no liability for any use of this document other than by its client and only for the purposes for which it was prepared and provided.
2. If received electronically it is the recipients responsibility to print to correct scale. Only written dimensions should be used.
3. Where applicable Ordnance Survey (c) Crown Copyright 2022
All rights reserved. Licence number 0100031673

KEY

SOFT LANDSCAPE
Proposed elements

-  SITE BOUNDARY
-  FIXED ACCESS TO SANG ROUTE
-  ROUTE ALONG FOOTWAY/ CYCLEWAY UPON COMPLETION OF P7

-	Updated to new layout	JN	CP	Mar '25
Rev	Description	By	CB	Date



Lakesbury House, Hillingbury Road, Chandlers Ford,
Hampshire SO53 5SS
T: 02380 810 440 E: rpsso@rpsgroup.com

Client BWD Southern Counties

Project Hogwood Farm
Finchampstead

Title Parcel 8
Access to SANG Strategy

Status Planning Drawn By MW PM/Checked by CP

Job Ref 4360 Scale @ A1 1:1000 Date Created April 2022

RPS Drawing / Figure Number PLN-8-6001 Rev -

rpsgroup.com