


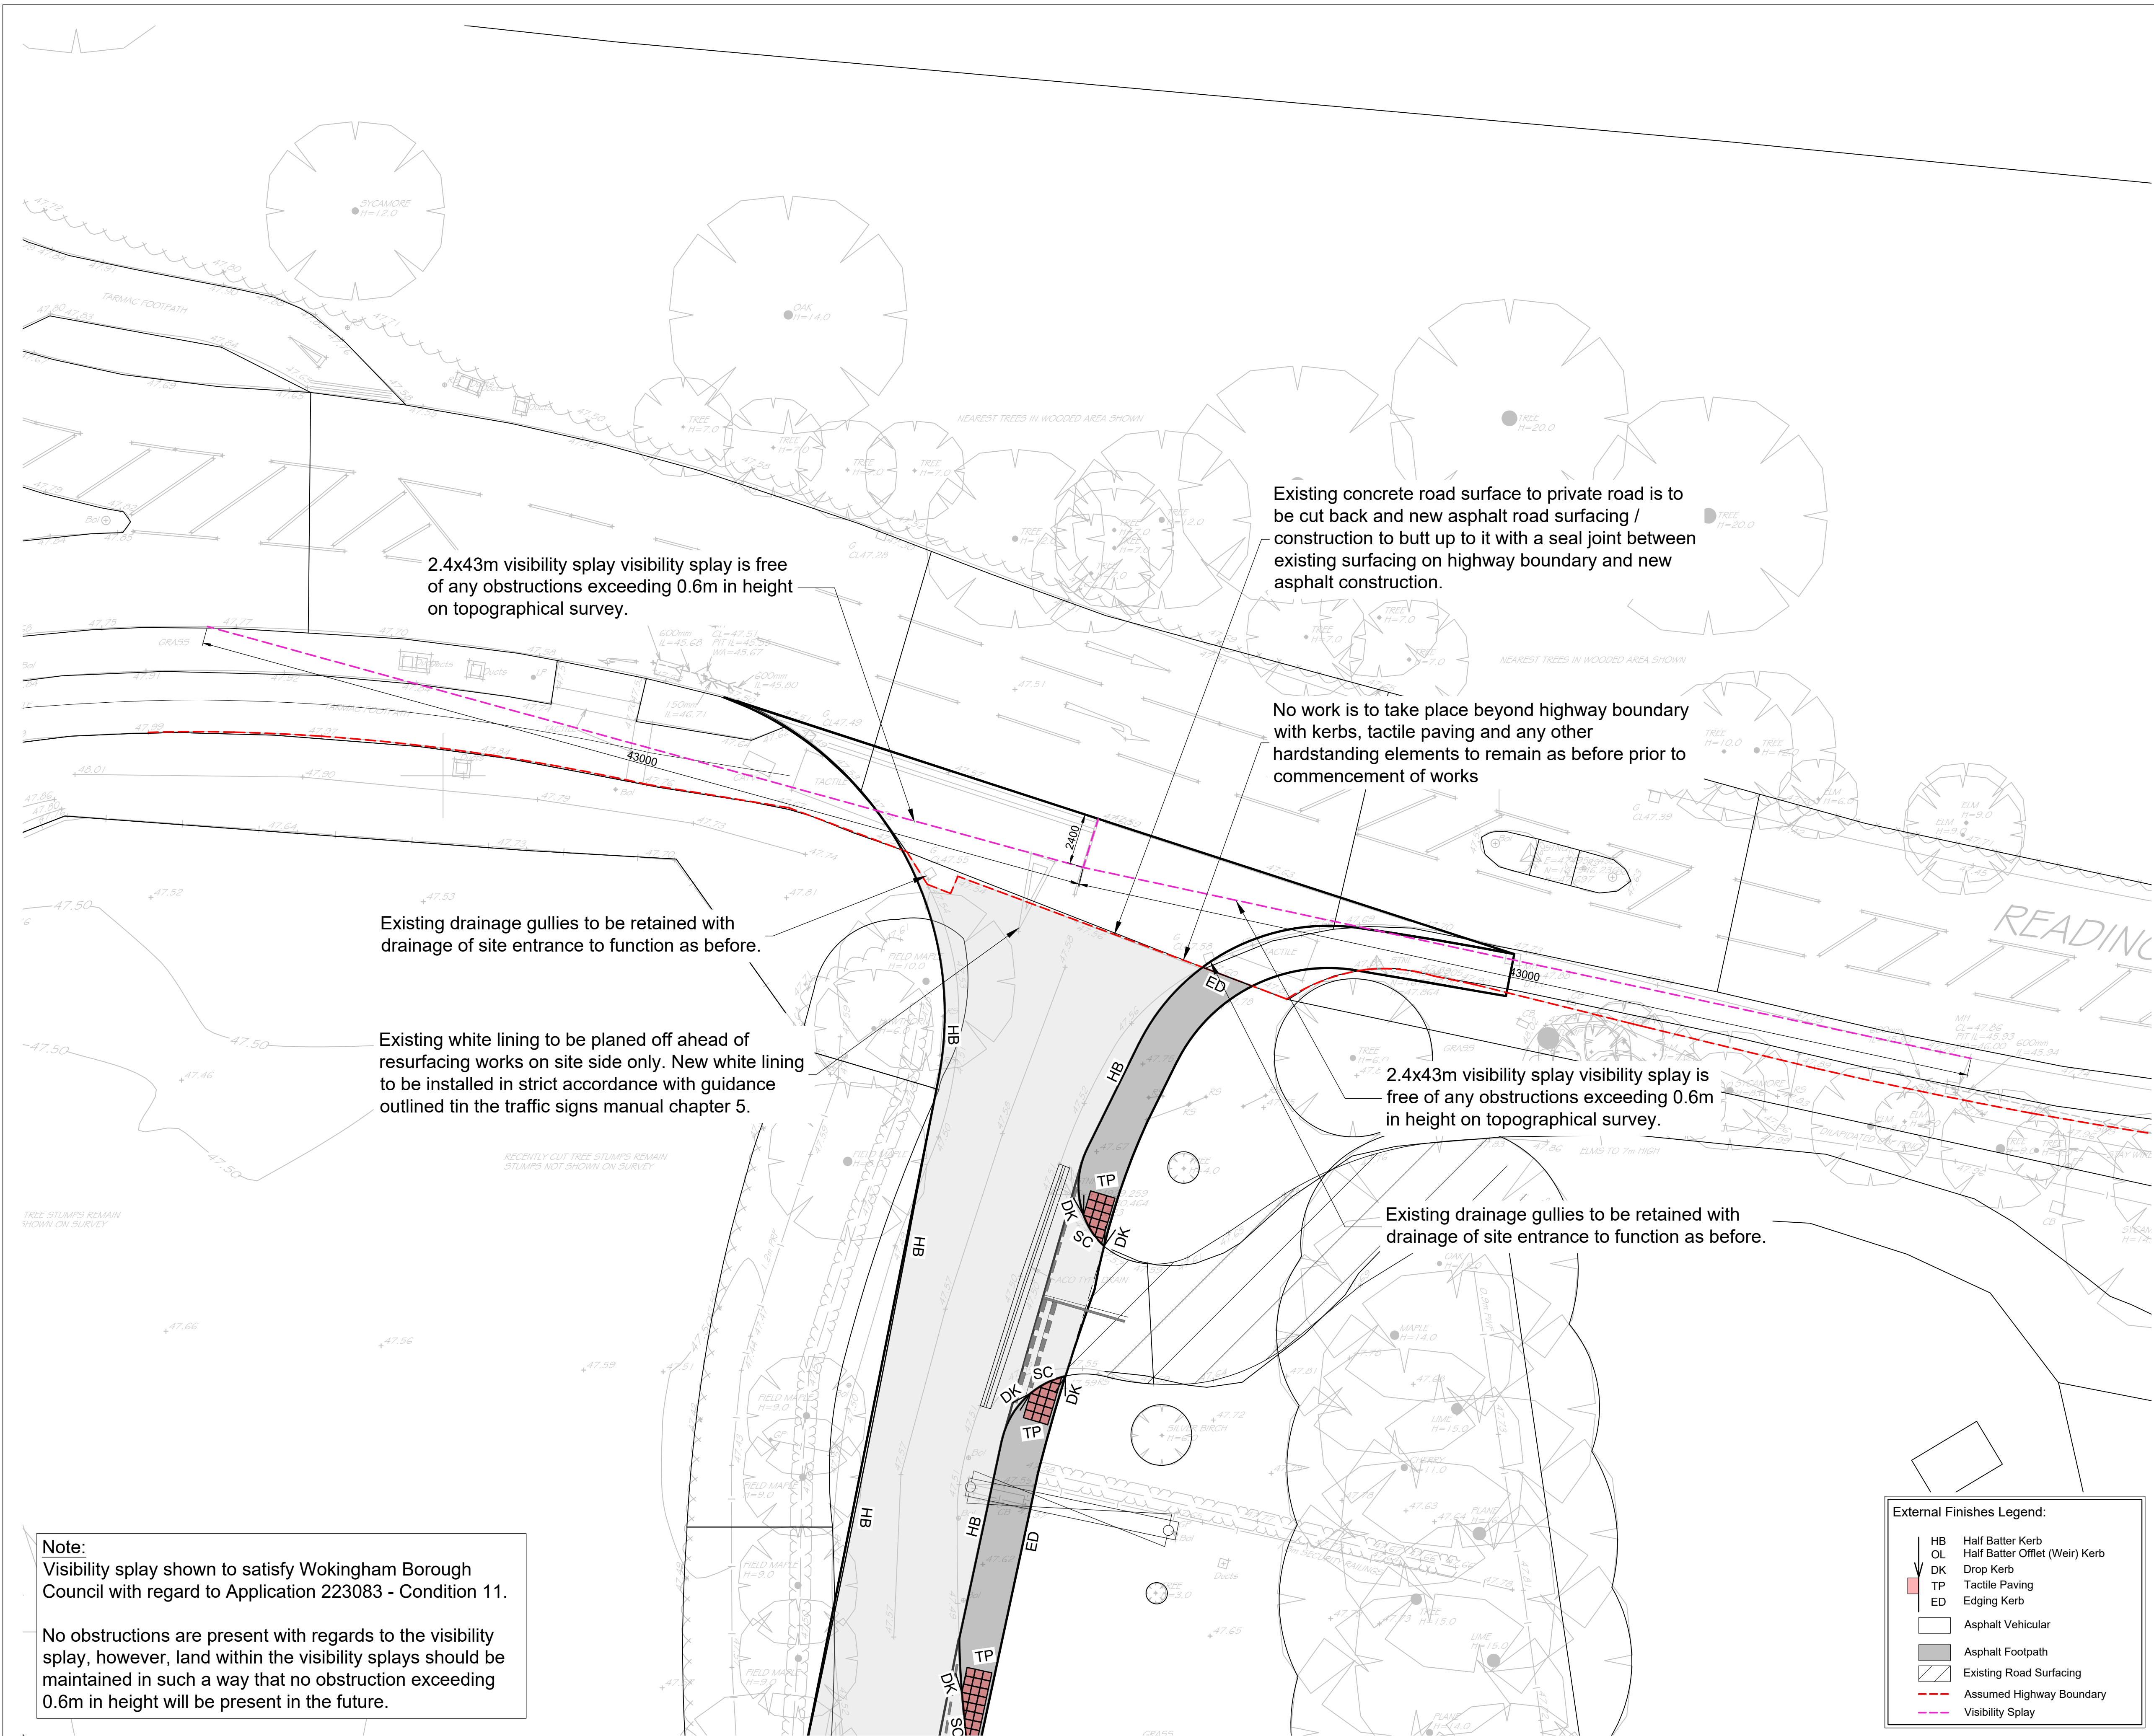

- Notes:**
- DO NOT SCALE FROM THIS DRAWING.
 - All dimensions are in millimetres Unless Noted Otherwise (u.n.o.)
 - Drawing is to be read in conjunction with all relevant architect's drawings. Any inconsistencies should be reported to PRP immediately.
 - All levels and dimensions are to be checked on site before any work commences.

P1	08/07/2025	Issued for comments	HW / NH
Rev	Date	Description	By / Chk



Catherine House
Harborough Road
Brighthelm NN6 0BX

Telephone: 01604 889 870
northampton@prp.uk.com
www.prp.uk.com

Leicester
Northampton
London

engineering excellence | creating advantage

Client:
Tungsten Dev Co 4 Limited

Architect:
HTC Architects

Project:
Observer Park, Reading

Title:
Visibility Splay Plan

Status:
PRELIMINARY

Engineer:	HW	Date:	June 2025
Drawn:	HW	Scales @ A1:	
Checked:	NH	1:150	
Project No:	64120	Drg No:	118
		Rev:	P1