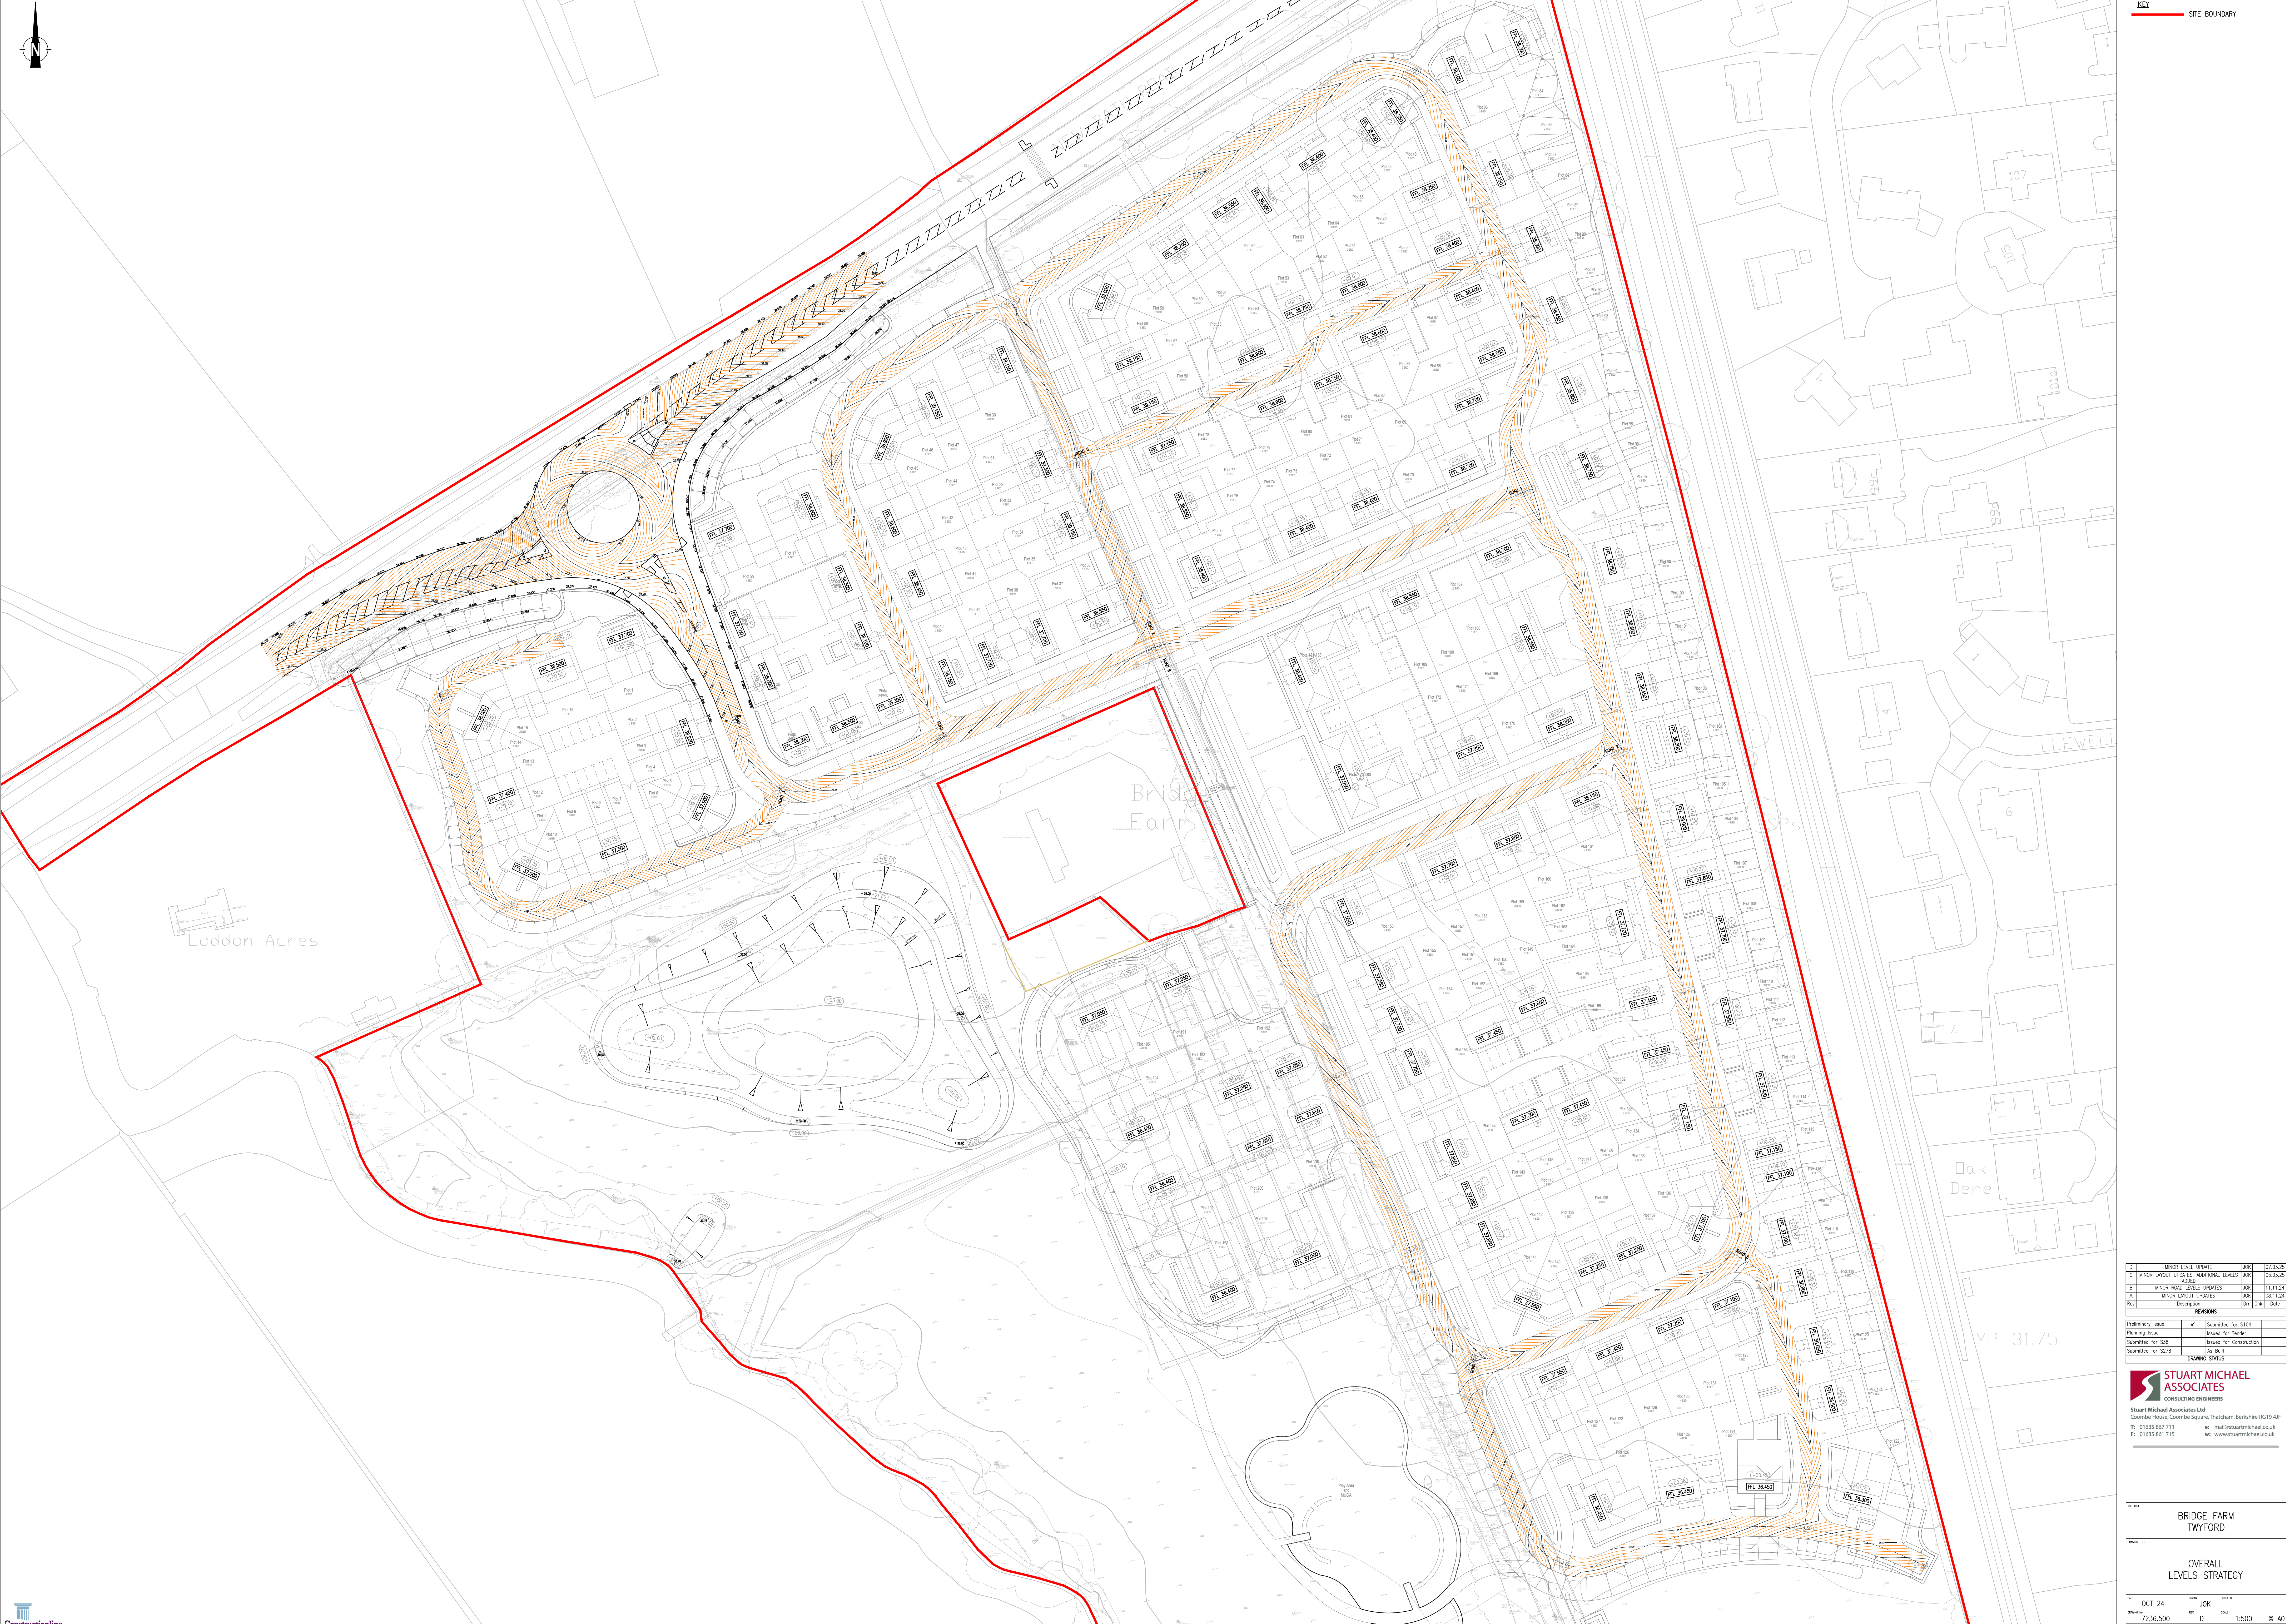


KEY
SITE BOUNDARY

D	MINOR LEVEL UPDATE	JOK	07.03.25
C	MINOR LAYOUT UPDATES: ADDITIONAL LEVELS ADDED	JOK	05.03.25
B	MINOR ROAD LEVELS UPDATES	JOK	11.11.24
A	MINOR LAYOUT UPDATES	JOK	08.11.24
Rev	Description	Rev	Date
REVISIONS:			
Preliminary Issue	✓	Submitted for S104	
Planning Issue		Issued for Tender	
Submitted for S38		Issued for Construction	
Submitted for S278		As Built	
DRAWING STATUS			

STUART MICHAEL ASSOCIATES
CONSULTING ENGINEERS
Stuart Michael Associates Ltd
Coombe House, Coombe Square, Thatcham, Berkshire RG19 4LP
T: 01635 867 711 E: mail@stuartmichael.co.uk
F: 01635 861 715 W: www.stuartmichael.co.uk

BRIDGE FARM
TWYFORD

OVERALL
LEVELS STRATEGY

DATE: OCT 24 DRAWN: JOK CHECKED: 7236.500 D SCALE: 1:500 A0
© This drawing is the copyright of Stuart Michael Associates Limited. It may not be reproduced or amended without the written approval of Stuart Michael Associates.