


Key:
● ASHP

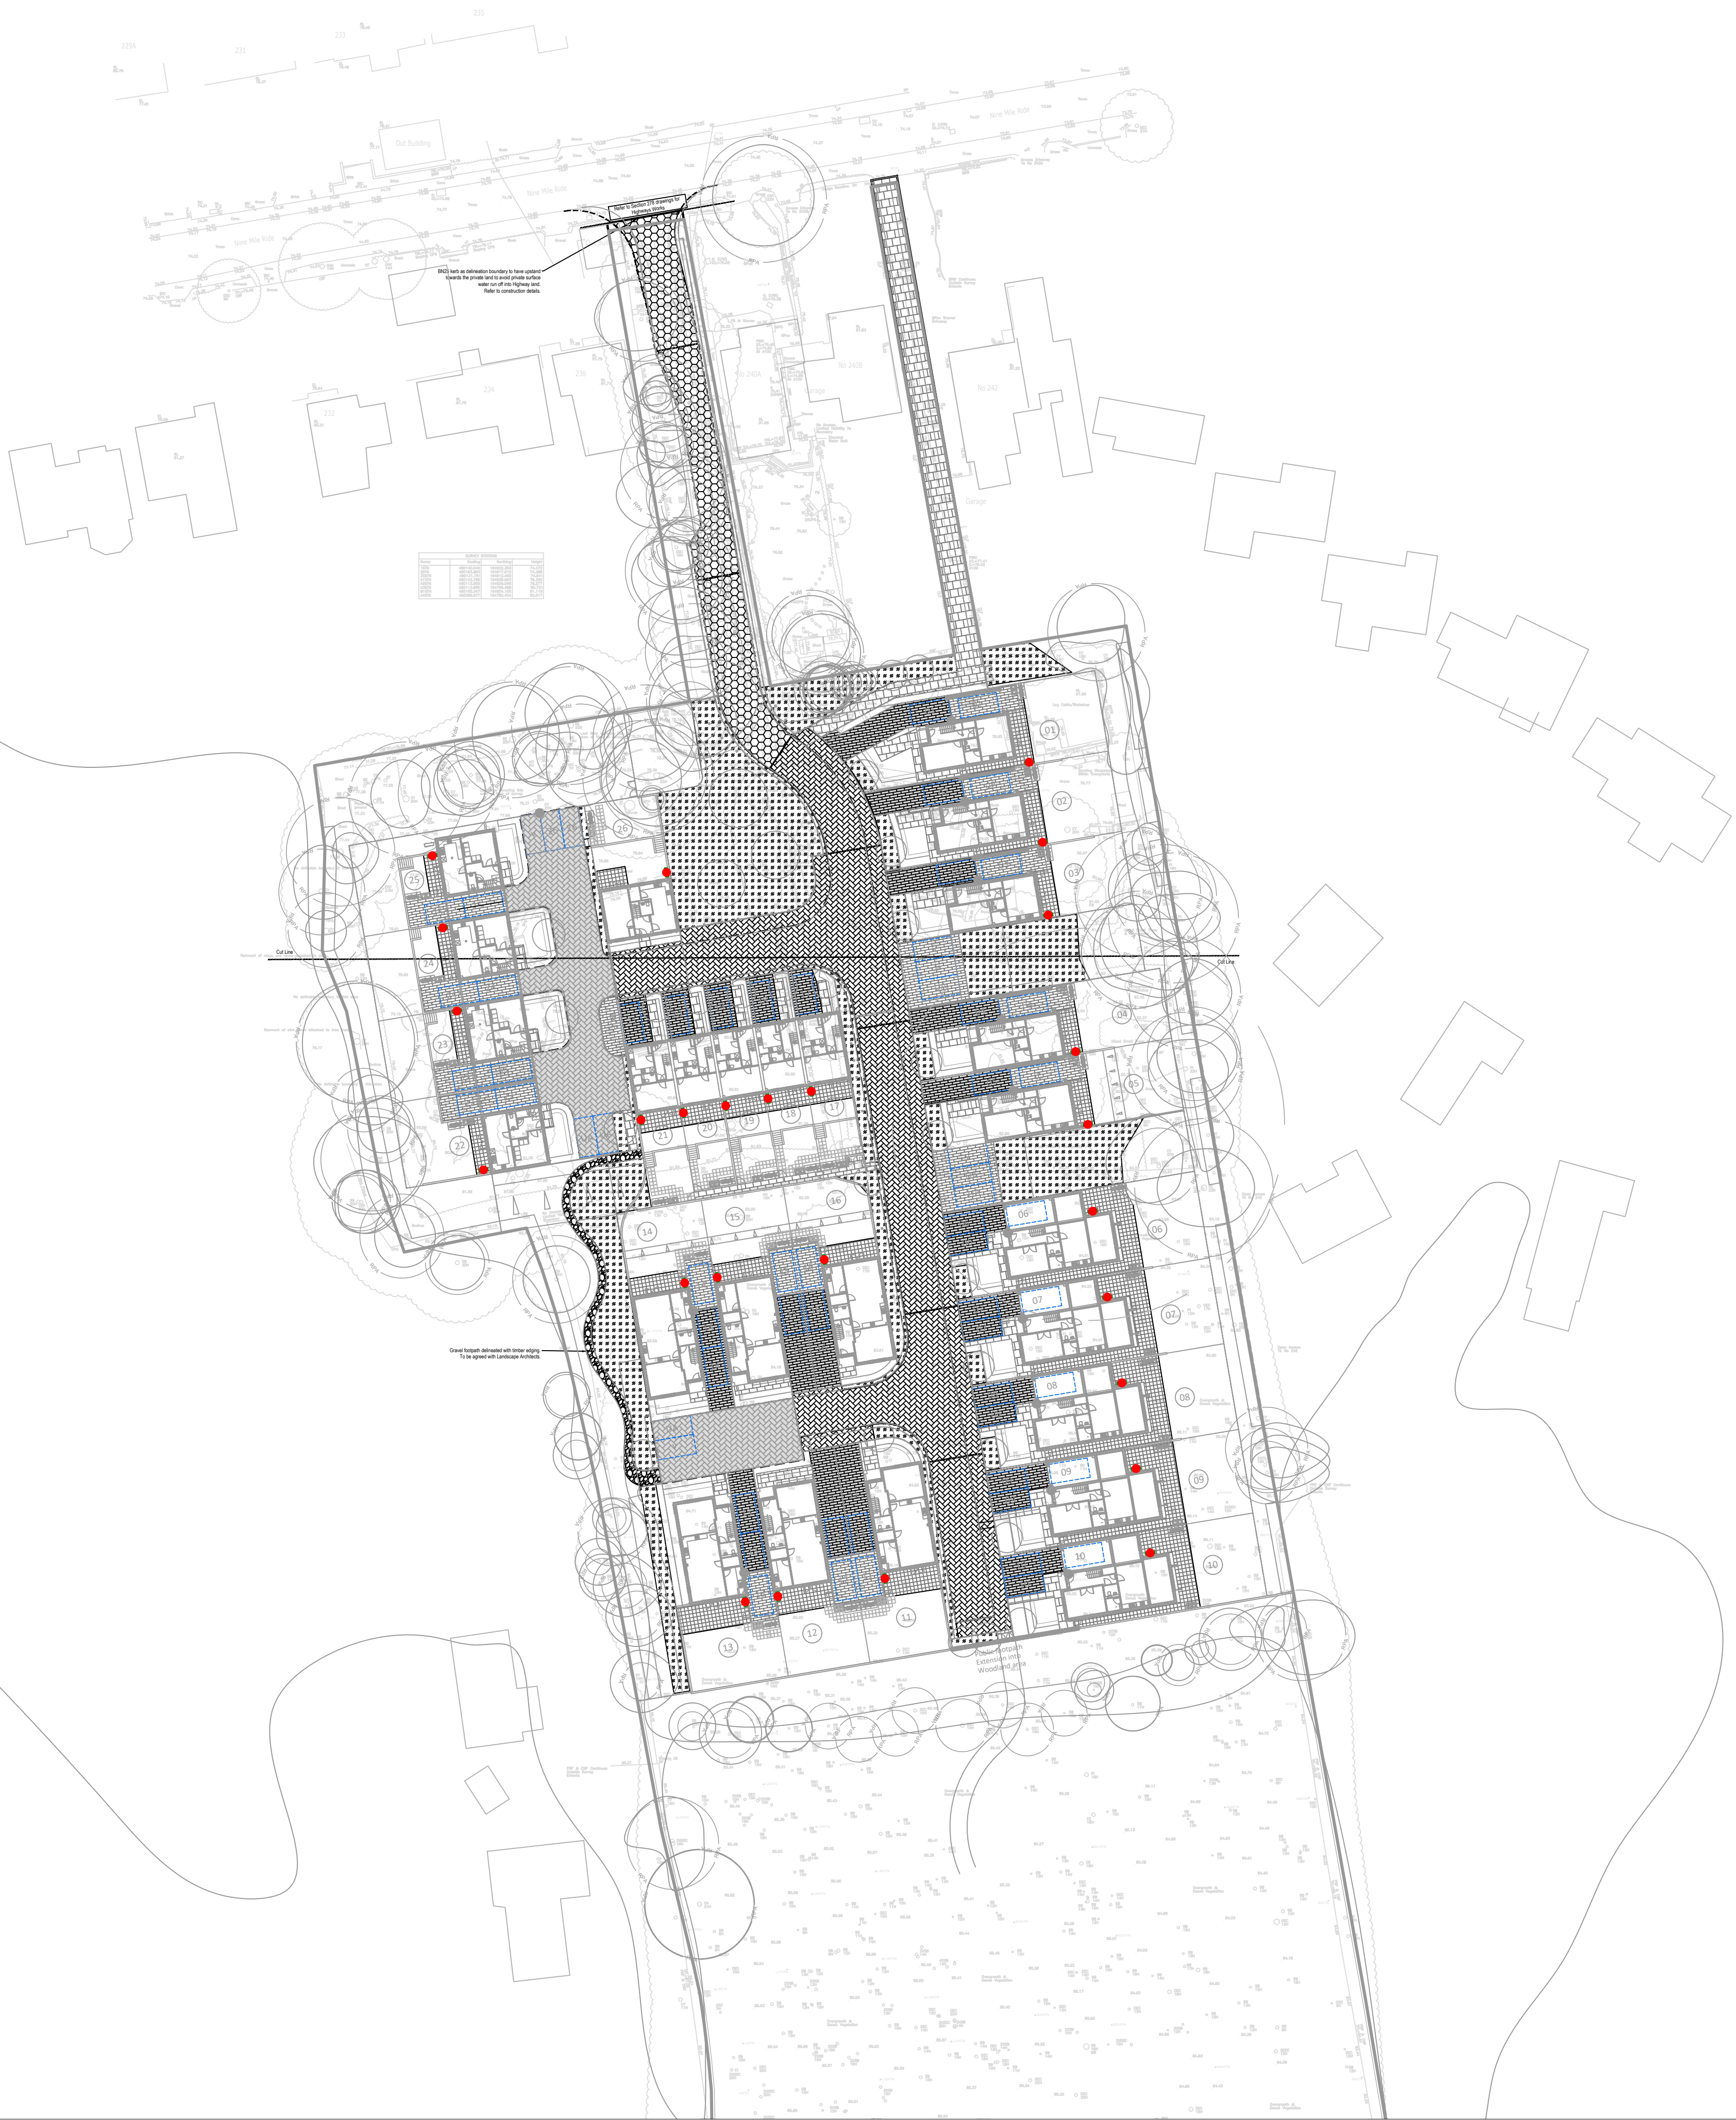

REF	DATE	REVISION	BY	APP
SCALE @ A1	DATE	DRAWN BY	CHECKED BY	
1:500 @A1	23.06.25	CD		

DRAWING:

Location Plan

Sheet 3 of 3

PROJECT:
238 and 240 Nine Mile Ride
Finchampstead



Elivia Homes Central,
Suites 5 & 6 Woodlands Court
Burnham Road, Beaconsfield,
HP9 2SF
T: 01494 685 930
W: eliviahomes.co.uk

DRG No:
EH-0085-P-005

REV
-