

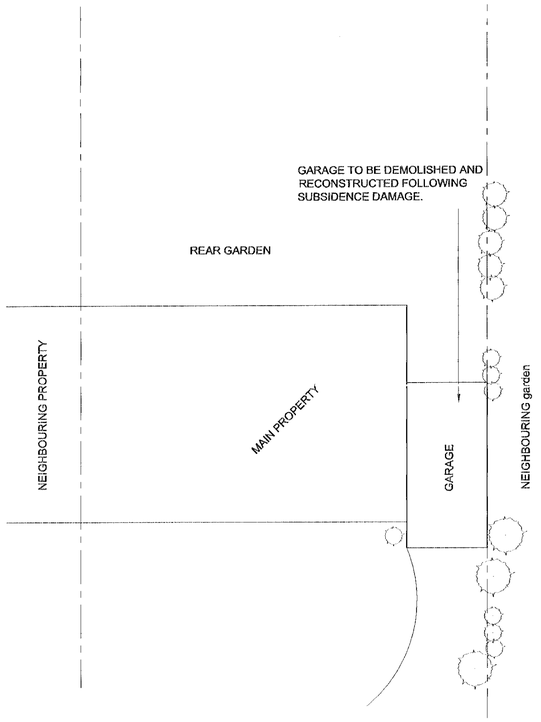



SITE LAYOUT PLAN
Scale N.T.S

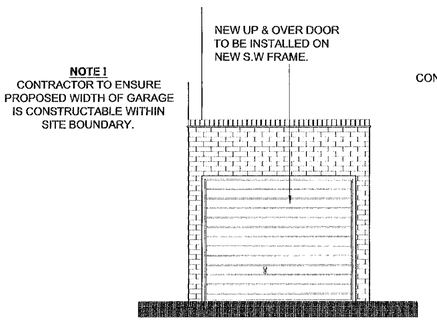


FRONT ELEVATION
Scale 1:50

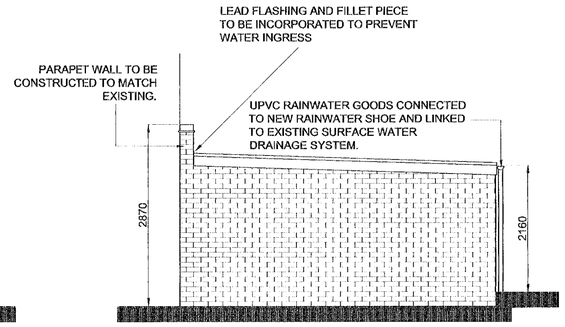


LEFT HAND SIDE ELEVATION
Scale 1:50

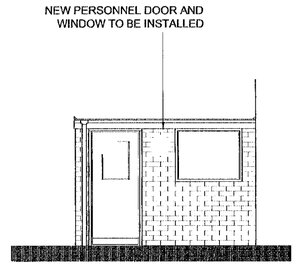

FRONT ELEVATION
Scale 1:50

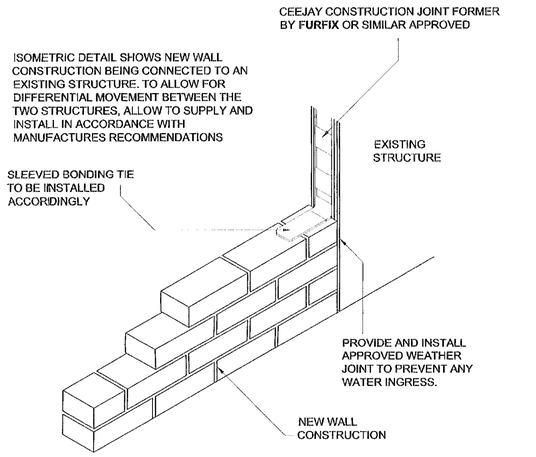


MOVEMENT JOINT DETAILS
Scale 1:20

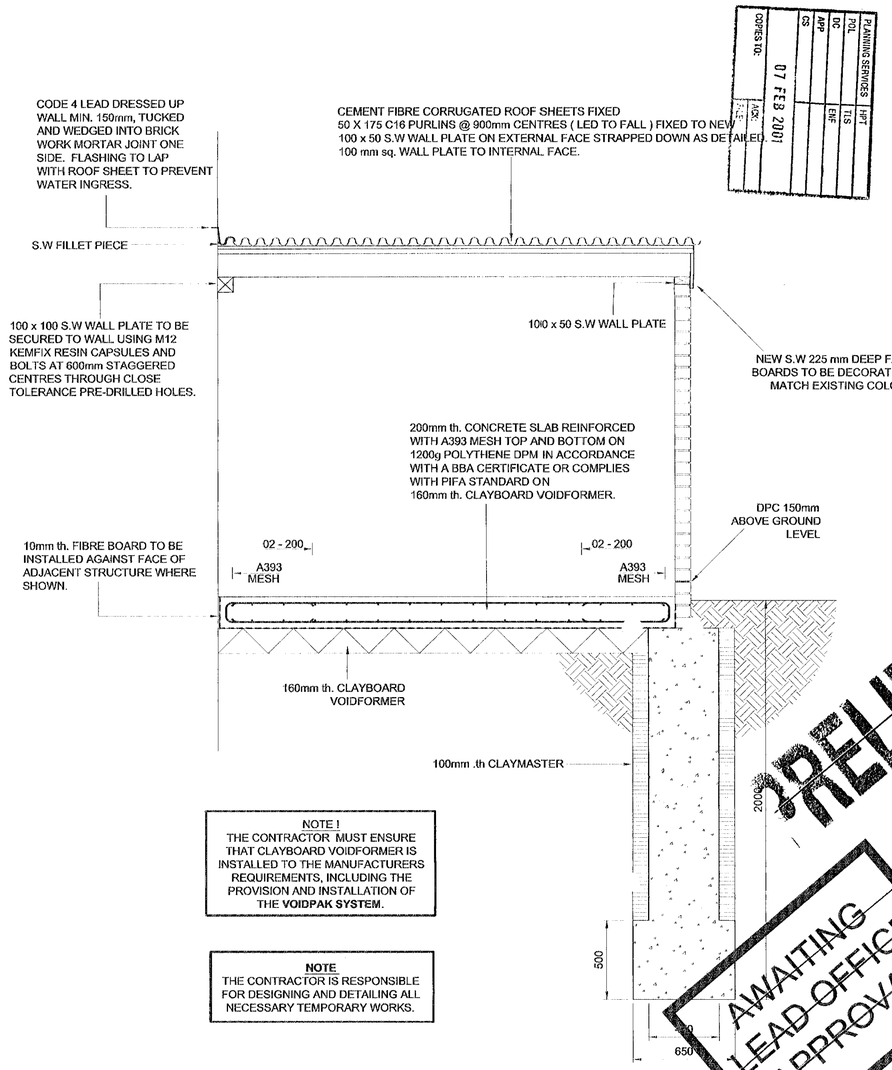


NOTE !
THE CONTRACTOR MUST ENSURE THAT CLAYBOARD VOIDFORMER IS INSTALLED TO THE MANUFACTURERS REQUIREMENTS, INCLUDING THE PROVISION AND INSTALLATION OF THE **VOIDPAK SYSTEM.**

NOTE
THE CONTRACTOR IS RESPONSIBLE FOR DESIGNING AND DETAILING ALL NECESSARY TEMPORARY WORKS.


SECTION A - A
Scale 1:20

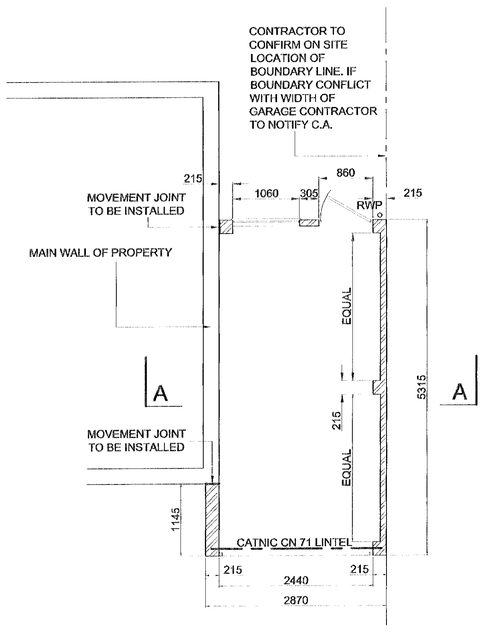

RECONSTRUCTION PLAN
Scale 1:50

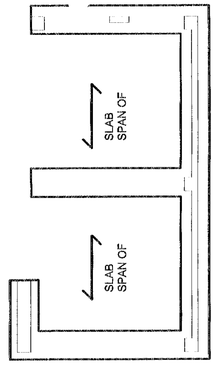

FOUNDATION LAYOUT PLAN
Scale 1:50

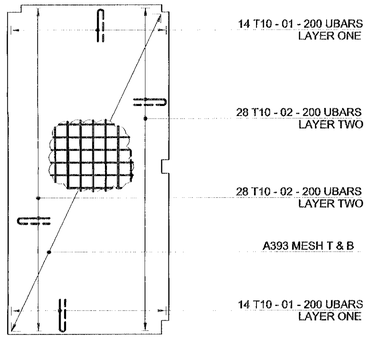

SLAB REINFORCEMENT PLAN
Scale 1:50

GENERAL

DO NOT SCALE OFF THIS DRAWING.

ALL DIMENSIONS ARE TO BE CHECKED ON SITE. ANY DISCREPANCIES ARE TO BE NOTIFIED TO THE CONTRACT ADMINISTRATOR.

THIS DRAWING IS TO BE READ IN CONJUNCTION WITH CUNNINGHAM, ELLIS & BUCKLE STANDARD CONTRACT DOCUMENTATION REF : EB2 8 / 96 & ALL OTHER RELEVANT CONTRACT DOCUMENTATION AS LISTED IN THE CONTRACT SPECIFICS.

LAYOUT IS TO REMAIN UNALTERED UNLESS OTHER WISE AGREED WITH CONTRACT ADMINISTRATOR.

CONCRETE

ALL WORK TO BE IN ACCORDANCE WITH **BS 8110.**

ALL CONCRETE TO BE GRADE **C35**, AND TO HAVE **CLASS 2 SULPHATE RESISTING CEMENT**, AS DEFINED IN **BS 8110 Pt 1 & BS 4027.**

WATER : CEMENT RATIO TO BE **0.60.** (RATIO MAY CHANGE DEPENDING ON THE REQUIREMENTS OF **BS 8110 Pt** 1.)

MINIMUM CEMENT CONTENT TO BE **330 Kg / cu.m.**

ALL CONCRETE TO BE VIBRATED.

REINFORCEMENT

COVER TO OUTERMOST REINFORCEMENT TO BE 35mm TOP, SIDES & BOTTOM.

ALL REINFORCEMENT DENOTED 'T' TO BE HIGH YIELD GRADE 460 COMPLYING WITH BS 4461.

LAPS TO T10 BARS TO BE 400mm MINIMUM.

LAPS TO MESH TO BE 400mm MINIMUM.

PLANNING SERVICES
07 FEB 2001
COPIES TO:
CS
APP
DC
ENF
PDL
TLS
HPT
ADC

REV	DRAWN	DATE	DESCRIPTION

CLIENT
VAN DE BERG

SITE ADDRESS
21 HURST ROAD
TWYFORD
READING
RG10 0AG

DRAWING TITLE
DEMOLITION & RECONSTRUCTION OF GARAGE

PRELIMINARY

Cunningham Ellis & Buckle
1st Fl. Design Office, Solent House
Solent Business Park, Whiteley
FAREHAM, Hants , PO15 7AF
Tel: 01489 567 760
Fax: 01489 565 817

AWAITING LEAD OFFICE APPROVAL

SCALE
SHOWN


DRAWN BY
GAH

DATE
MAY 2000


REFERENCE
041 / 1104303

DRAWING No.
01


REV.
P

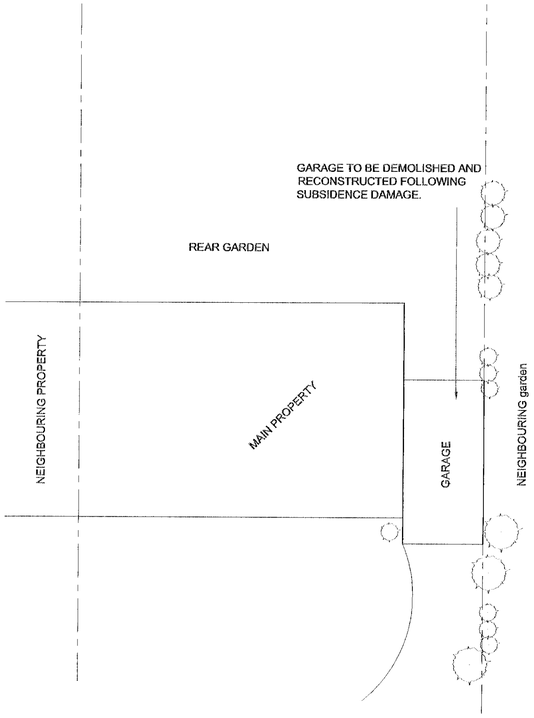

SITE LAYOUT PLAN
Scale N.T.S

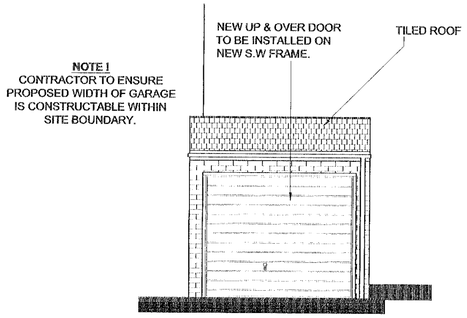


FRONT ELEVATION
Scale 1:50

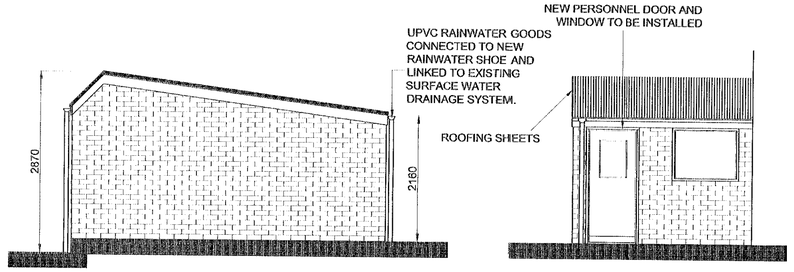


LEFT HAND SIDE ELEVATION
Scale 1:50

FRONT ELEVATION
Scale 1:50




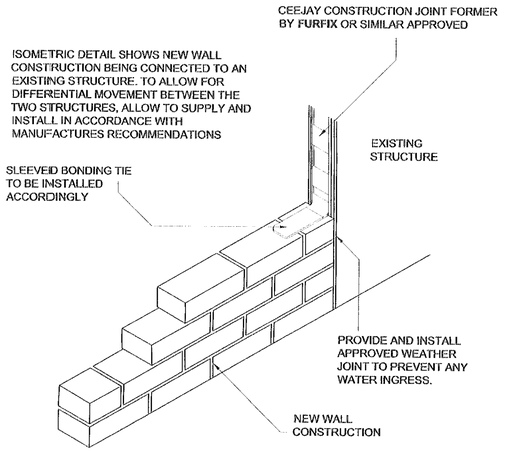


MOVEMENT JOINT DETAILS
Scale 1:20

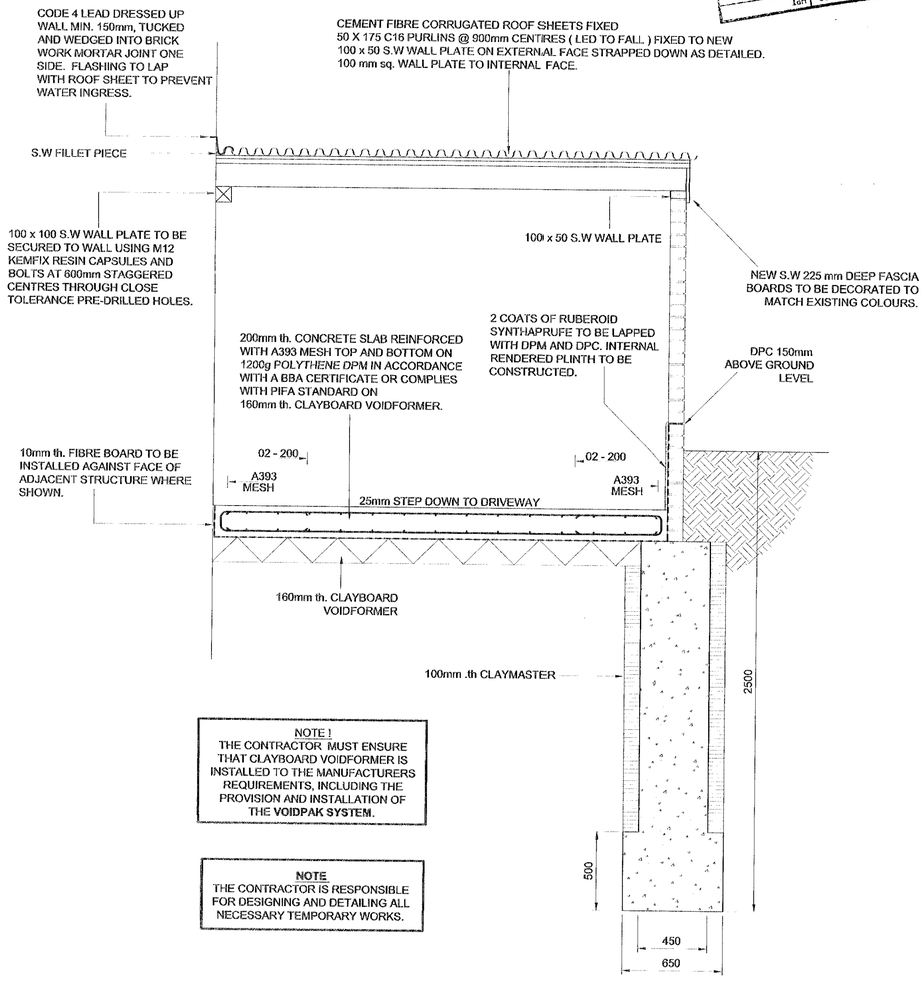


SECTION A - A
Scale 1:20

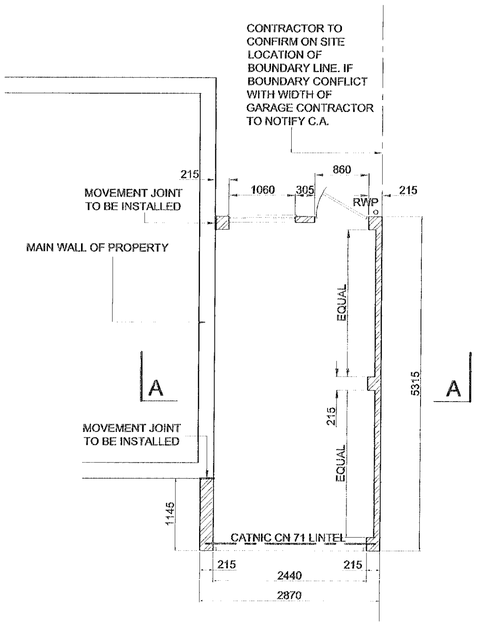

RECONSTRUCTION PLAN
Scale 1:50

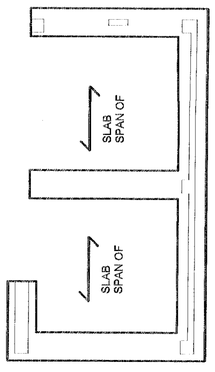

FOUNDATION LAYOUT PLAN
Scale 1:50

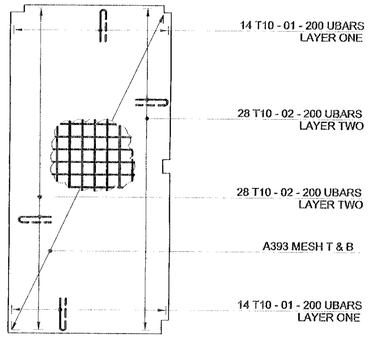

SLAB REINFORCEMENT PLAN
Scale 1:50

GENERAL

DO NOT SCALE OFF THIS DRAWING.

ALL DIMENSIONS ARE TO BE CHECKED ON SITE. ANY DISCREPANCIES ARE TO BE NOTIFIED TO THE CONTRACT ADMINISTRATOR.

THIS DRAWING IS TO BE READ IN CONJUNCTION WITH CUNNINGHAM, ELLIS & BUCKLE STANDARD CONTRACT DOCUMENTATION REF : EB2 8 / 96 & ALL OTHER RELEVANT CONTRACT DOCUMENTATION AS LISTED IN THE CONTRACT SPECIFICS.

LAYOUT IS TO REMAIN UNALTERED UNLESS OTHER WISE AGREED WITH CONTRACT ADMINISTRATOR.

CONCRETE

ALL WORK TO BE IN ACCORDANCE WITH **BS 8110**.

ALL CONCRETE TO BE GRADE **C35**, AND TO HAVE **CLASS 2 SULPHATE RESISTING CEMENT**, AS DEFINED IN **BS 8110 Pt 1 & BS 4027**.

WATER : CEMENT RATIO TO BE **0.60**. (RATIO MAY CHANGE DEPENDING ON THE REQUIREMENTS OF **BS 8110 Pt 1**.)

MINIMUM CEMENT CONTENT TO BE **330 Kg / cu.m.**

ALL CONCRETE TO BE VIBRATED.

REINFORCEMENT

COVER TO OUTERMOST REINFORCEMENT TO BE 35mm TOP, SIDES & BOTTOM.

ALL REINFORCEMENT DENOTED 'T' TO BE HIGH YIELD GRADE 460 COMPLYING WITH BS 4461.

LAPS TO T10 BARS TO BE 400mm MINIMUM.

LAPS TO MESH TO BE 400mm MINIMUM.

REV	DRAWN	DATE	DESCRIPTION
A	GAH	31.01.01	PITCHED ROOF ADDED

CLIENT
VAN DE BERG

SITE ADDRESS
21 HURST ROAD
TWYFORD
READING
RG10 0AG

DRAWING TITLE
DEMOLITION & RECONSTRUCTION OF GARAGE

Cunningham Ellis Buckle
1st Fl. Design Office, Solent House
Solent Business Park, Whiteley
FAREHAM, Hants , PO15 7AF
Tel: 01489 567 760
Fax: 01489 563 817

SCALE
SHOWN


DRAWN BY
GAH

DATE
MAY 2000


REFERENCE
041 / 1104303

DRAWING No.
01


REV.
A

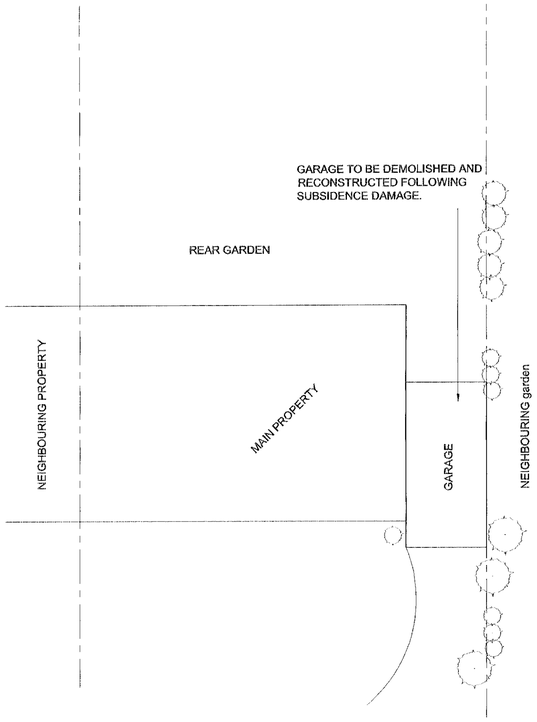


SITE LAYOUT PLAN
Scale N.T.S

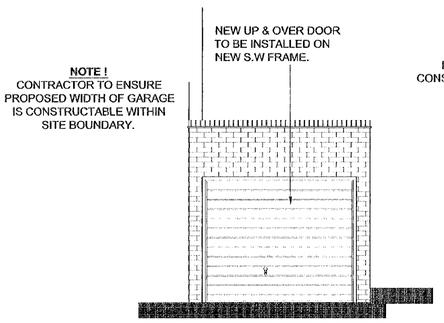


FRONT ELEVATION
Scale 1:50

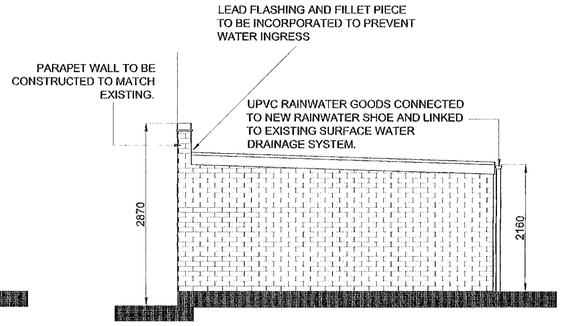


LEFT HAND SIDE ELEVATION
Scale 1:50

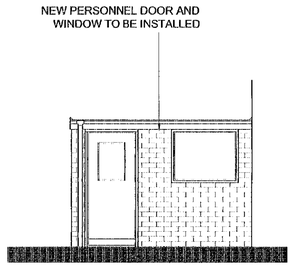


FRONT ELEVATION
Scale 1:50

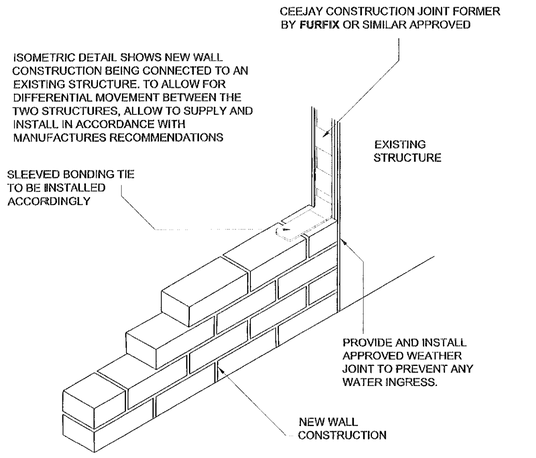


MOVEMENT JOINT DETAILS
Scale 1:20

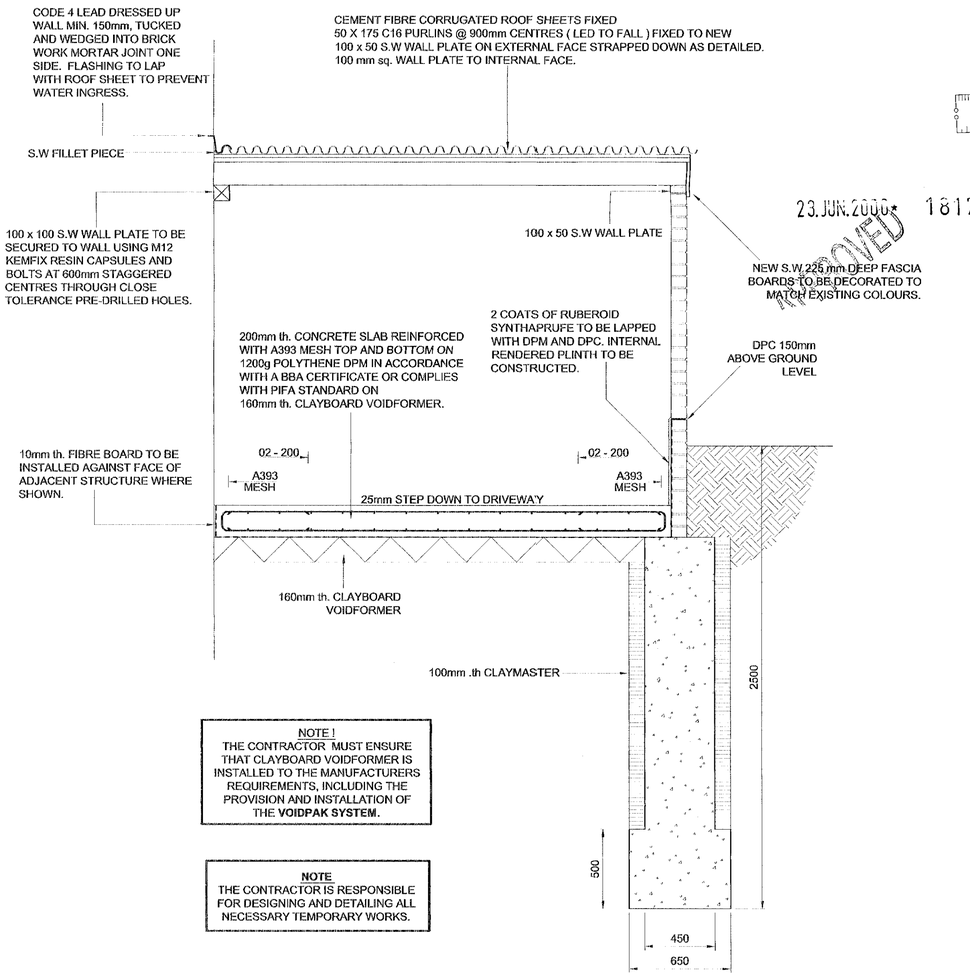


SECTION A - A
Scale 1:20

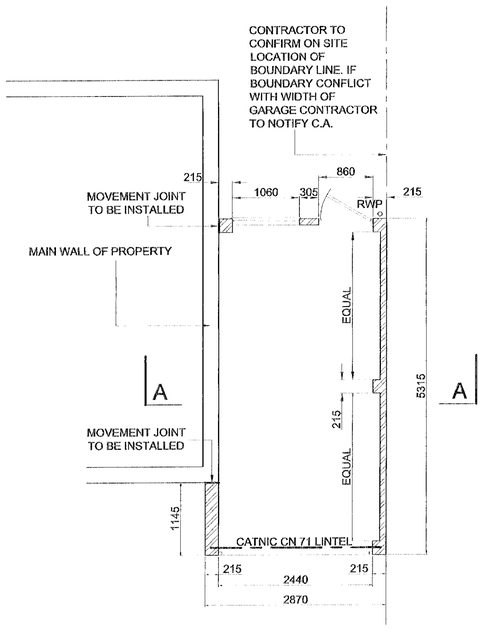

RECONSTRUCTION PLAN
Scale 1:50

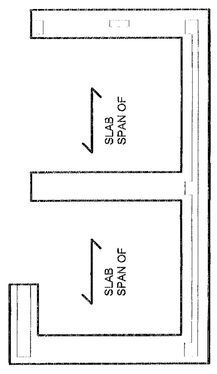

FOUNDATION LAYOUT PLAN
Scale 1:50

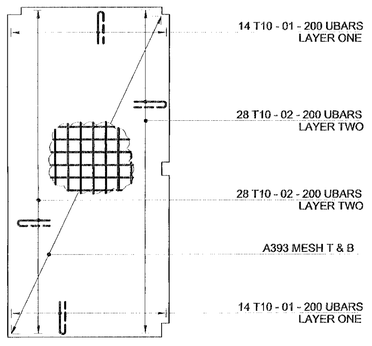

SLAB REINFORCEMENT PLAN
Scale 1:50

GENERAL

DO NOT SCALE OFF THIS DRAWING.

ALL DIMENSIONS ARE TO BE CHECKED ON SITE. ANY DISCREPANCIES ARE TO BE NOTIFIED TO THE CONTRACT ADMINISTRATOR.

THIS DRAWING IS TO BE READ IN CONJUNCTION WITH CUNNINGHAM, ELLIS & BUCKLE STANDARD CONTRACT DOCUMENTATION REF : EB2 8 / 96 & ALL OTHER RELEVANT CONTRACT DOCUMENTATION AS LISTED IN THE CONTRACT SPECIFICS.

LAYOUT IS TO REMAIN UNALTERED UNLESS OTHER WISE AGREED WITH CONTRACT ADMINISTRATOR.

CONCRETE

ALL WORK TO BE IN ACCORDANCE WITH **BS 8110**.

ALL CONCRETE TO BE GRADE **C35**, AND TO HAVE **CLASS 2 SULPHATE RESISTING CEMENT**, AS DEFINED IN **BS 8110 Pt 1 & BS 4027**.

WATER : CEMENT RATIO TO BE **0.60**. (RATIO MAY CHANGE DEPENDING ON THE REQUIREMENTS OF **BS 8110 Pt 1**.)

MINIMUM CEMENT CONTENT TO BE **330 Kg / cu.m.**

ALL CONCRETE TO BE VIBRATED.

REINFORCEMENT

COVER TO OUTERMOST REINFORCEMENT TO BE 35mm TOP, SIDES & BOTTOM.

ALL REINFORCEMENT DENOTED 'T' TO BE HIGH YIELD GRADE 460 COMPLYING WITH BS 4461.

LAPS TO T10 BARS TO BE 400mm MINIMUM.

LAPS TO MESH TO BE 400mm MINIMUM.

23. JUN. 2000 1817

APPROVED

REV	DRAWN	DATE	DESCRIPTION

CLIENT
VAN DE BERG

SITE ADDRESS
21 HURST ROAD
TWYFORD
READING
RG10 0AG

DRAWING TITLE
DEMOLITION & RECONSTRUCTION OF GARAGE

Cunningham Ellis Buckle
1st Fl. Design Office, Solent House
Solent Business Park, Whiteley
FAREHAM, Hants , PO15 7AF
Tel: 01489 567 760
Fax: 01489 565 817

SCALE
SHOWN

DRAWN BY
GAH

DATE
MAY 2000

REFERENCE
041 / 1104303

DRAWING No.
01

REV.