

SOUTH EAST ELEVATION

SOUTH WEST ELEVATION

NORTH WEST ELEVATION

NORTH EAST ELEVATION

R. Superseded.

1823

JEANNE BONE AA DIP RIBA

ARCHAID

ARCHITECTS

Client:
MR & Mrs Stubbs

Project Title:
The White House
Wargrave

Drawing Name:
Proposed Elevations

Scale : 1:100	**Date : 25th May 2000**	
Job No	**Drawing No** 07	**Rev** A



SOUTH EAST ELEVATION

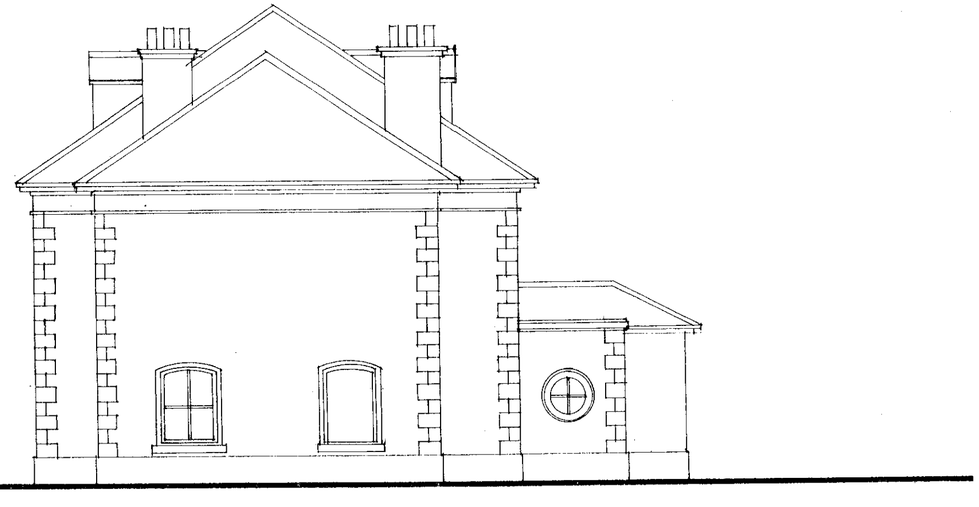

SOUTH WEST ELEVATION



NORTH WEST ELEVATION

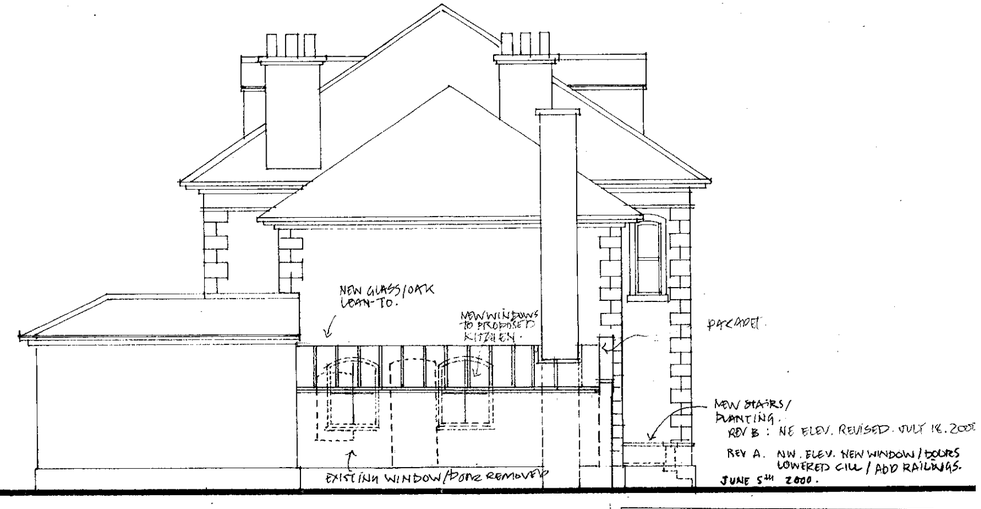

NORTH EAST ELEVATION

24 JUL 2000
COPIES TO:
ACK:
FILE:
PLANNING SERVICES
HPT
POL
COPIES TO:
ACK:
FILE:

APPROVED

JEANNE BONE AA DIP RIBA

ARCHAID

ARCHITECTS

Client: MR & Mrs Stubbs	
Project Title: The White House Wargrave	
Drawing Name: Proposed Elevations	CD 15/12/00
Scale : 1:100	**Date :** 25th May 2000
Job No	**Drawing No** 07 / **Rev** B

Additional Plans

REV A - NEW EXTERNAL STEPS AMENDED. NOTES ADDED. UTILITY ROOM REV. 5/6/00.

JEANNE BONE AA DIP RIBA

ARCHAID

ARCHITECTS

Client: Mr & Mrs Stubbs

Project Title: The White House, Wargrave

Drawing Name: Proposed Ground Floor

Scale : 1:100	**Date :** 25th May 2000	
Job No A.T.B	**Drawing No** 03	**Rev** A

20 JUN 2000 1823

APPROVED

Library

Drawing Room

Hall

Dining Room

Study

Cloaks

WC

Sitting Room

Family Room

Kitchen

Hall

Larder

WC

Utility Room

PIER AT BOTTOM FOR POTS.

NEW STEPS TO GARDEN

WROUGHT IRON RAILINGS

WHITE RENDER FINISH TO WALL

YORKSTONE FLAGS ON STEPS.

PLANTING IN POTS ON STEPS.

REMOVE WALL

NEW GLASS/OAK LEAN-TO. SET BACK.

OPEN UP EXISTING TO PROVIDE DOORS TO GARDEN

ENLARGE EXISTING CHIMNEY.

PROVIDE NEW NIBS TO HOUSE LOUVRENER

REMOVE PARTITION STAIRCASE

BLOCK UP DOOR

CEILING LOWERED

BLOCK UP DOORWAY.

PROVIDE NEW ACCESS TO BASEMENT.

REMOVE PARTITIONS FLOOR RAISED TO RUN THROUGH

NEW WINDOWS TO MATCH EXISTING.

NEW STAIRCASE.

BLOCK UP EXISTING OPENINGS

REMOVE DOOR

NEW OPENING

REMOVE FITTED UNITS

NEW PARTITIONS.

NEW OPENING

GROUND FLOOR

01/12/00

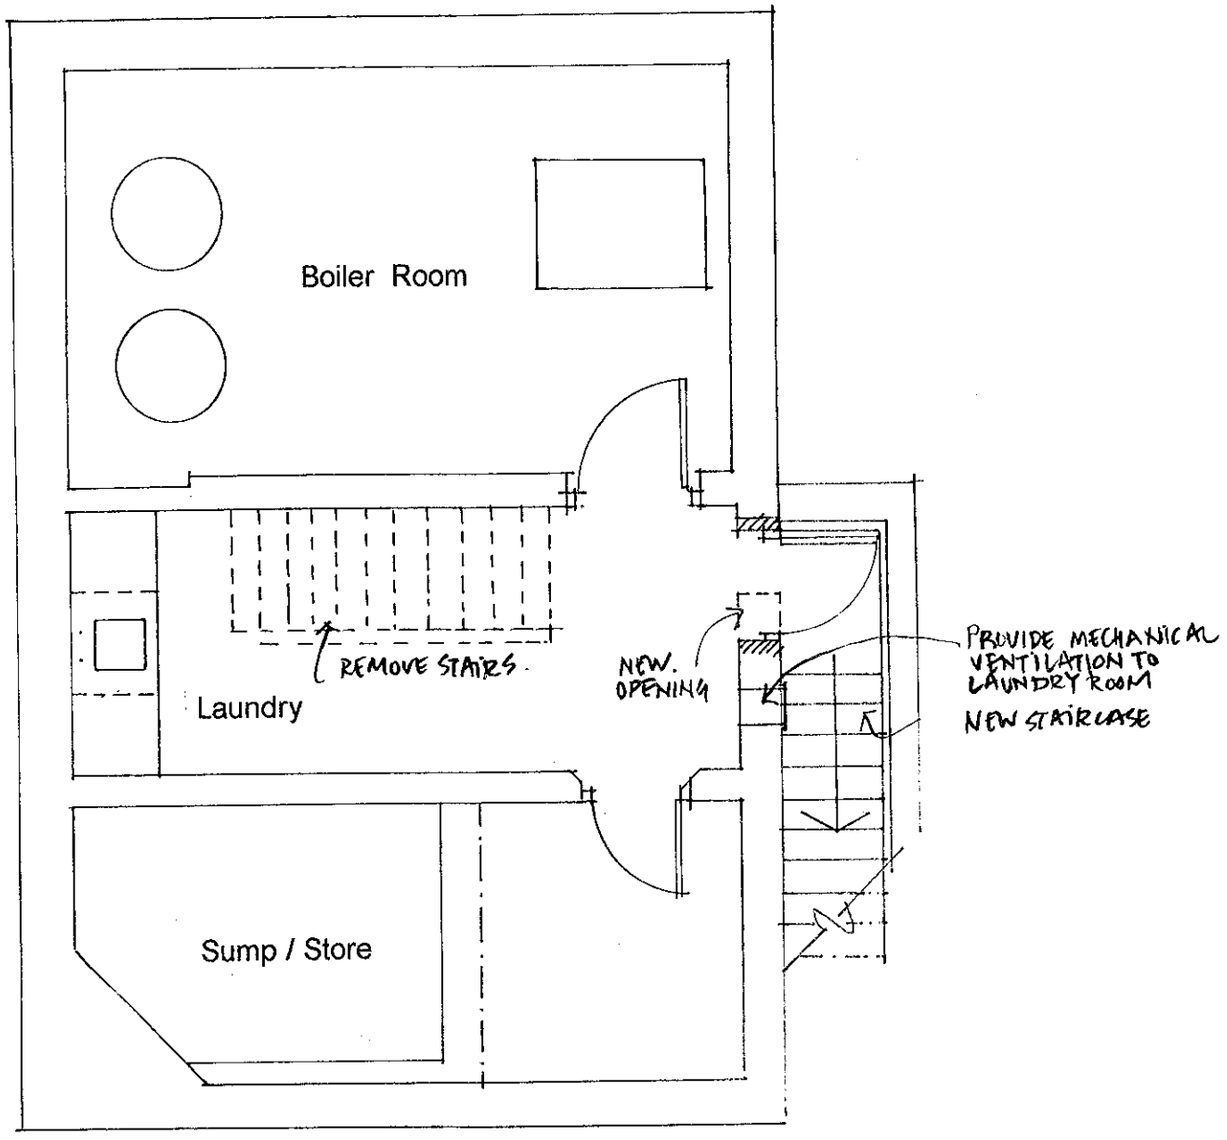

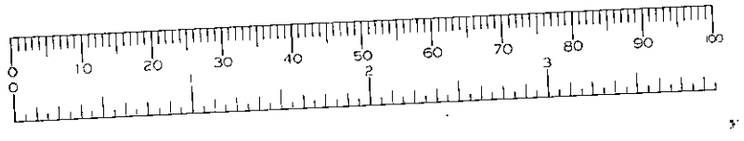

BASEMENT

APPROVED

REV A 5/6/00 LAUNDRY ADDED ; NOTES ADDED.

JEANNE BONE AA DIP RIBA

ARCHAID

ARCHITECTS

Client:
Mr & Mrs Stubbs

Project Title:
The White House
Wargrave

Drawing Name:
Proposed Basement

Scale : 1:100	**Date :** 25th May 2000	
Job No	**Drawing No** 06	**Rev** A

CD 15/11/00

20 JUN 2000* 1823

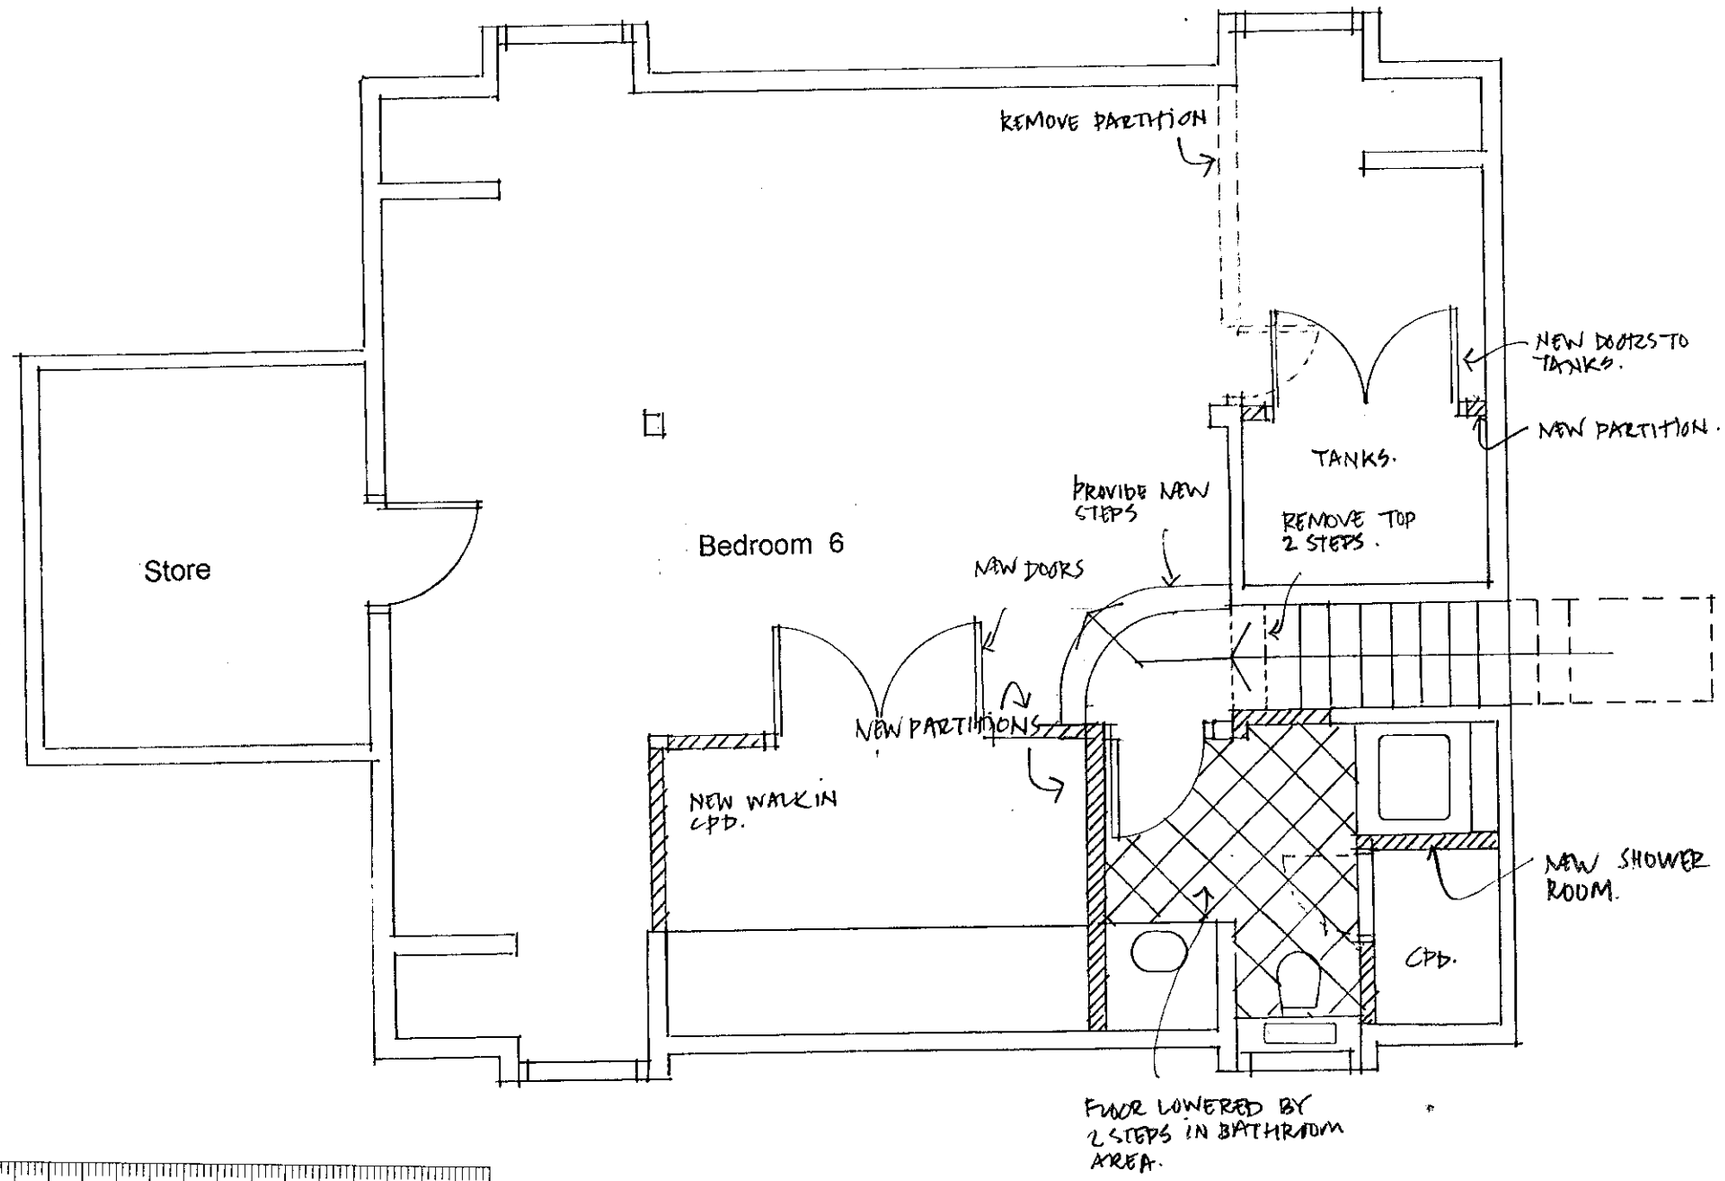



SECOND FLOOR

APPROVED

REV A : 5/6/00 SHOWER ROOM REV. STAIRS ALTERED. GENERAL REVISIONS TO DESIGN.

JEANNE BONE AA DIP RIBA

ARCHAID

ARCHITECTS

Client: Mr & Mrs Stubbs		
Project Title: The White House Wargrave		
Drawing Name: Proposed Second Floor		
Scale : 1:100	**Date :** 25th May 2000	
Job No	**Drawing No** 05	**Rev** A

CD 15/6/00

Master Bedroom

Bedroom 2

Dressing Room

NEW PARTITIONS

NEW SHOWER ROOM

FORM ARCH

BLOCK UP DOOR

Bedroom 5

ENLARGE CHIMNEY TO TAKE FLUE FROM LOG BURNER

NEW GLASS/ OAK LEAN-TO ROOF.

NEW BATHROOM

REMOVE STAIRS/ PARTITIONS.

NEW STAIR

Bedroom 4

Landing

REMOVE WALLS

Sitting Room

Bedroom 3

Store

BLOCK UP EXISTING WINDOW OPENING

FIRST FLOOR

APPROVED

JEANNE BONE AA DIP RIBA

ARCHAID

ARCHITECTS

Client: MR & Mrs Stubbs	
Project Title: The White House Wargrave	
Drawing Name: Proposed First Floor	
Scale : 1:100	**Date :** 25th May 2000
Job No	**Drawing No** 04 / **Rev**

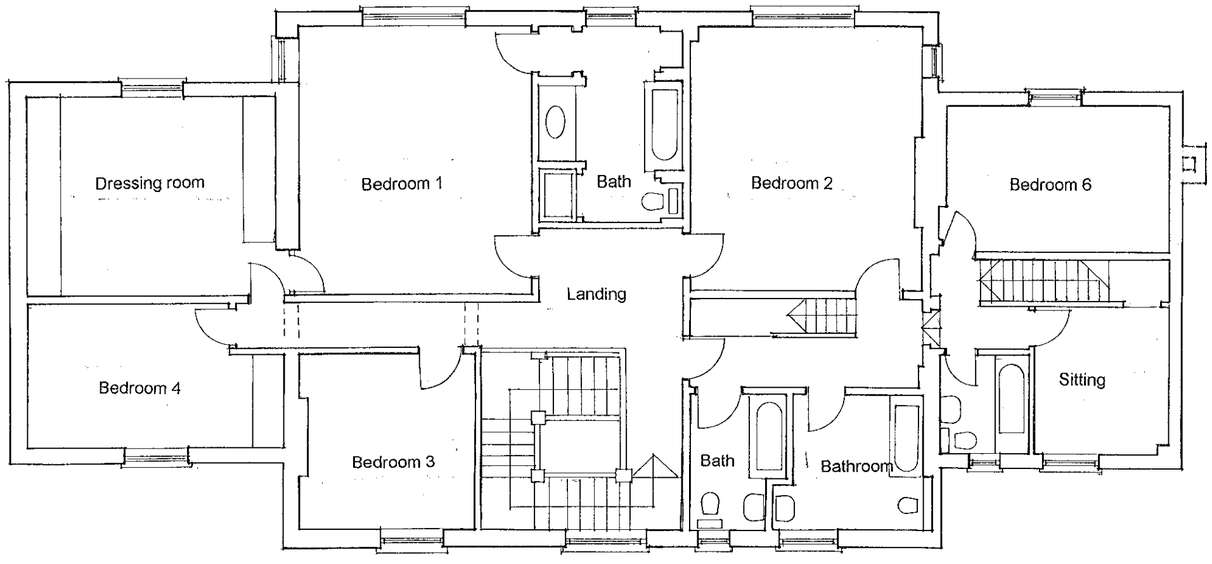

FIRST FLOOR PLAN

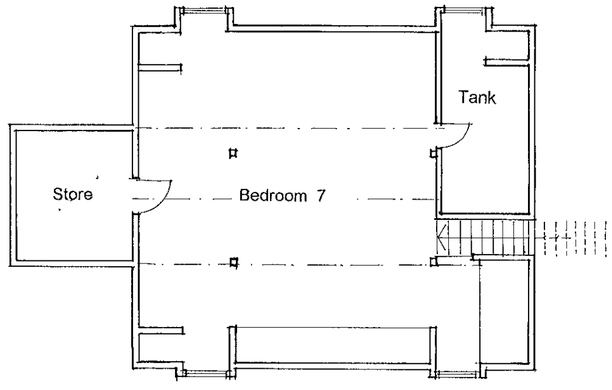

SECOND FLOOR PLAN

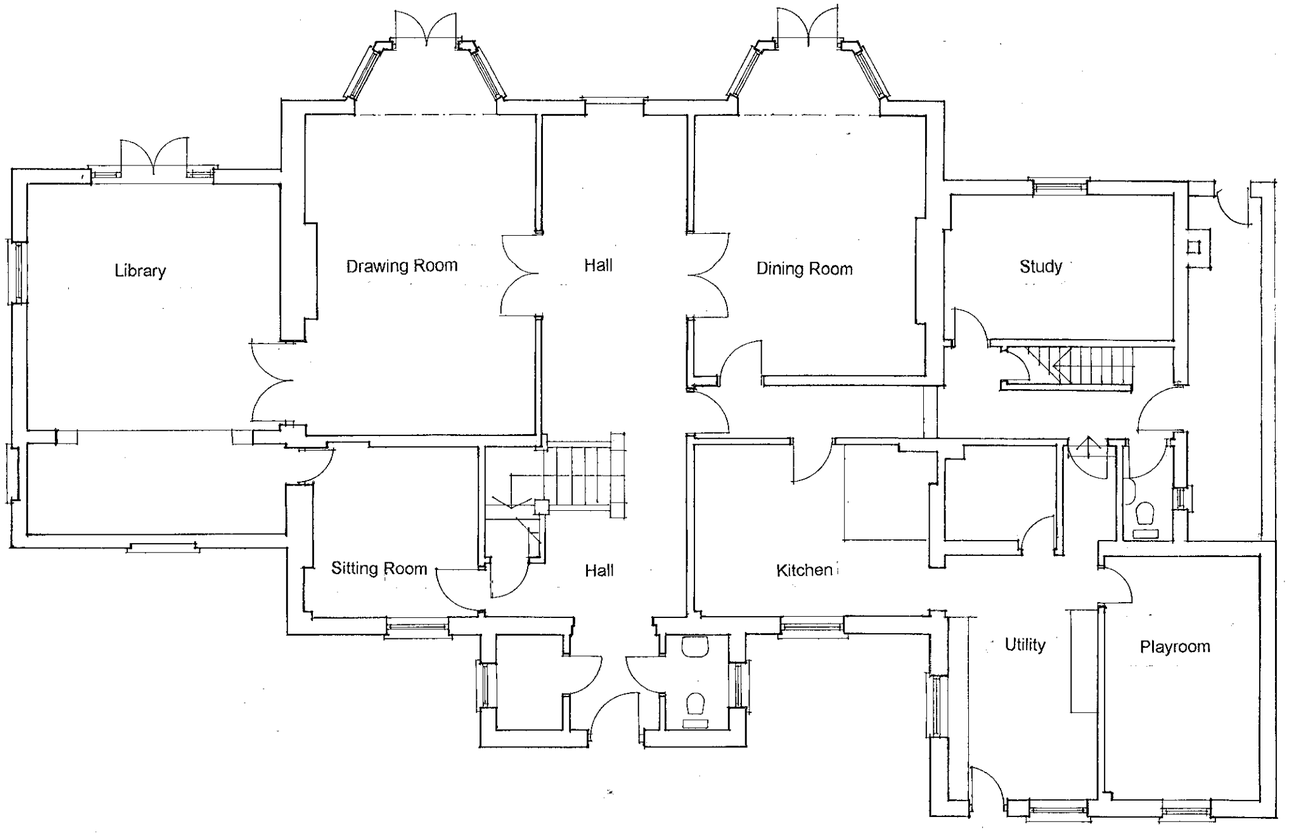

GROUND FLOOR PLAN

20 JUN 2000 1623

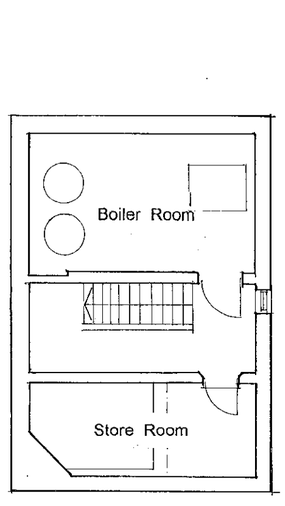

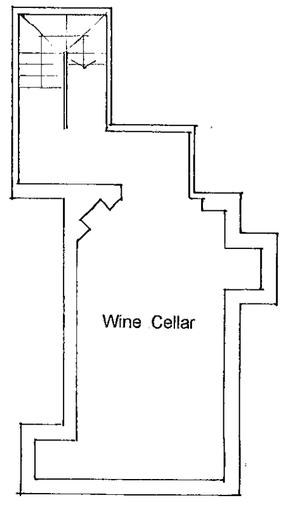

BASEMENT



APPROVED

JEANNE BONE AA DIP RIBA

ARCHAID

ARCHITECTS

Client:
Mr & Mrs Stubbs

Project Title:
The White House
Wargrave

Drawing Name:
Existing Plans

Scale : 1:100	**Date :** 09th May 2000	
Job No	**Drawing No** 01	**Rev**



SOUTH EAST ELEVATION

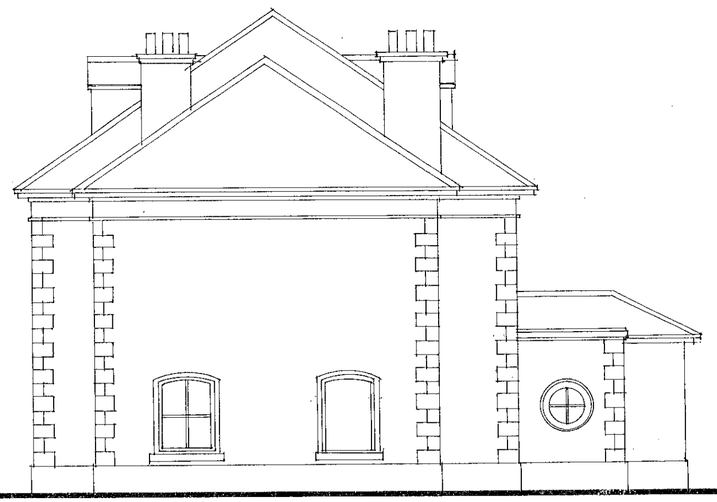

SOUTH WEST ELEVATION



NORTH WEST ELEVATION

20 JUN 2000* 1523



NORTH EAST ELEVATION

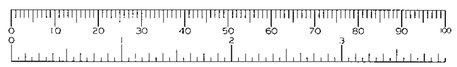

APPROVED

JEANNE BONE AA DIP RIBA

ARCHAID

ARCHITECTS

Client:
MR & Mrs Stubbs

Project Title:
The White House
Wargrave

Drawing Name:
Existing Elevations

Scale : 1:100	Date : 09th May 2000	
Job No	Drawing No 02	Rev