


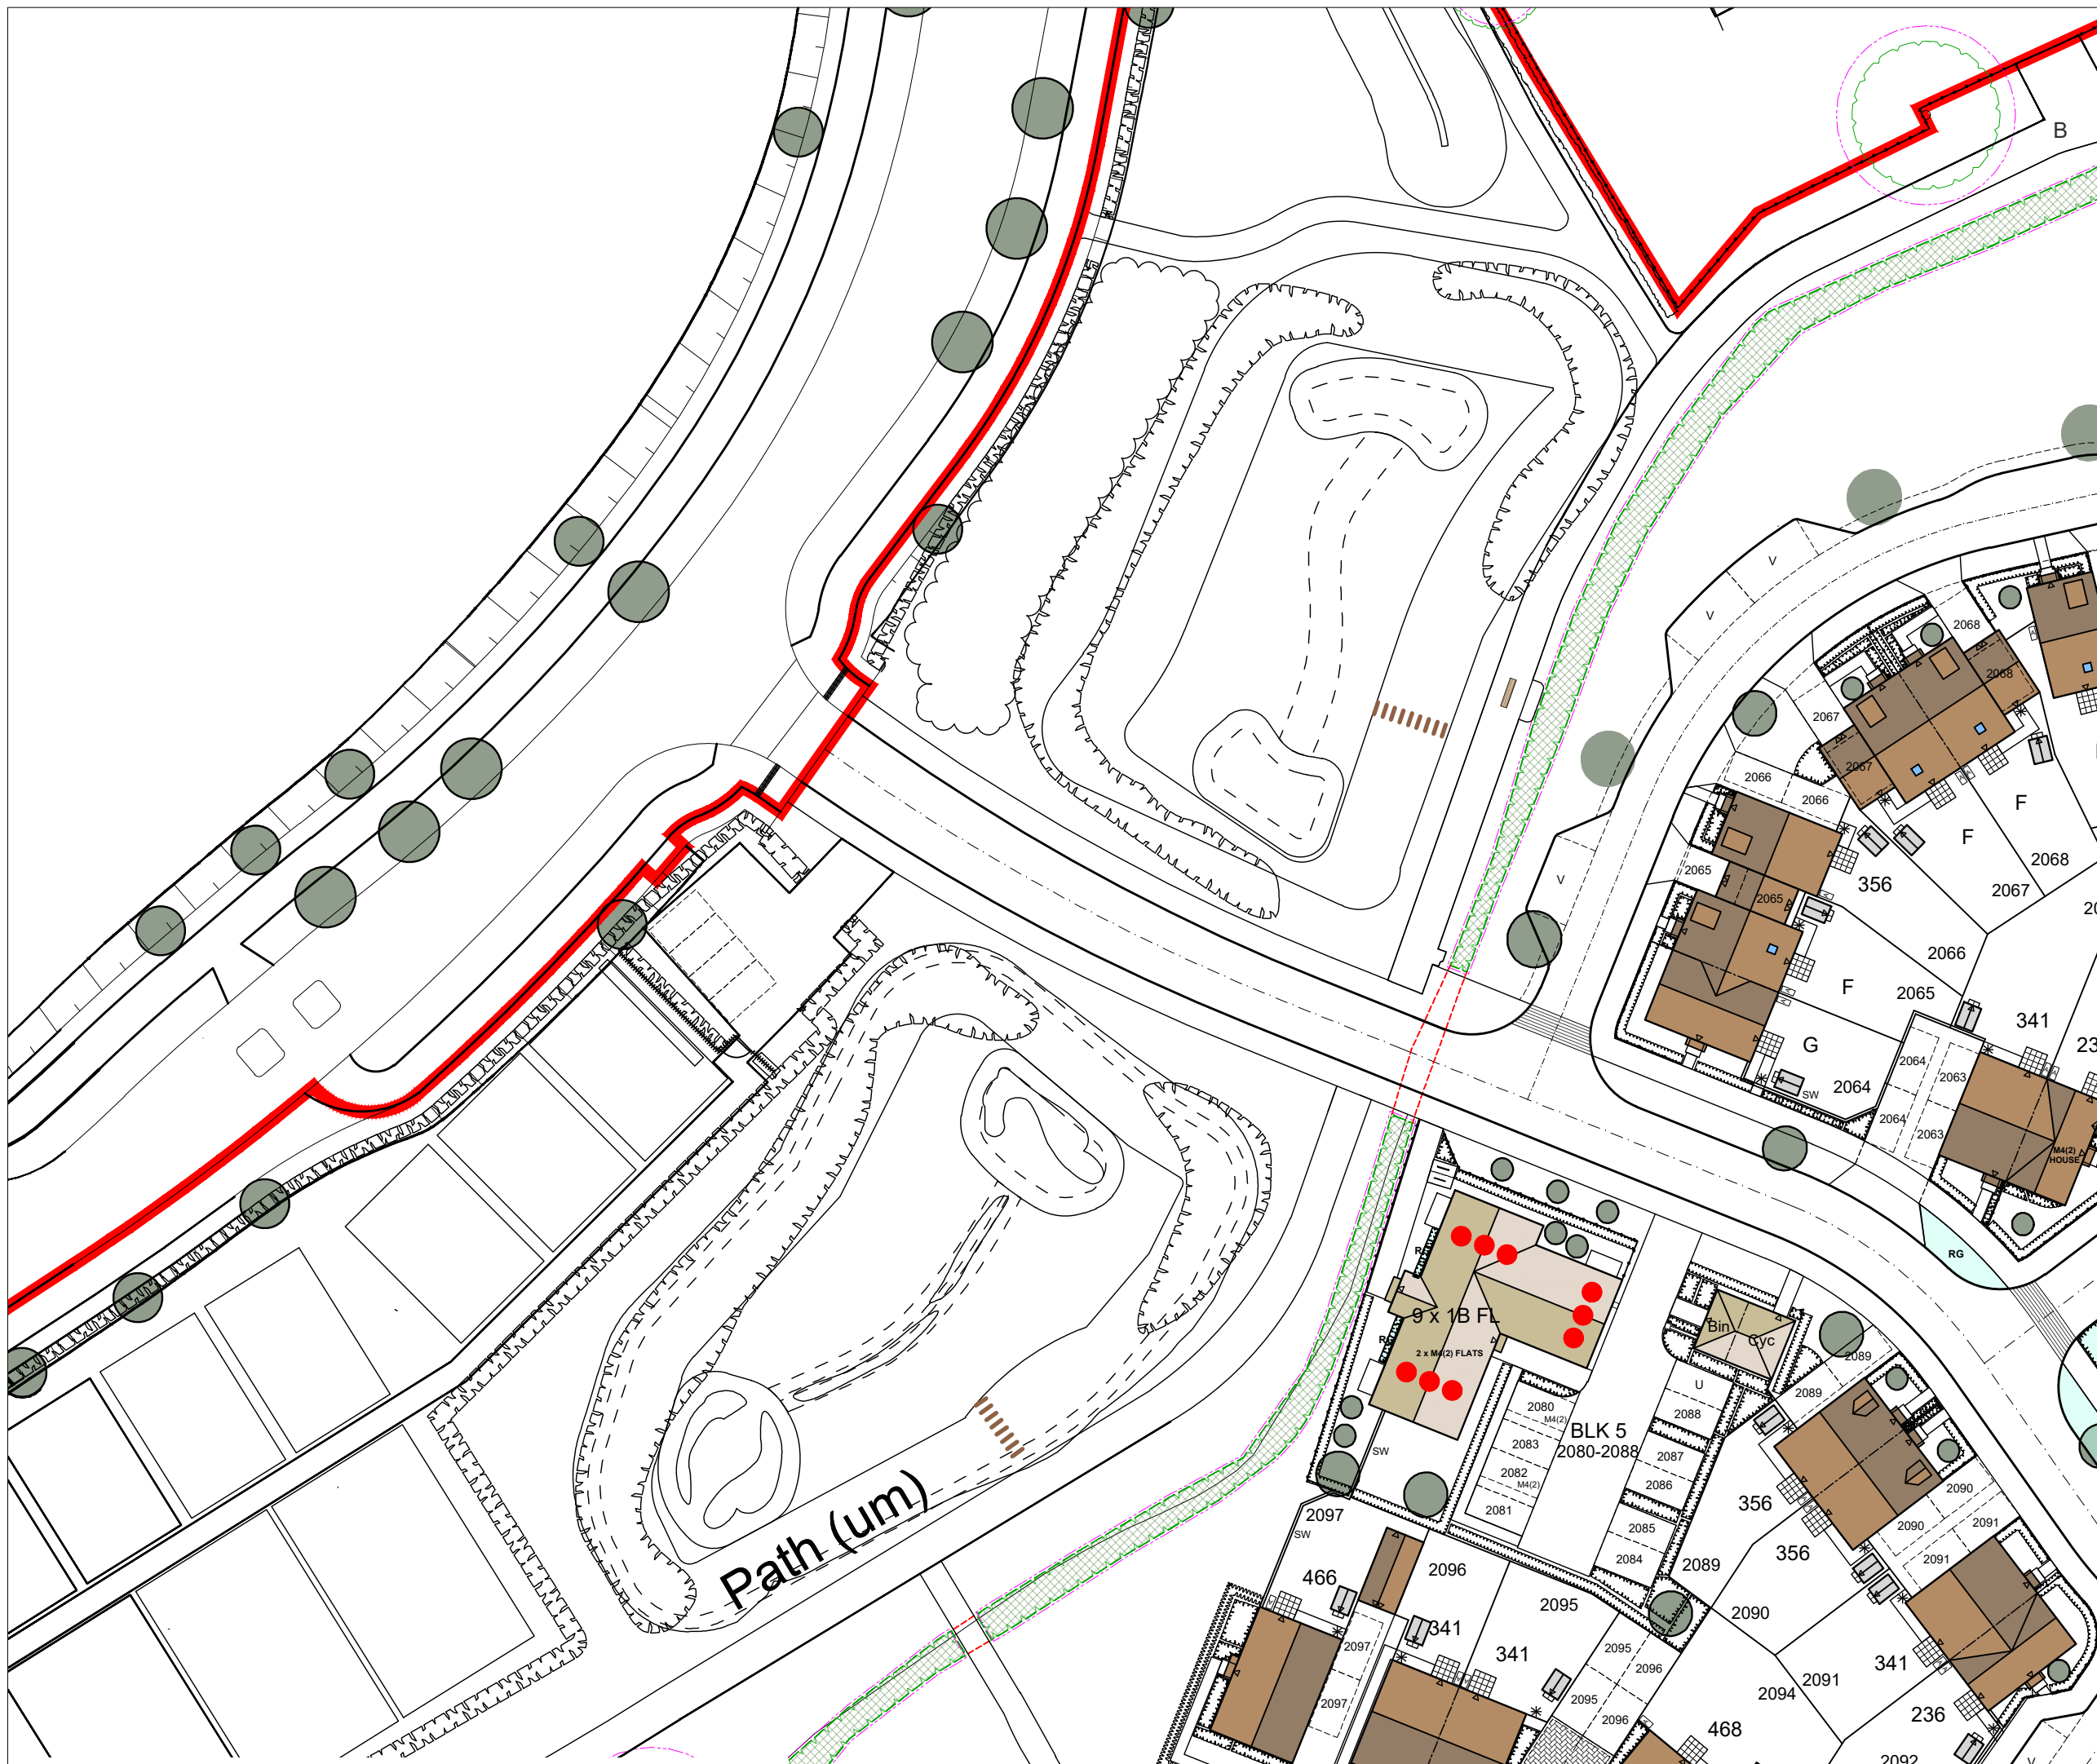

P1904 R11.01 PRIVATE					
PREVAIL		G.L.A.			
65%	Type	Net Sales Area (G.L.A.)		Number	Total Gt
1 Bed Apartments					
Block 6 - 18 AP	1 Bed (CP) Apartment	63.8	664	3	165
Block 7 - 18 AP	1 Bed (CP) Apartment	50.2	540	3	160
Block 7 - 18 AP	1 Bed (CP) Apartment	50.2	540	3	160
2 Bed Houses					
Block 1 - 28 AP	2 Bed (CP) House	79.3	796	2	332
Block 1 - 28 AP	2 Bed (CP) House	72.6	742	3	346
Block 6 - 28 AP	2 Bed (CP) House	70.4	748	3	334
Block 6 - 28 AP	2 Bed (CP) House	71.4	778	3	334
231	2 Bed (CP) FOG	74.0	797	1	797
2 Bed Houses					
236	2 Bed (CP) House	71.3	767	3	2301
242/242A	2 Bed (CP) House	79.5	825	12	9000
242/242A	2 Bed (CP) House	79.5	856	8	6848
3 Bed Houses					
341/341A	3 Bed (CP) House	87.9	946	24	27704
352	3 Bed (CP) House	96.6	1029	2	1028
354/354A	3 Bed (CP) House	106.9	1172	15	17580
355/355A	3 Bed (CP) House	106.9	1172	15	17580
356	3 Bed (CP) House	106.7	1185	35	17317
356	3 Bed (CP) House	107.7	1185	20	27500
357/357A/358	3 Bed + Study (SP) House	122.7	1335	18	20038
4 Bed Houses					
451	4 Bed (CP) House	109.4	1178	11	12958
461	4 Bed (CP) House	120.5	1297	2	2594
462/462A	4 Bed (CP) House	130.4	1404	11	15444
462/462A	4 Bed (CP) House	129.8	1387	4	5388
462/462A	4 Bed (CP) House	131.6	1461	8	11846
468	4 Bed (CP) House	119.8	1290	6	7744
468	4 Bed (CP) House	143.3	1521	4	6884
5 Bed Houses					
571	5 Bed (CP) House	155.1	1669	2	3338
581	5 Bed (CP) House	164.8	1774	4	7096
Sub Totals					
Affordable	25%				
Social Rented				223	24386
85%	Type	Net Sales Area (G.L.A.)		Number	Total Gt
1 Bed Flats					
Block 4 - 18 FL	1 Bed (CP) Flat	54.0	540	0	0
Block 3 - 18 FL	1 Bed (CP) Flat	50.2	540	3	160
Block 3 - 18 FL	1 Bed (CP) Flat	50.2	540	3	160
Block 4 - 18 FL	1 Bed (CP) Flat	50.2	540	9	4860
Block 5 - 18 FL	1 Bed (CP) Flat	50.2	540	9	4860
2 Bed Flats					
235	2 Bed (CP) FOG	74.0	797	3	2391
2 Bed Houses					
242/242A/242B	2 Bed (CP) House	79.6	857	16	13712
3 Bed Houses					
341	3 Bed (CP) House	87.9	946	1	946
352/352A/352B	3 Bed (CP) House	99.9	1011	9	9099
356	3 Bed (CP) House	106.7	1189	2	2298
362	3 Bed (CP) House	111.3	1	2222	
4 Bed Houses					
452/452A	4 Bed (CP) House	109.3	1177	3	3531
Sub Totals					
Affordable	42%				
Shared Community				223	58803
45%	Type	Net Sales Area (G.L.A.)		Number	Total Gt
1 Bed Flats					
Block 2 - 18 FL	1 Bed (CP) Flat	50.1	539	3	1617
2 Bed Flats					
Block 2 - 28 FL	2 Bed (CP) Flat	63.3	681	3	2043
Block 2 - 28 FL	2 Bed (CP) Flat	70.9	764	3	2292
2315	2 Bed (CP) FOG	74.0	797	1	797
2 Bed Houses					
242/242A/242B	2 Bed (CP) House	76.6	825	7	5775
242/242A/242B	2 Bed (CP) House	79.6	857	16	13712
3 Bed Houses					
341	3 Bed (CP) House	87.9	946	1	946
352/352A/352B	3 Bed (CP) House	99.9	1011	9	9099
356	3 Bed (CP) House	106.7	1189	2	2298
362	3 Bed (CP) House	111.3	1	2222	
4 Bed Houses					
452/452A	4 Bed (CP) House	109.3	1177	3	3531
Sub Totals					
Affordable	45%				
Shared Community				223	44312
Grand Totals					54369
Grand Totals (Acres)			22.45	Soft/Acre	2436.9