


Parking for 3
Cars on drive

Single storey side
Extension under
Permitted Development

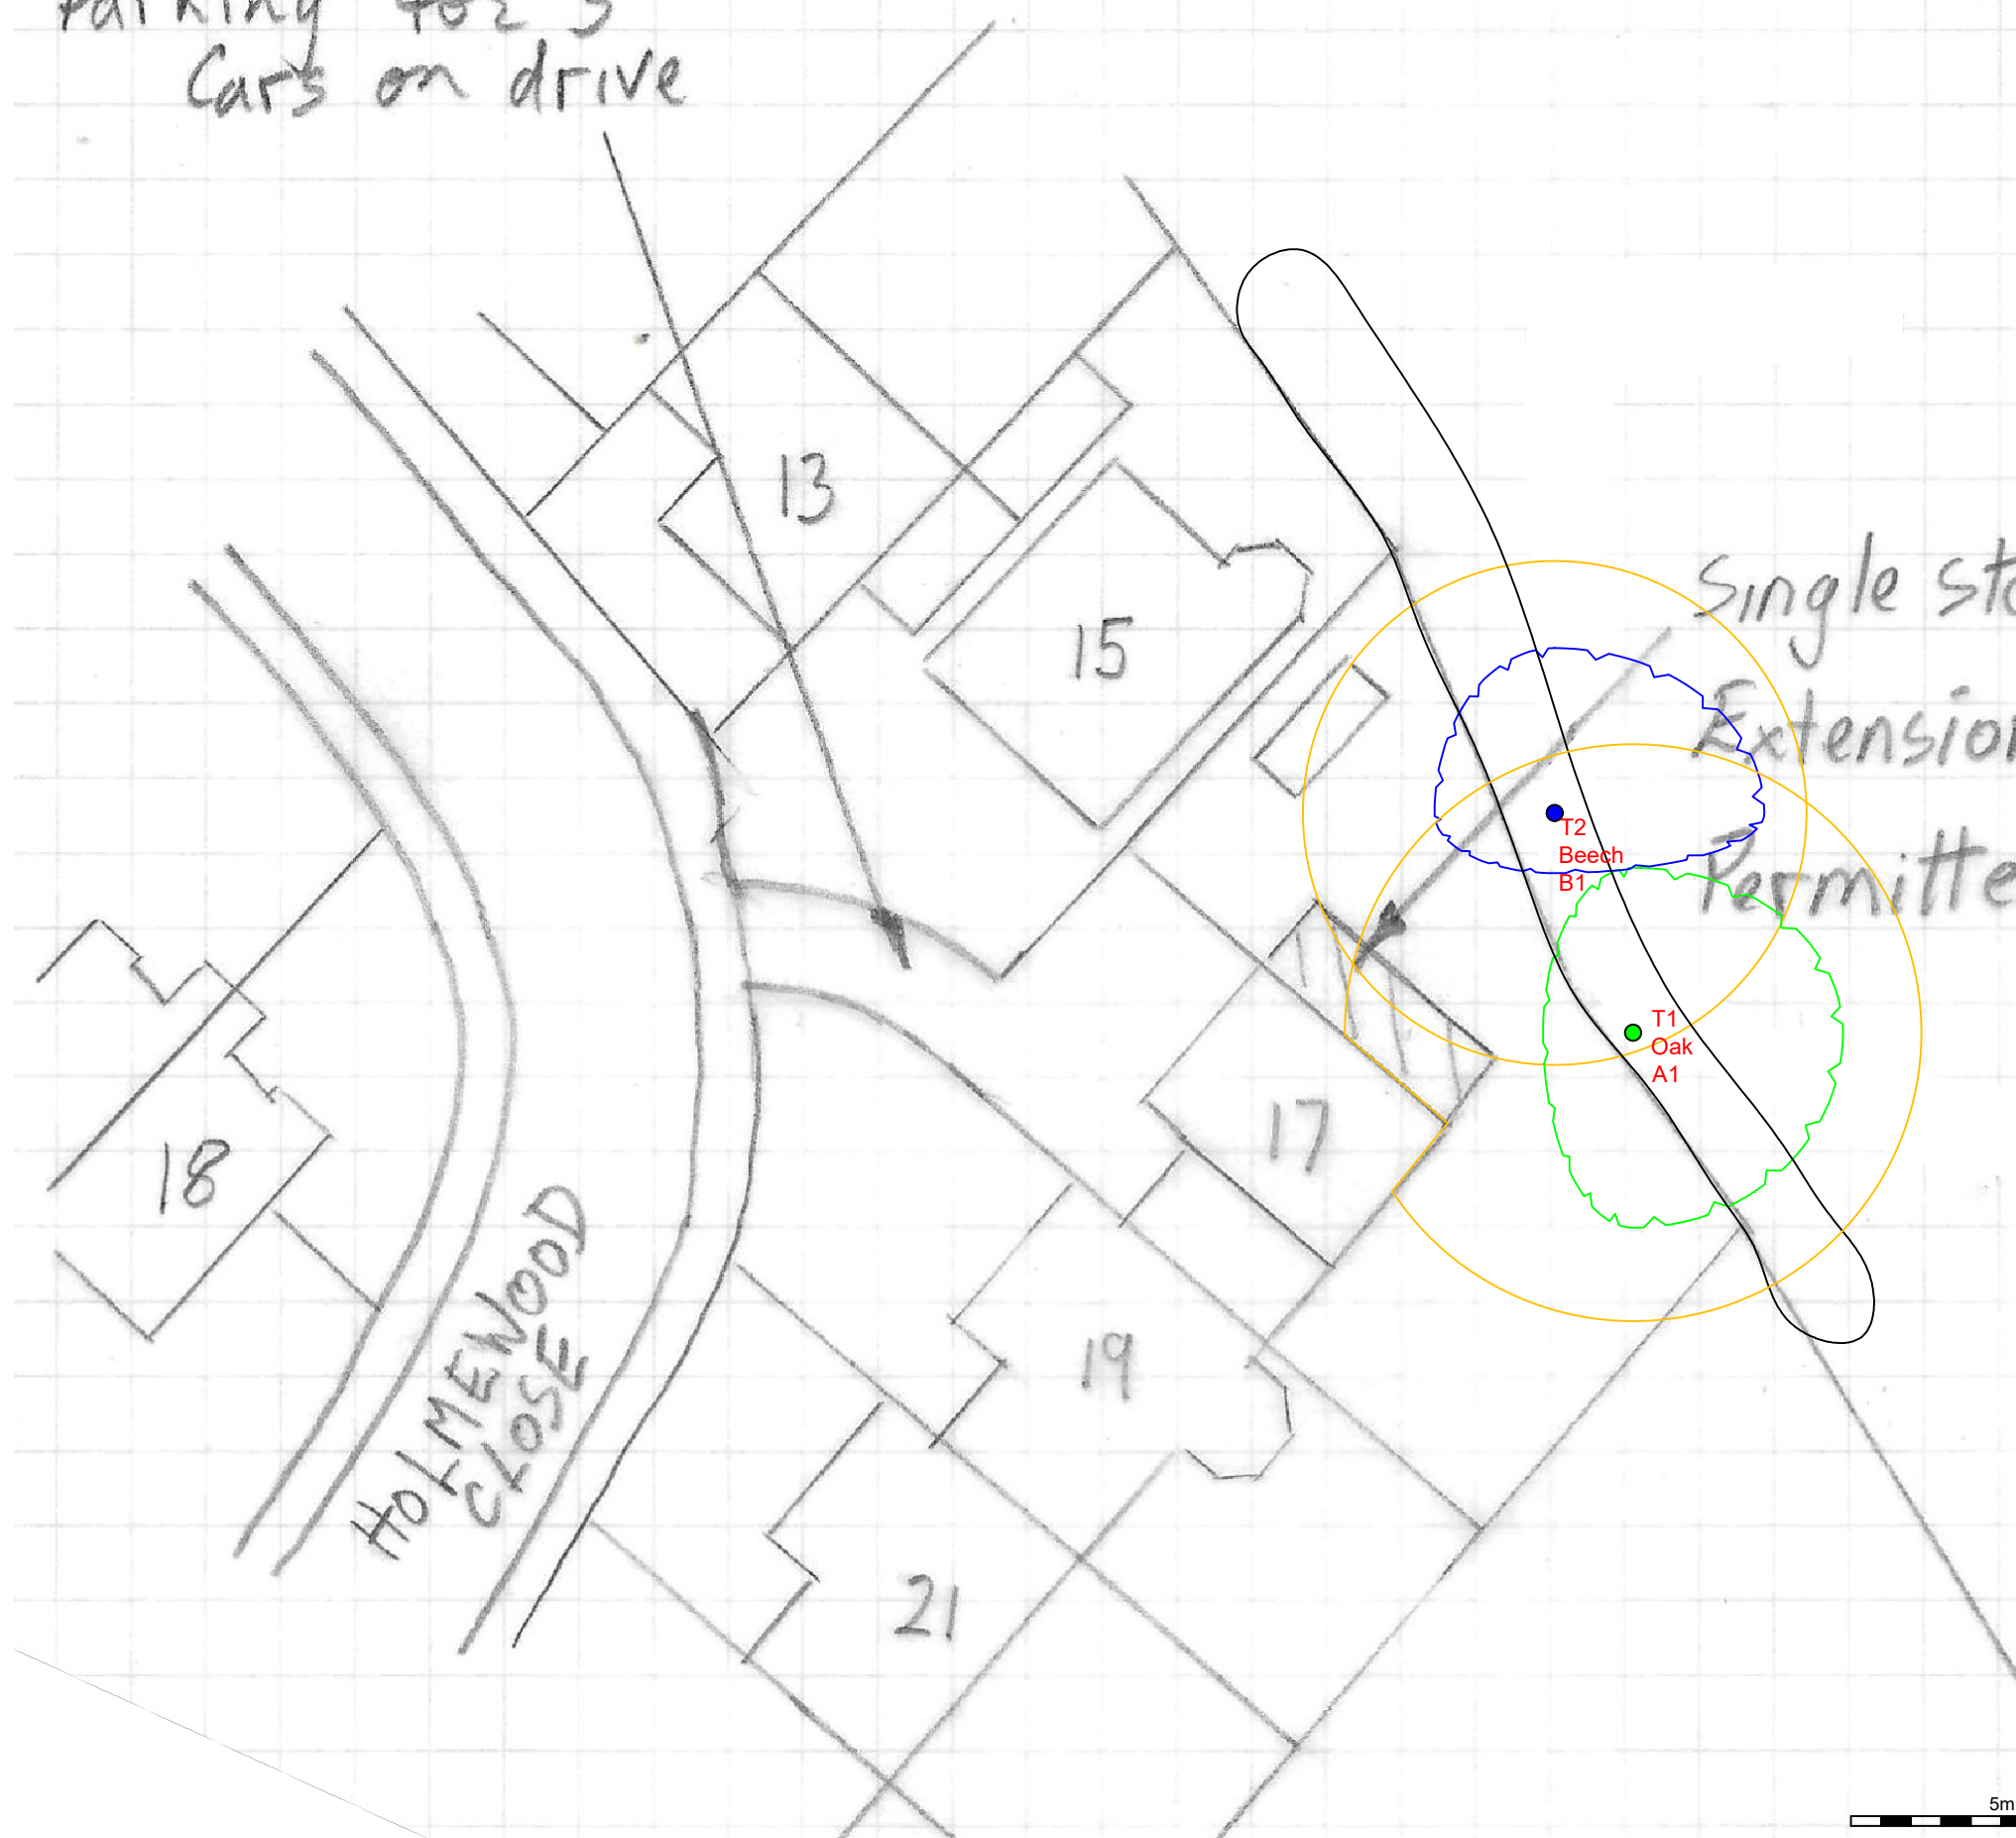

t: 07884 056 025
e: glen@ghatrees.co.uk
www.ghatrees.co.uk

Site: 17 Holmewood Close, Wokingham, RG41 4AS	1:250 at A3
Drawing Title: Arboricultural Impact Assessment	August 2025

Key:

- Category A (green dot)
- Category B (blue dot)
- Category C (grey dot)
- Category U (red dot)
- Shrubs/small trees (small circle)



NOTE: All tree/group numbers marked have approximate locations.