
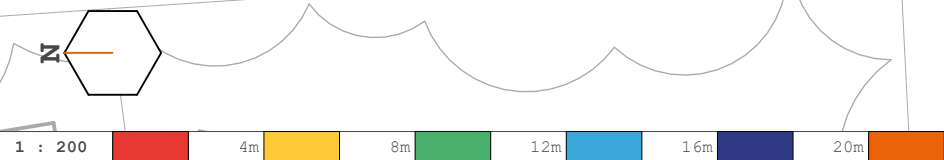


Ecological Zones Schedule

Name	Area
------	------

1. Building Zone	83.4 m²
2. Habitable Deck - Unsealed Surface Zone	52.1 m²
2. Unsealed Surface Zone	52.4 m²
3. Grassland Zone	224.9 m²
3. Habitable Grassland Zone	50.1 m²
4. Garden Zone	130.1 m²
5. Habitat Zone	88.7 m²
6. Scrub Zone	163.6 m²
	845.3 m²

- 1. Building Zone
- 2. Habitable Deck - Unsealed Surface Zone
- 2. Unsealed Surface Zone
- 3. Grassland Zone
- 3. Habitable Grassland Zone
- 4. Garden Zone
- 5. Habitat Zone
- 6. Scrub Zone

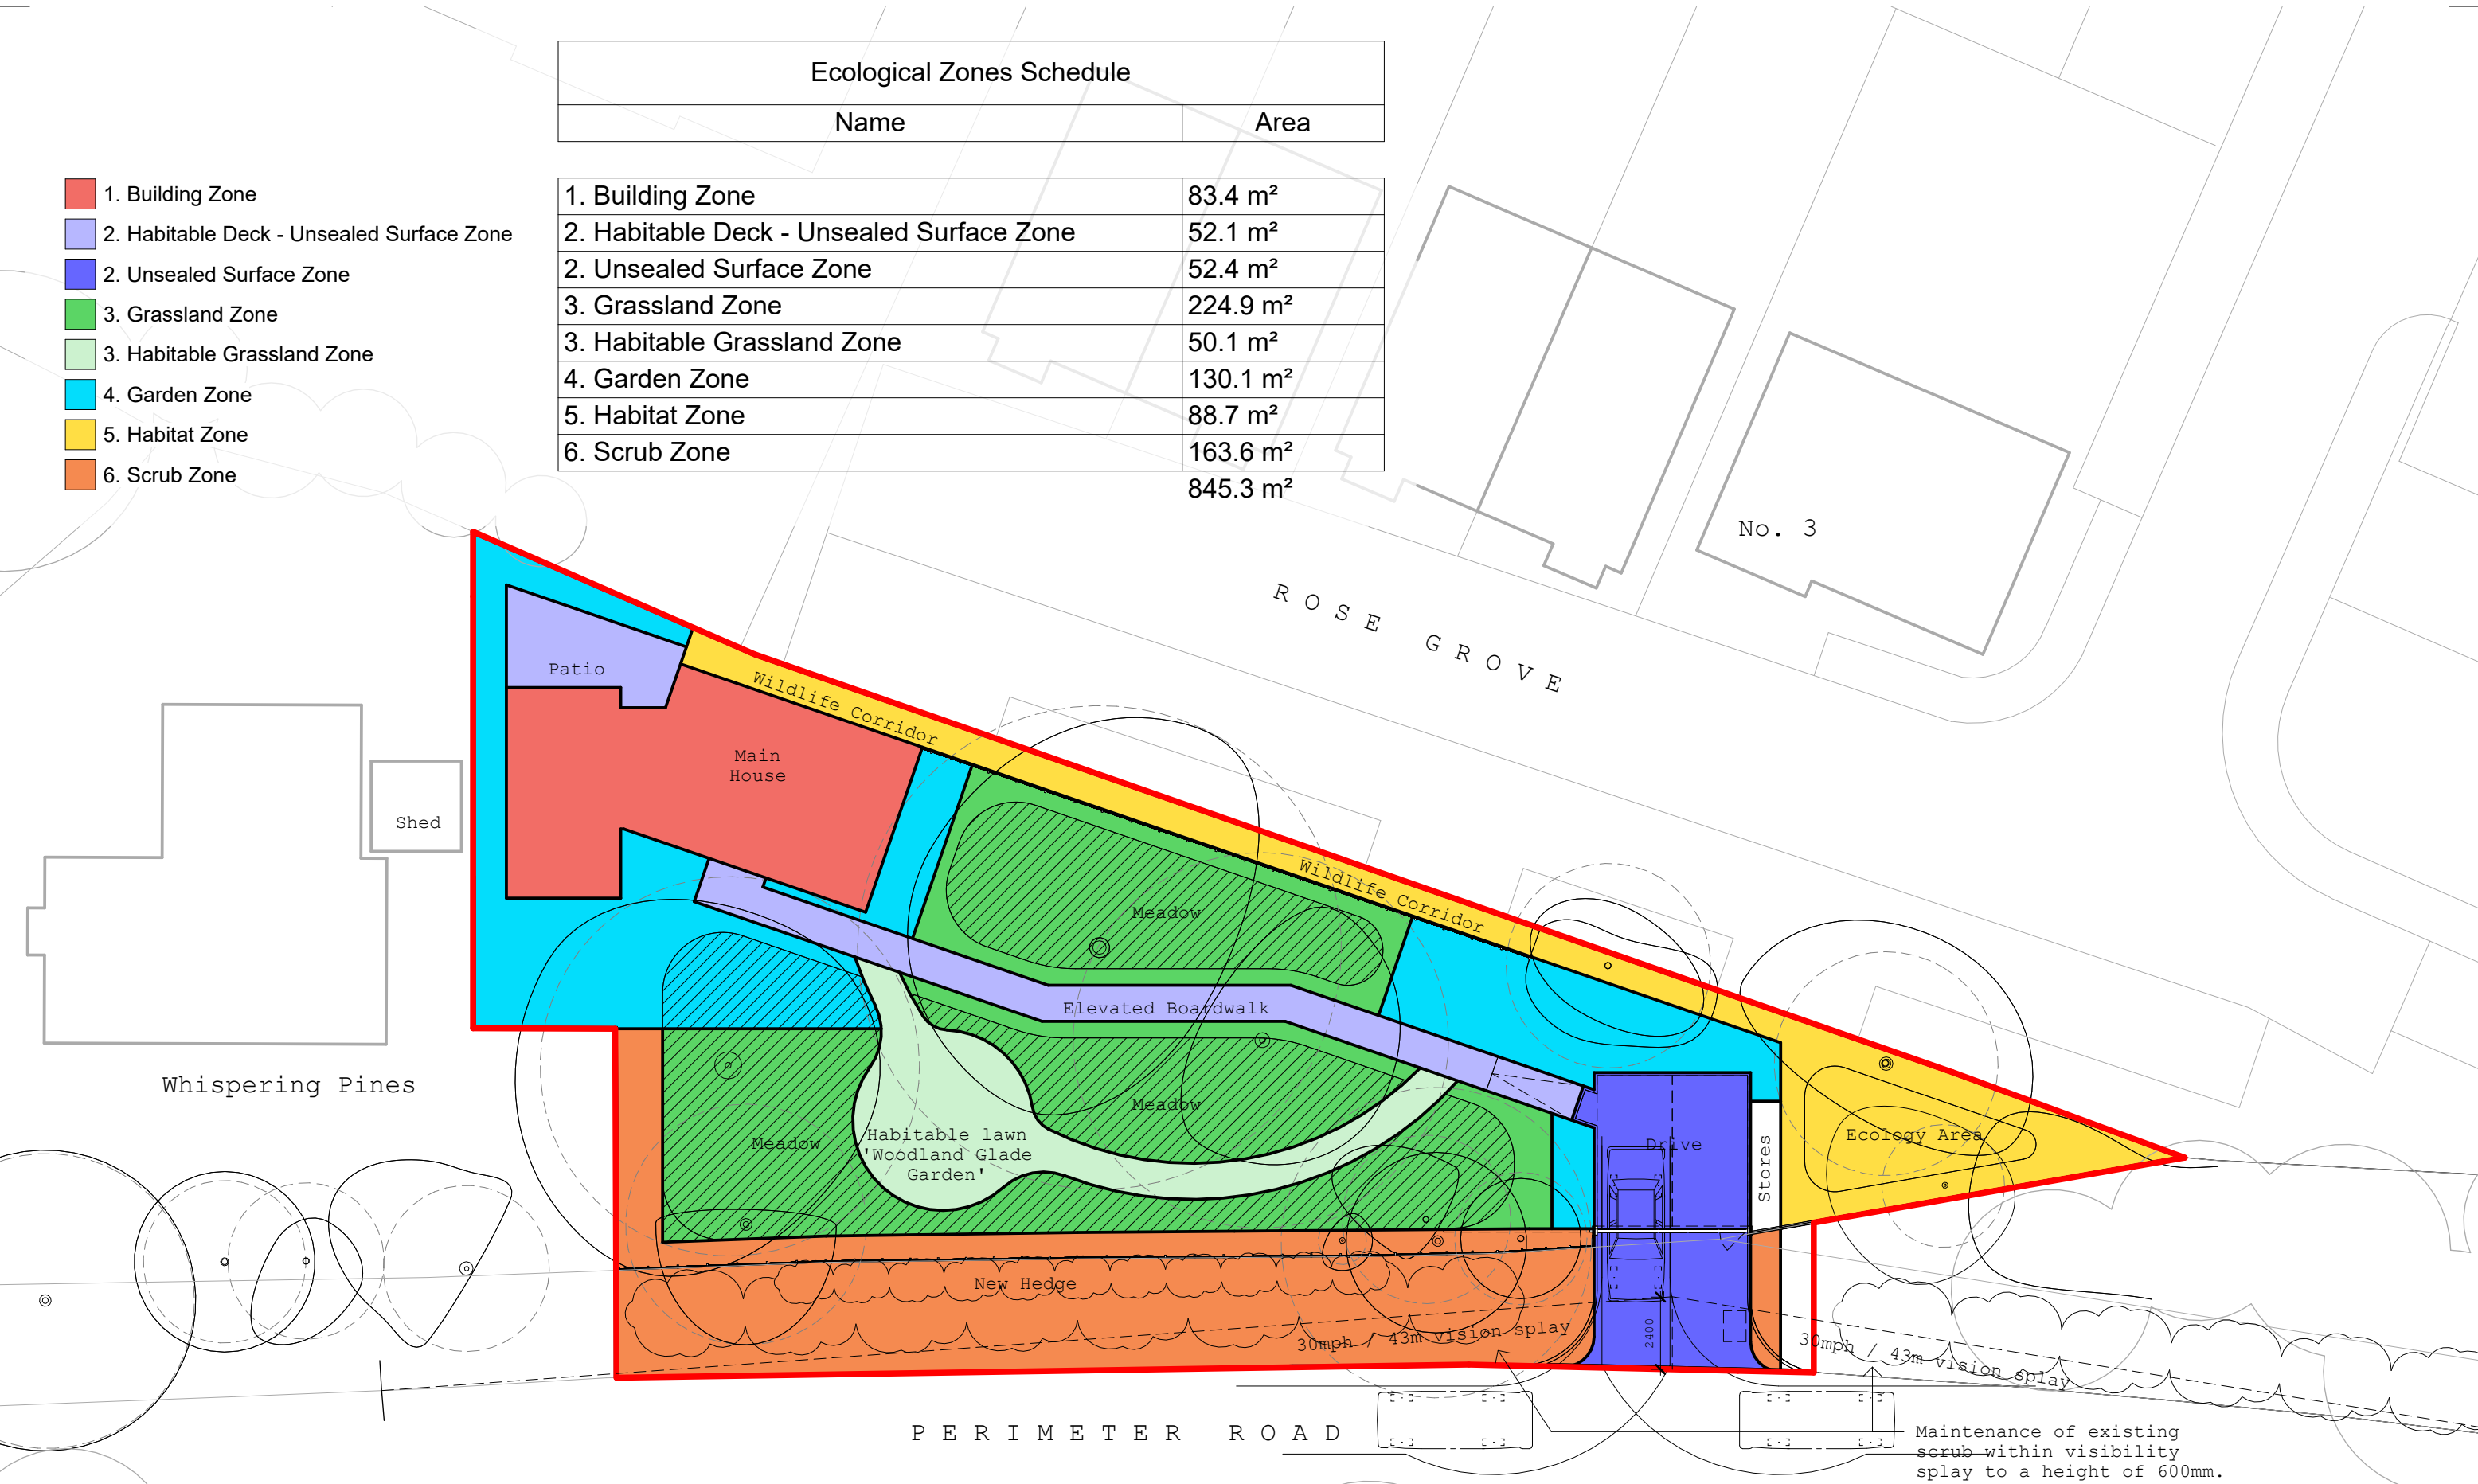

Collaborating with:
Colony Architects

Job: 306
Drawing: 90-001
Revision: 6

Project:
Sandford Farm
Perimeter Road, RG5 4TE
Drawing:
Ecological Zones

Date:
Dec '24
Status:
Planning
Drawn By:
MC
Checked By:
EM



Colony Architects Ltd.
The Wine Store, Brewery
Court, Theale, Reading, RG7 5AJ
+44 (0)118 380 0328
hello@colonyarchitects.com
colonyarchitects.com