



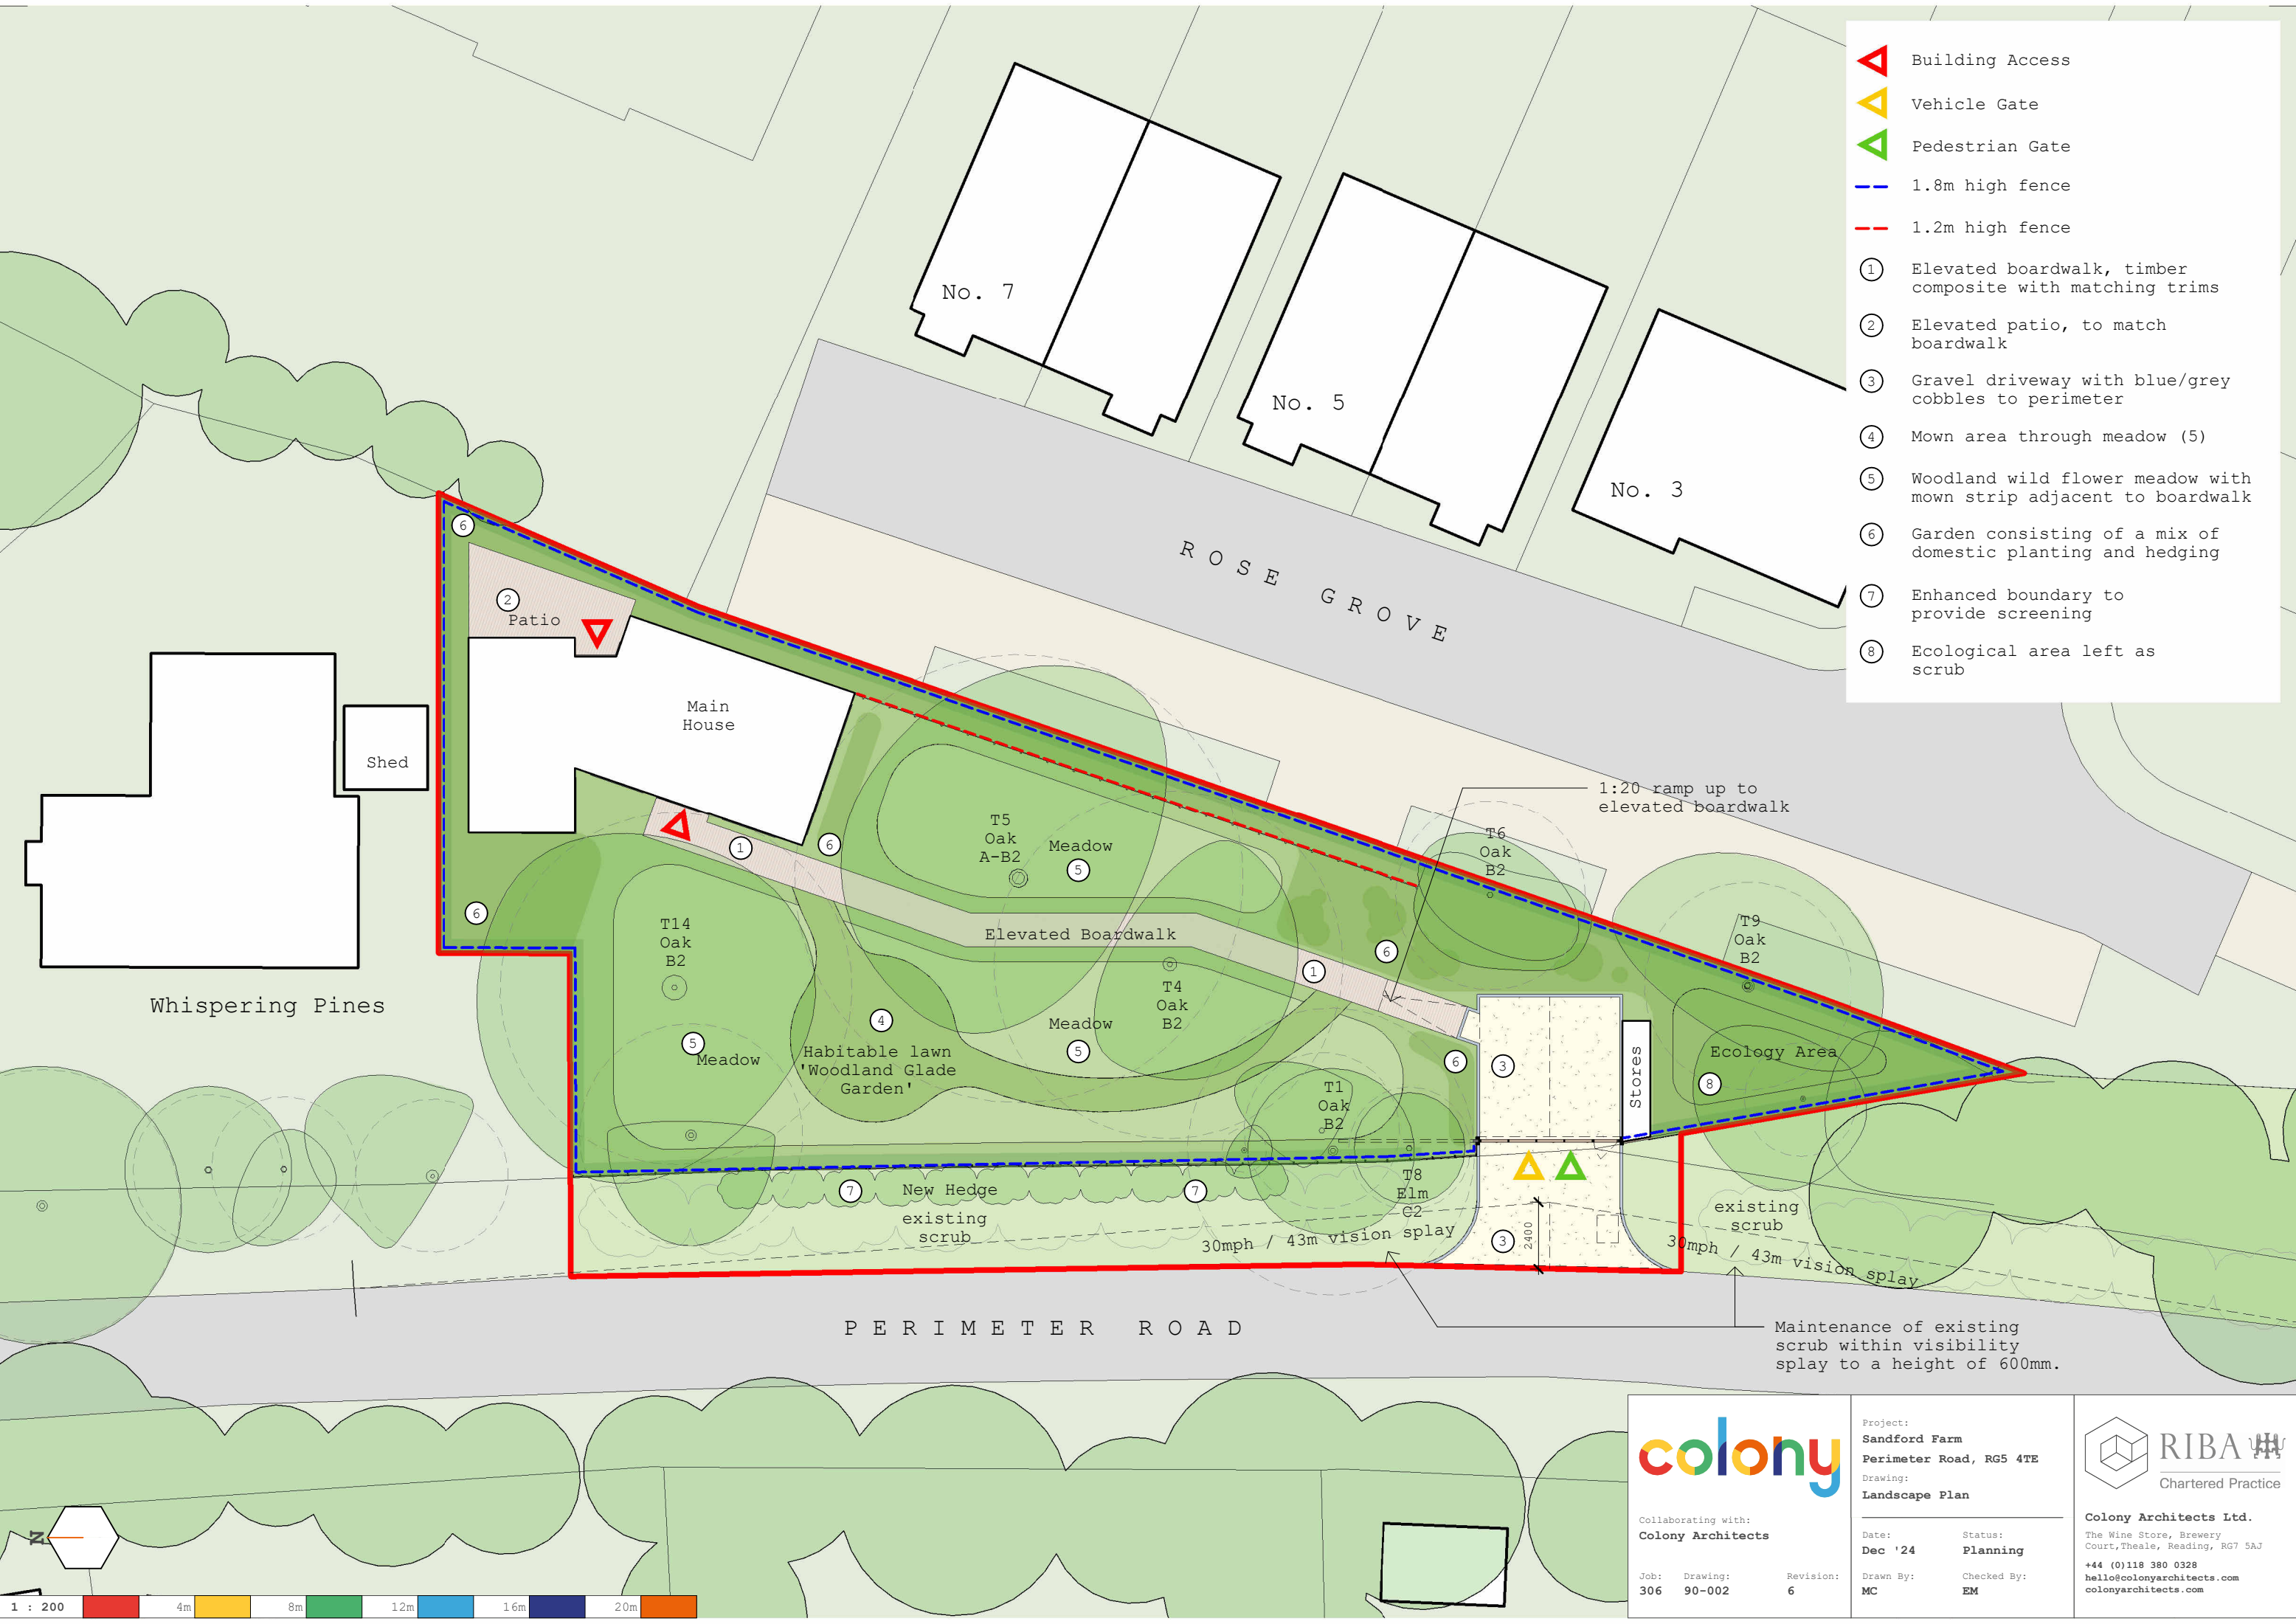

- Building Access
- Vehicle Gate
- Pedestrian Gate
- 1.8m high fence
- 1.2m high fence
- Elevated boardwalk, timber composite with matching trims
- Elevated patio, to match boardwalk
- Gravel driveway with blue/grey cobbles to perimeter
- Mown area through meadow (5)
- Woodland wild flower meadow with mown strip adjacent to boardwalk
- Garden consisting of a mix of domestic planting and hedging
- Enhanced boundary to provide screening
- Ecological area left as scrub

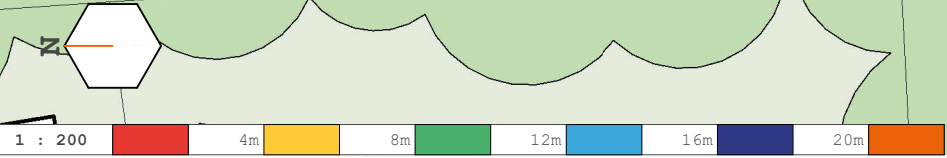

Collaborating with:
Colony Architects

Job: 306 Drawing: 90-002 Revision: 6

Project:
Sandford Farm
Perimeter Road, RG5 4TE

Drawing:
Landscape Plan

Date:
Dec '24

Status:
Planning

Drawn By:
MC

Checked By:
EM

RIBA Chartered Practice

Colony Architects Ltd.
The Wine Store, Brewery Court, Theale, Reading, RG7 5AJ
+44 (0)118 380 0328
hello@colonyarchitects.com
colonyarchitects.com