


KEY

- Impacted RPA Area
- No-Dig area, so no impact *
- Service trench to be hand dug within RPA zones *

*Refer to supporting arboricultural report for further information

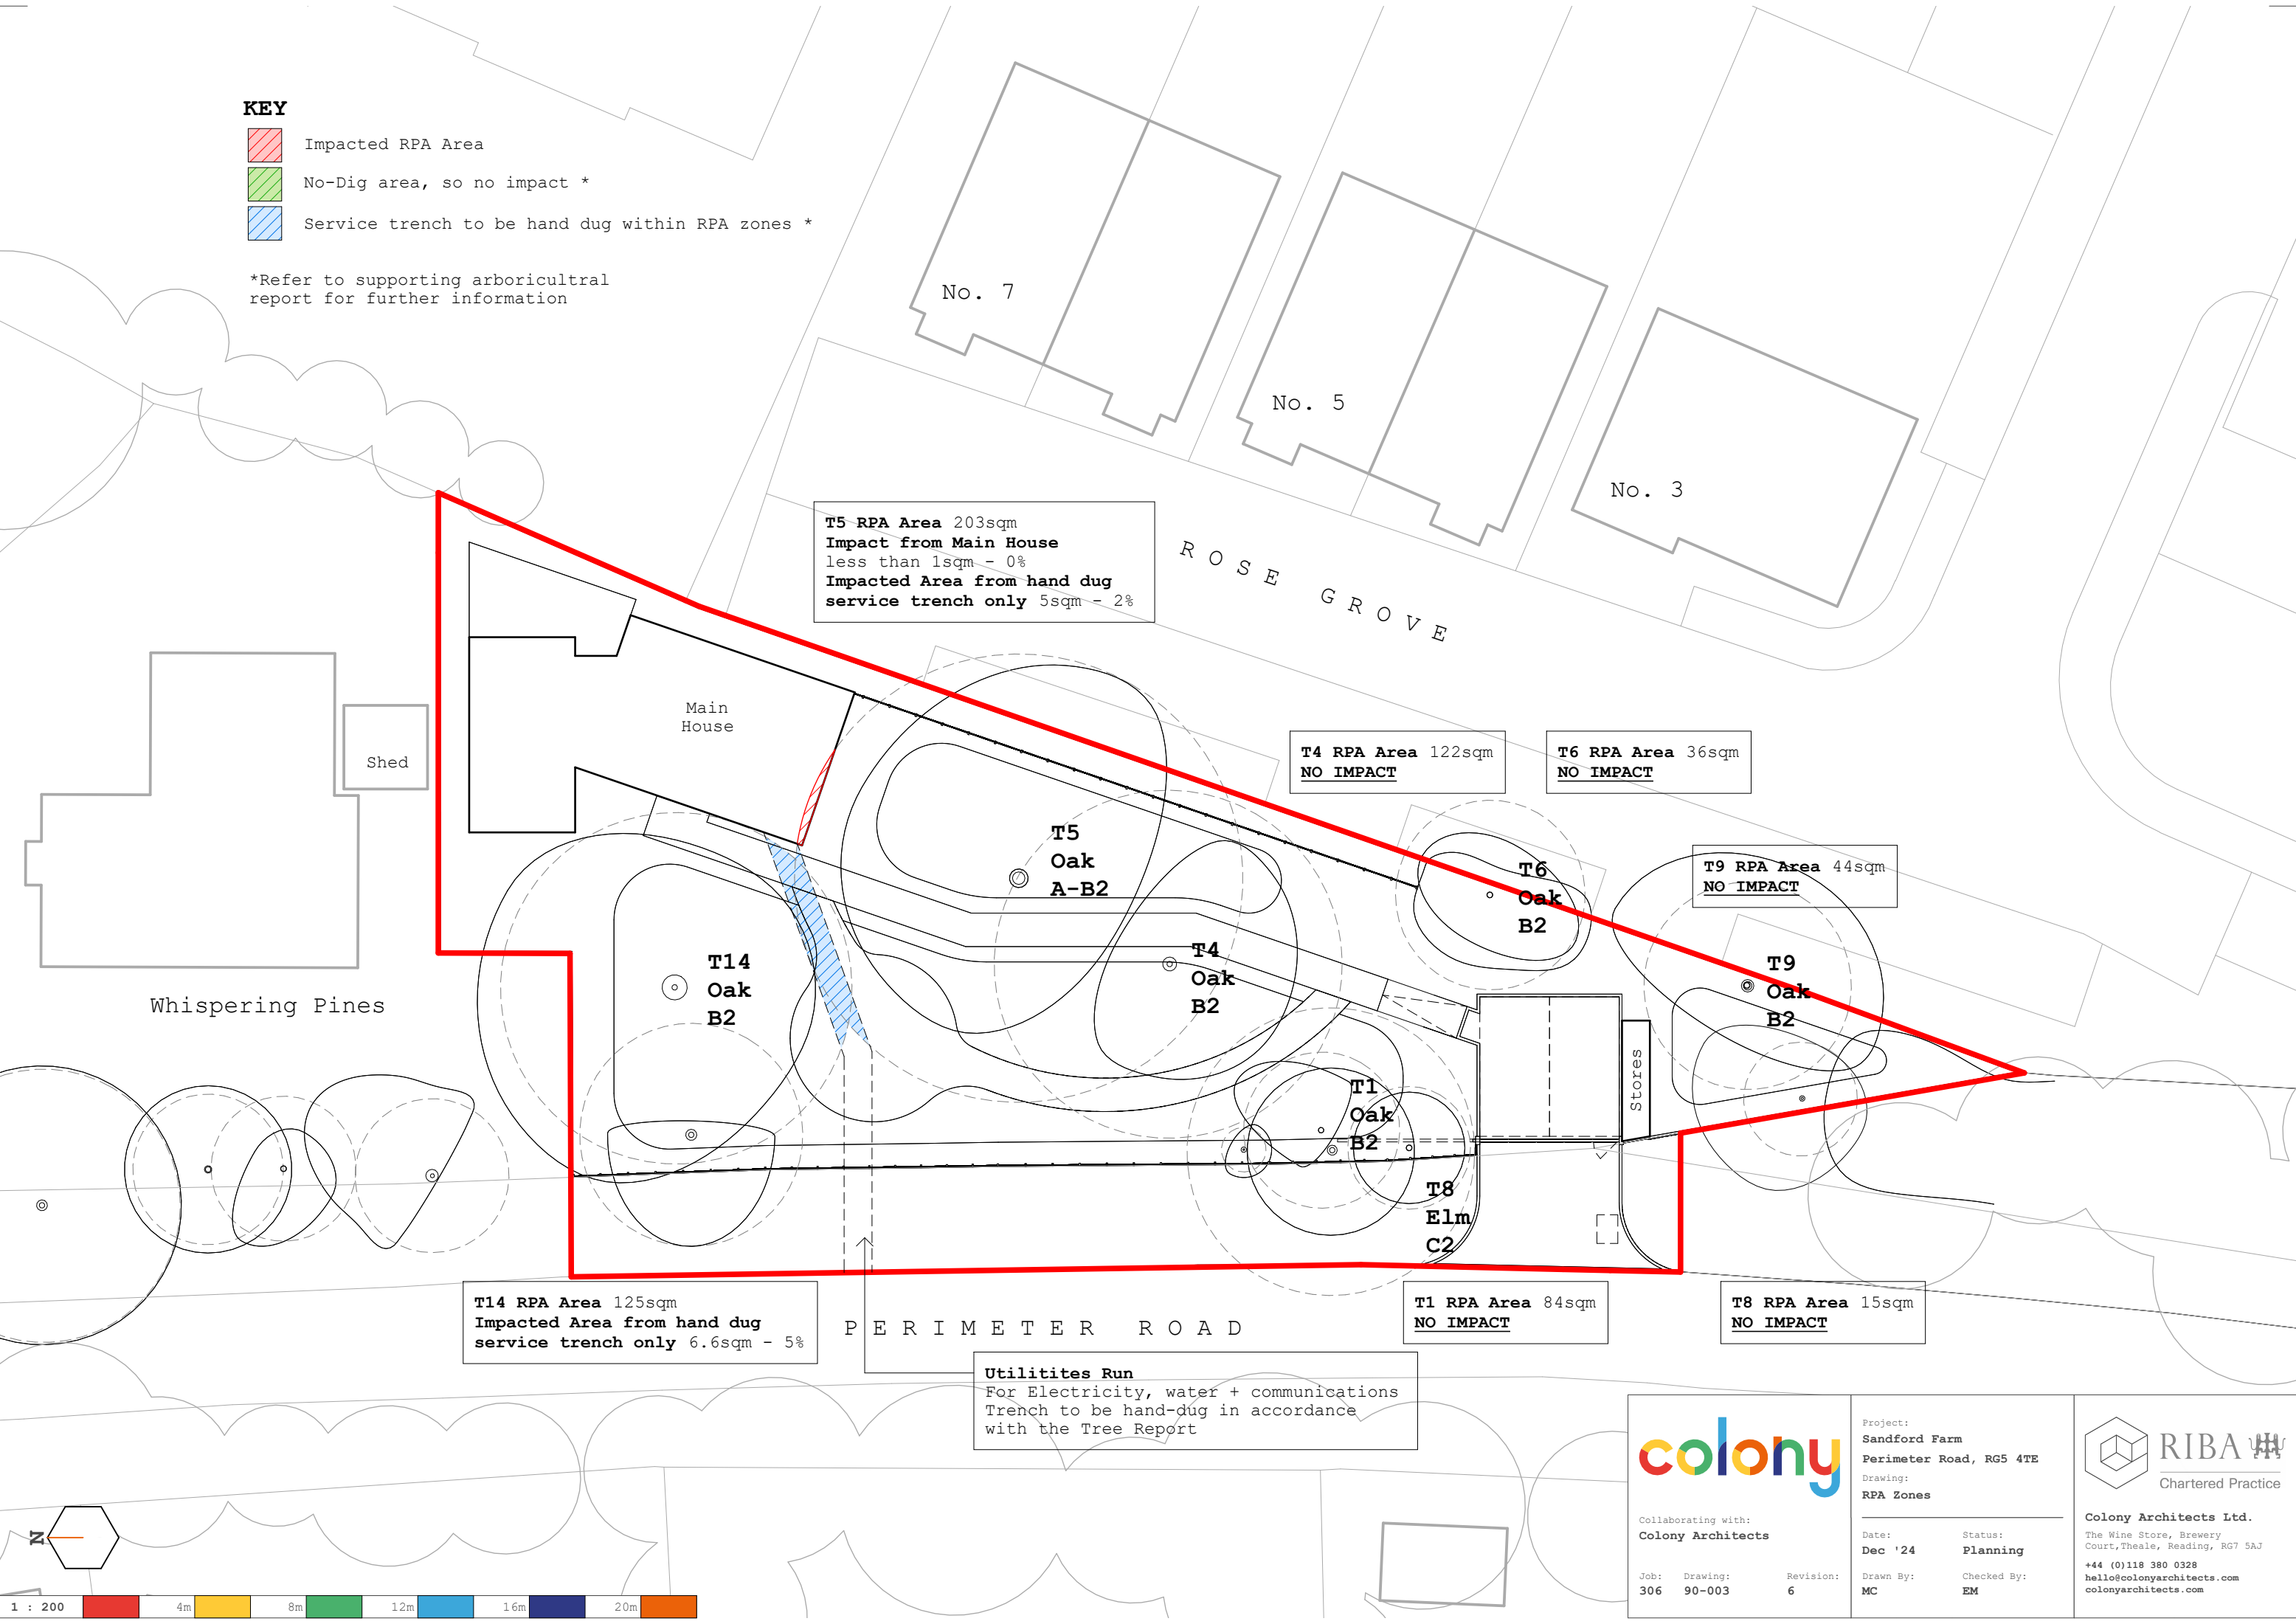

T5 RPA Area 203sqm
Impact from Main House
less than 1sqm - 0%
Impacted Area from hand dug
service trench only 5sqm - 2%

T4 RPA Area 122sqm
NO IMPACT

T6 RPA Area 36sqm
NO IMPACT


T9 RPA Area 44sqm
NO IMPACT

T14 RPA Area 125sqm
Impacted Area from hand dug
service trench only 6.6sqm - 5%

T1 RPA Area 84sqm
NO IMPACT

T8 RPA Area 15sqm
NO IMPACT

Utilitites Run
For Electricity, water + communications
Trench to be hand-dug in accordance
with the Tree Report

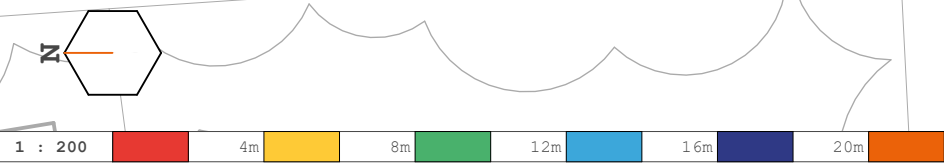

Collaborating with:
Colony Architects

Job: 306
Drawing: 90-003
Revision: 6

Project:
Sandford Farm
Perimeter Road, RG5 4TE
Drawing:
RPA Zones

Date:
Dec '24
Status:
Planning
Drawn By:
MC
Checked By:
EM



Colony Architects Ltd.
The Wine Store, Brewery
Court, Theale, Reading, RG7 5AJ
+44 (0)118 380 0328
hello@colonyarchitects.com
colonyarchitects.com