


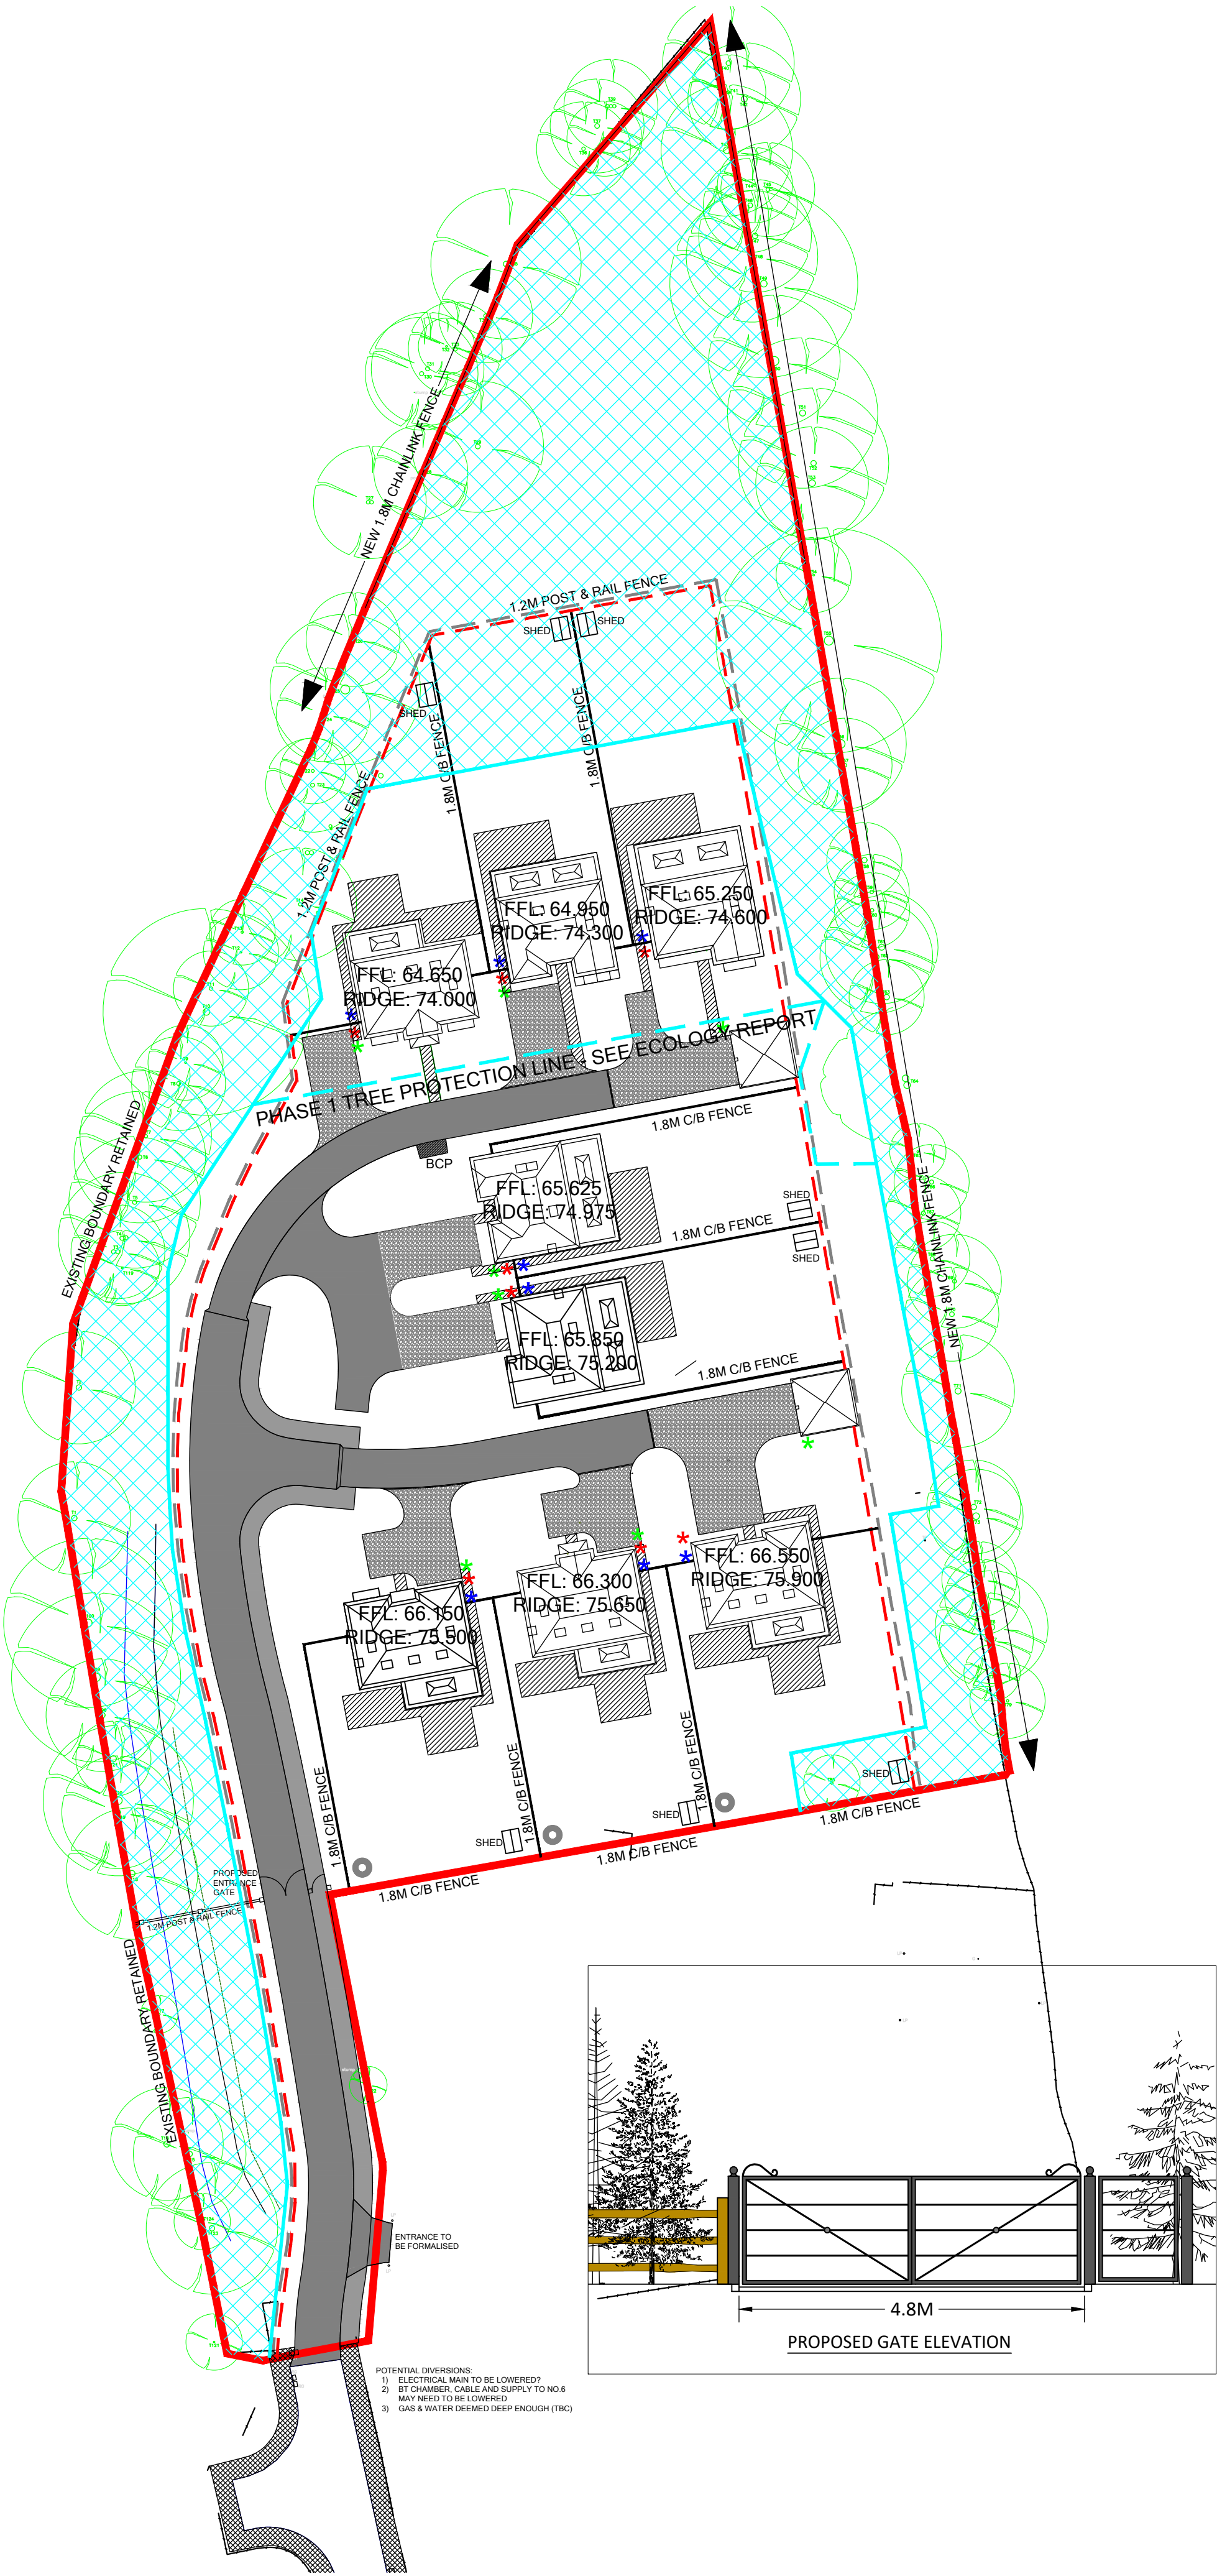

KEY	
PROPOSED PERMEABLE BLACK TARMAC	
PROPOSED BLACK TARMAC FOOTPATH	
20mm COTSWOLD STONE	
900 x 600 SANDSTONE SLAB	
EXISTING FOOTPATH (OFFSITE)	
BUFFER ZONE DELINEATION	
1.2M HIGH POST AND RAIL FENCE WITH STOCK NETTING	
1.8M/1.2M TIMBER GATE	
7.2kW MODE 3, TYPE 2 CAR CHARGING POINT	
ELECTRIC & GAS METER LOCATION	
HEDGEHOG HIGHWAY	

PALATINE HOMES			
Rev	Date	Amendment	By
A	24.06.24	Stock netting added	RJM
B	08.08.24	Buffer Zone delineation line amended	RJM
C	10.12.24	Sheds and ridge heights added	RJM
D	02.01.25	Patios to P1, 2, 3 & 6 amended	RJM
E	22.01.25	Plot 4 & 5 Drive finishes amended	RJM
F	05.02.25	Ridge heights amended	RJM
Status INFORMATION			
Project Address Johnson Drive Finchampstead			
Drawing Title Hard Landscaping Plan			
Drawn By RJM		Date 05.03.24	
Check -		Scale 1:500 @ A2	
Drawing No. JDF-901			Rev. F