



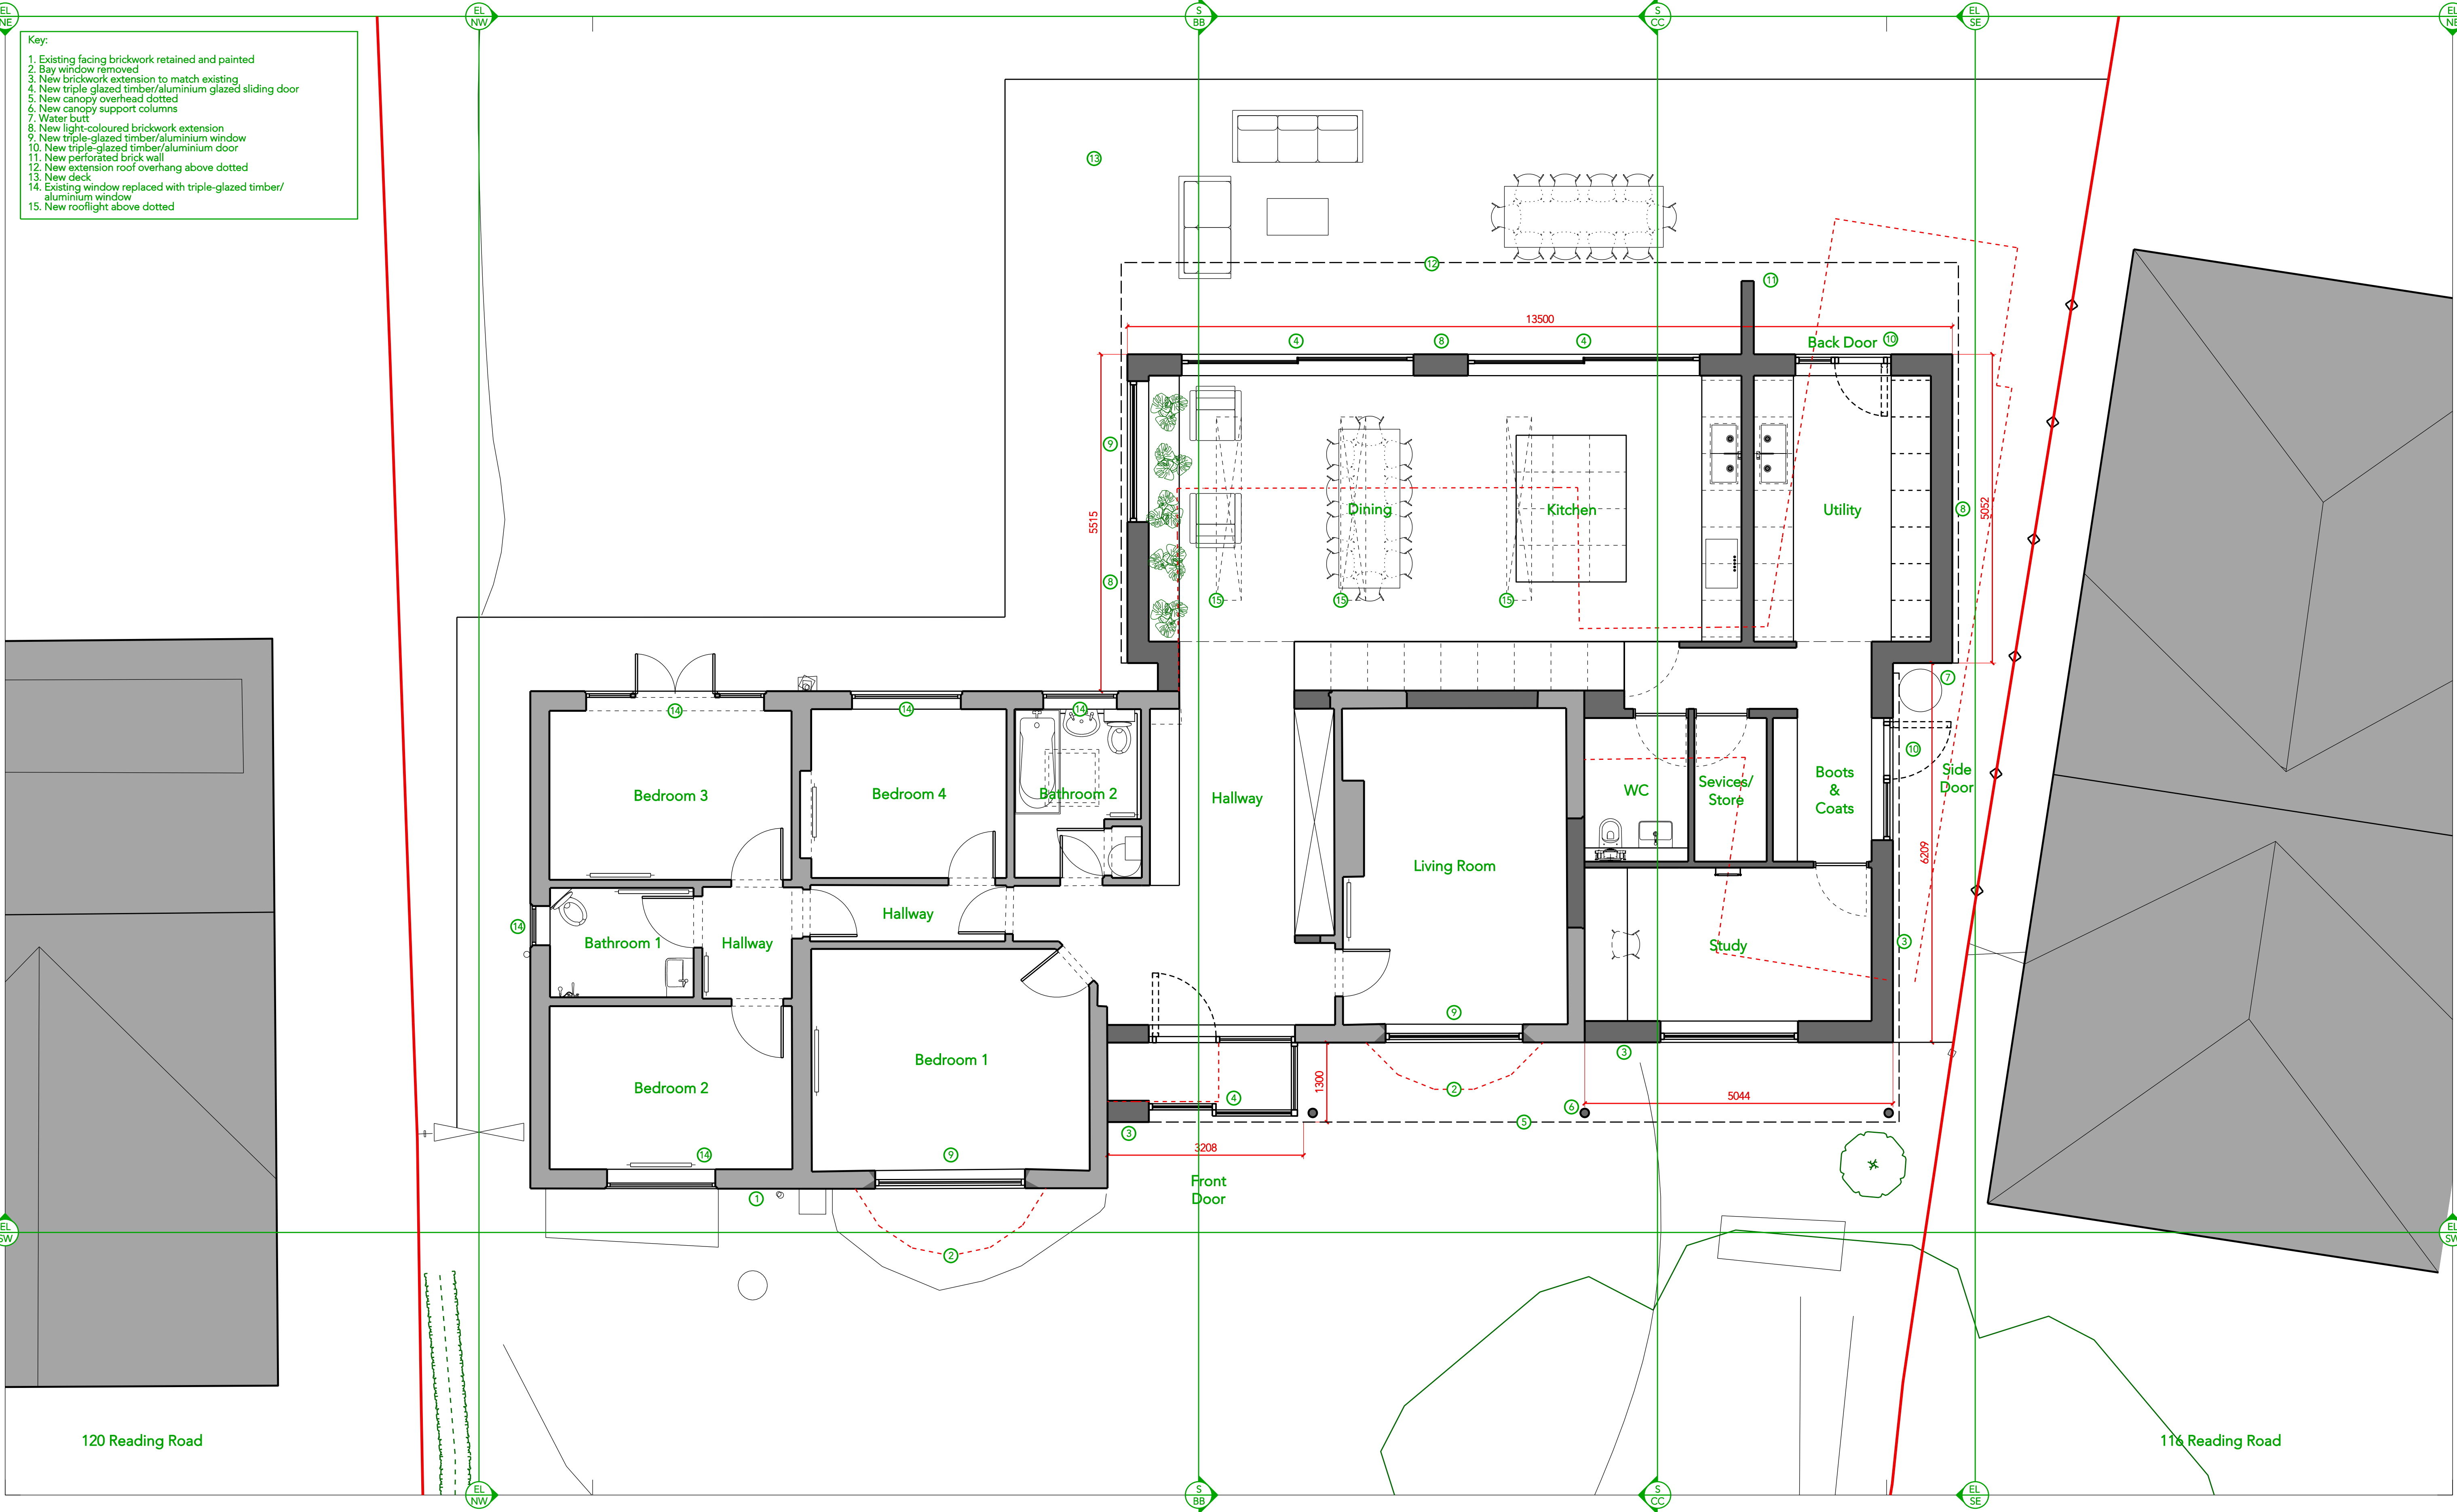


Rev	Description	Date

Notes

- Do not scale unless for planning purposes.
- Contractors to check dimensions of all issued drawings on site.
- All information is copyright Gutfeld Architecture

--- DEMOLITIONS
--- SITE BOUNDARY
--- EXISTING
--- PROPOSED

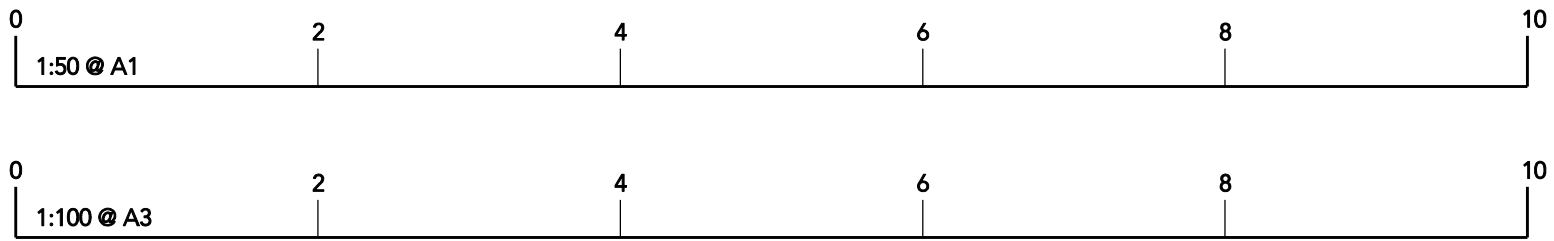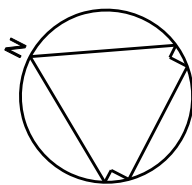

Project 118 Reading Road, Finchampstead, RG40 4RA			
Client	Mr & Mrs Noronha	No.	081 P 00
Title	Proposed Ground Floor	Scale	1:50 @ A1 / 1:100 @ A3
Status	Planning	Date	April 2026
www.gutfeldarchitecture.co.uk mail@gutfeldarchitecture.co.uk +44 (0)118 907 6355			

