


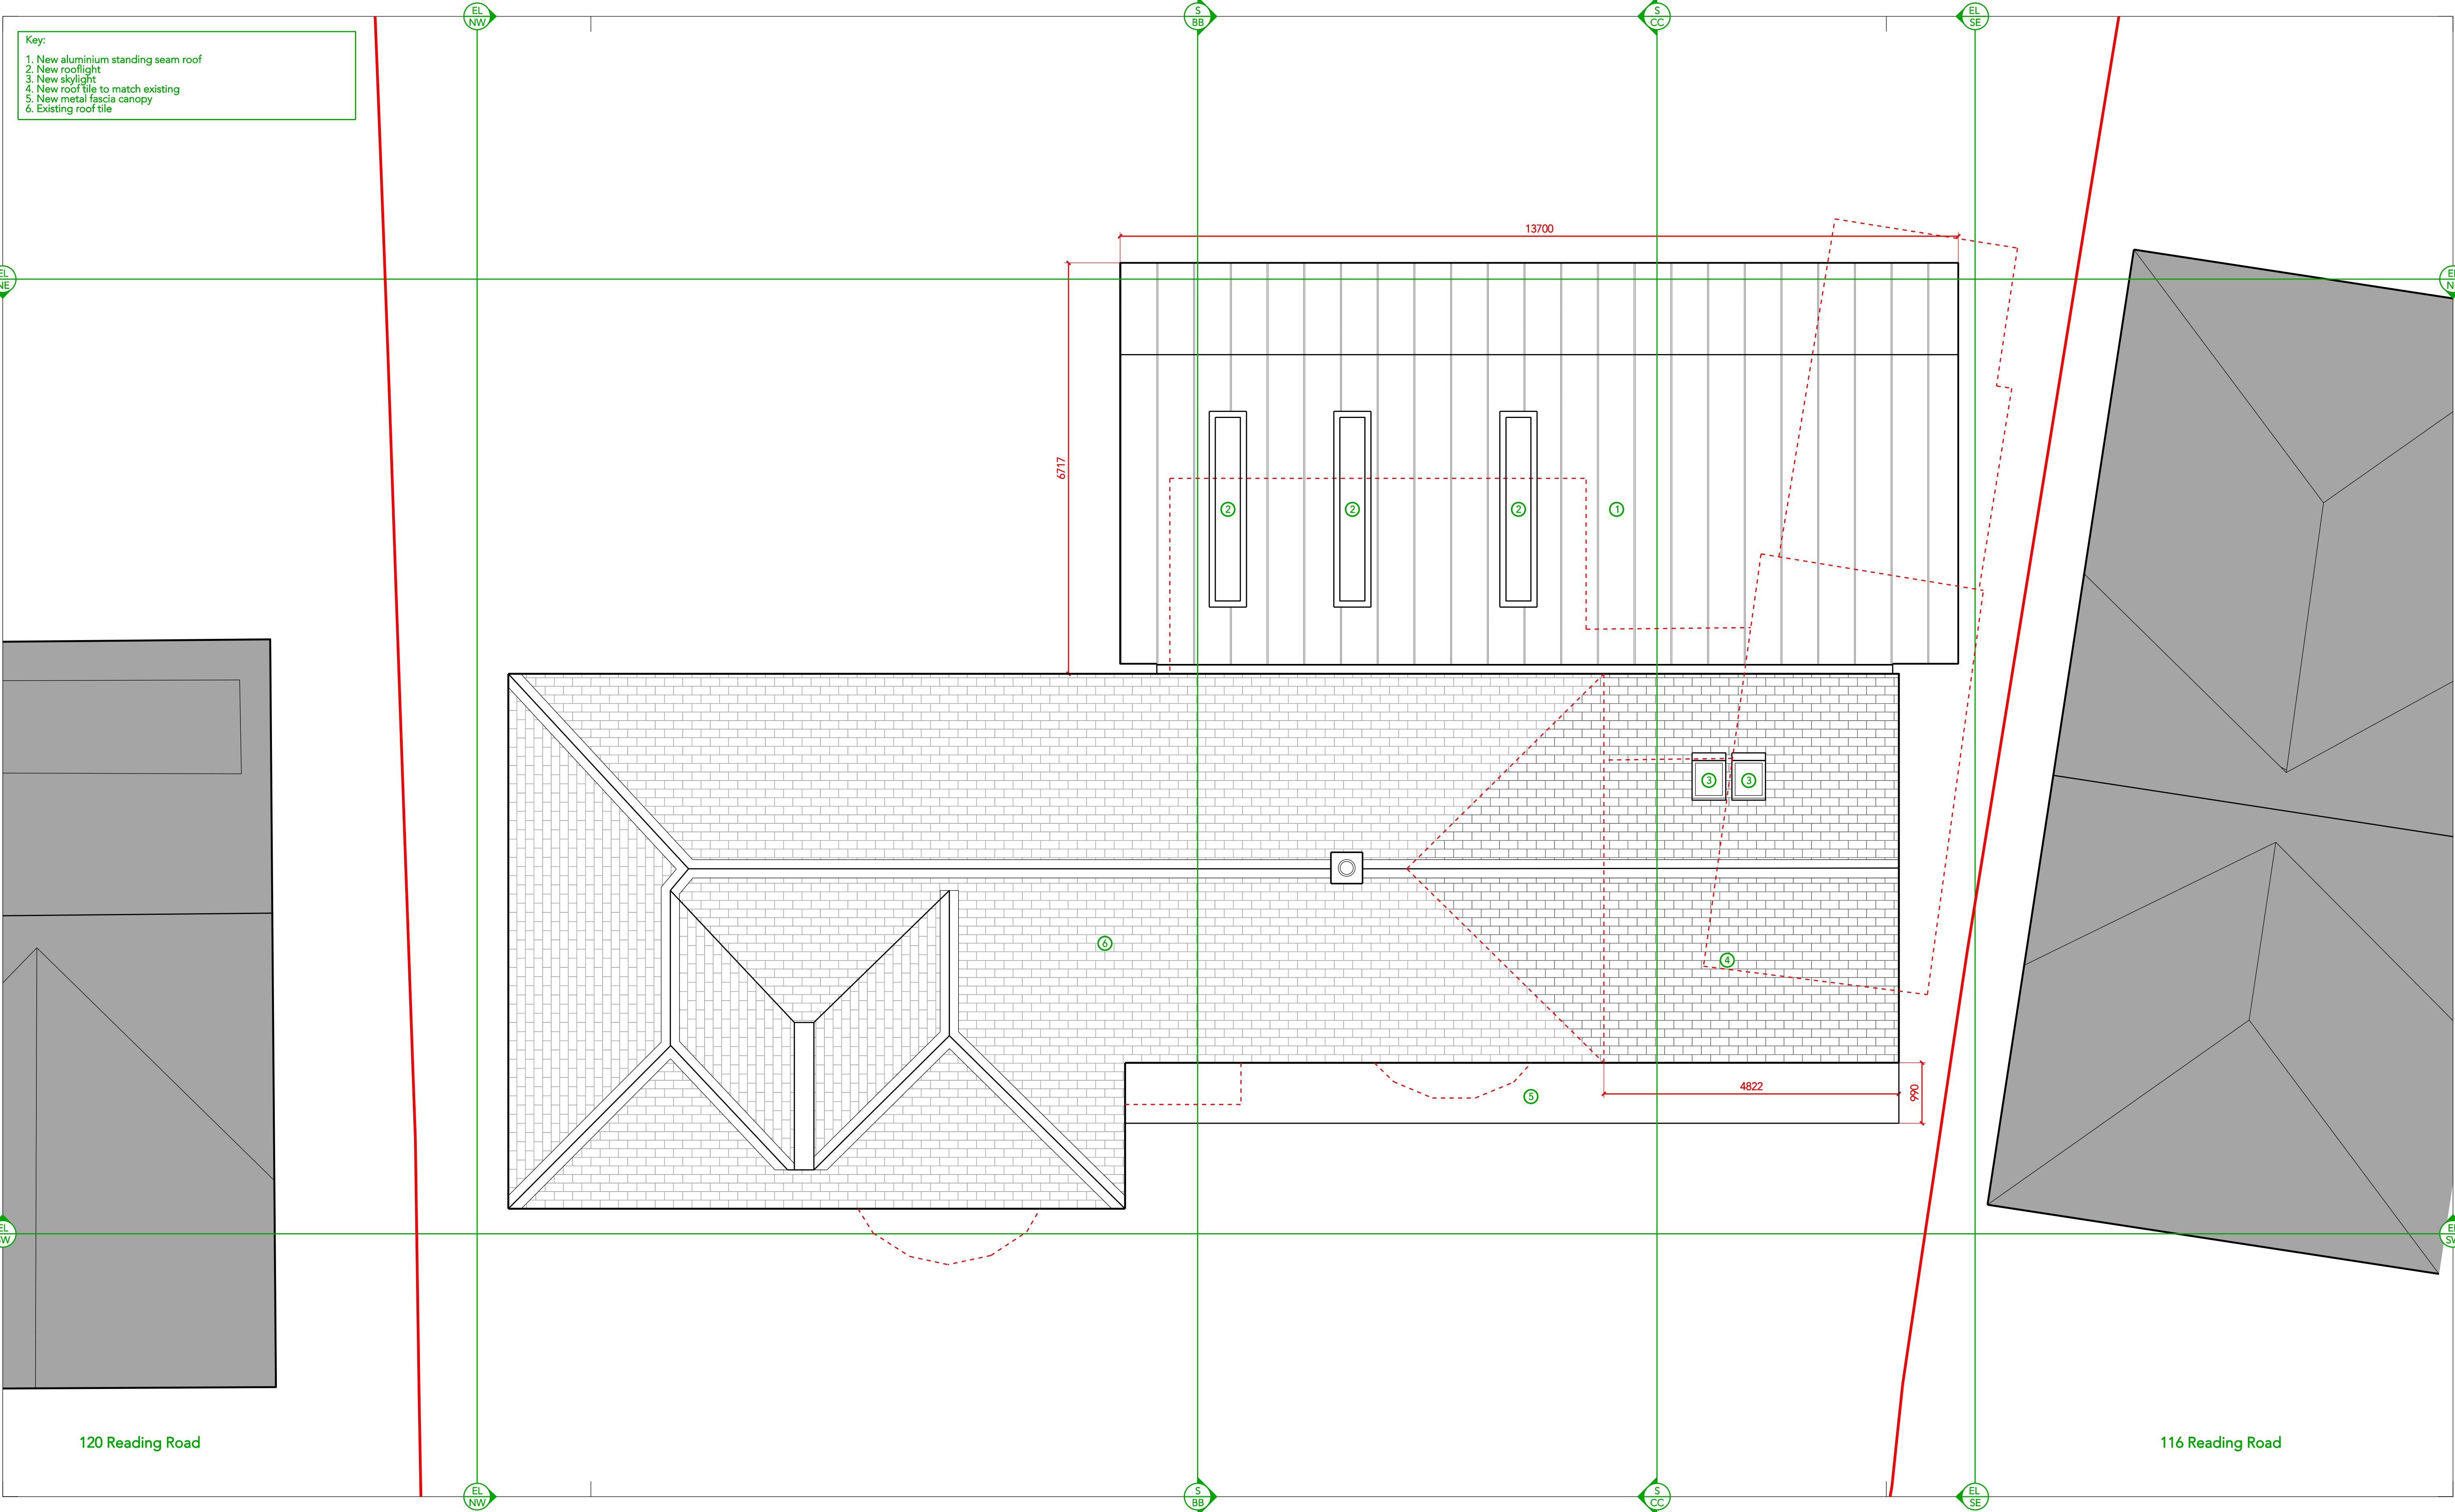

Rev	Description	Date

Notes

- 1. Do not scale unless for planning purposes.
- 2. Contractors to check dimensions of all issued drawings on site.
- 3. All information is copyright Guttfeld Architecture



--- DEMOLITIONS

--- SITE BOUNDARY

--- EXISTING BUILDINGS

EXISTING ROOF TILE

PROPOSED ROOF TILE

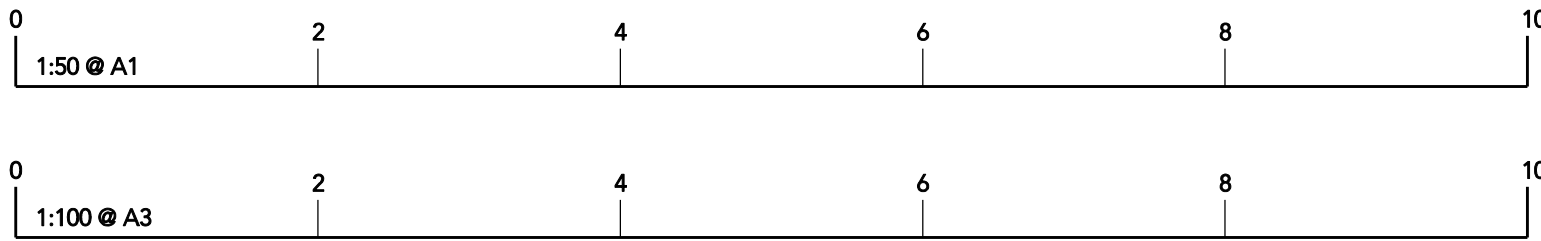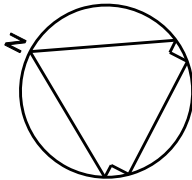

Project 118 Reading Road, Finchampstead, RG40 4RA			
Client	Mr & Mrs Noronha	No.	081 P 01
Title	Proposed Roof Plan	Scale	1:50 @ A1 / 1:100 @ A3
Status	Planning	Date	April 2026
www.guttfeldarchitecture.co.uk mail@guttfeldarchitecture.co.uk +44 (0)118 907 6355			

GUTTFELD
ARCHITECTURE